



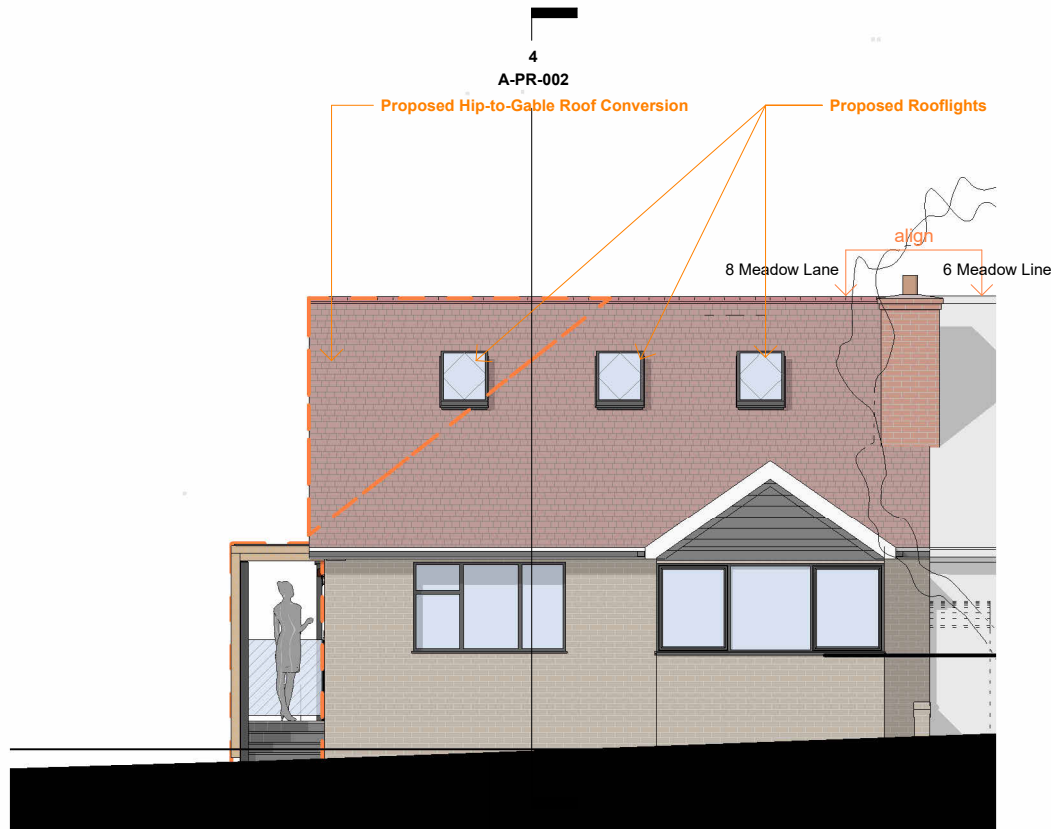


Proposed Elevation 01

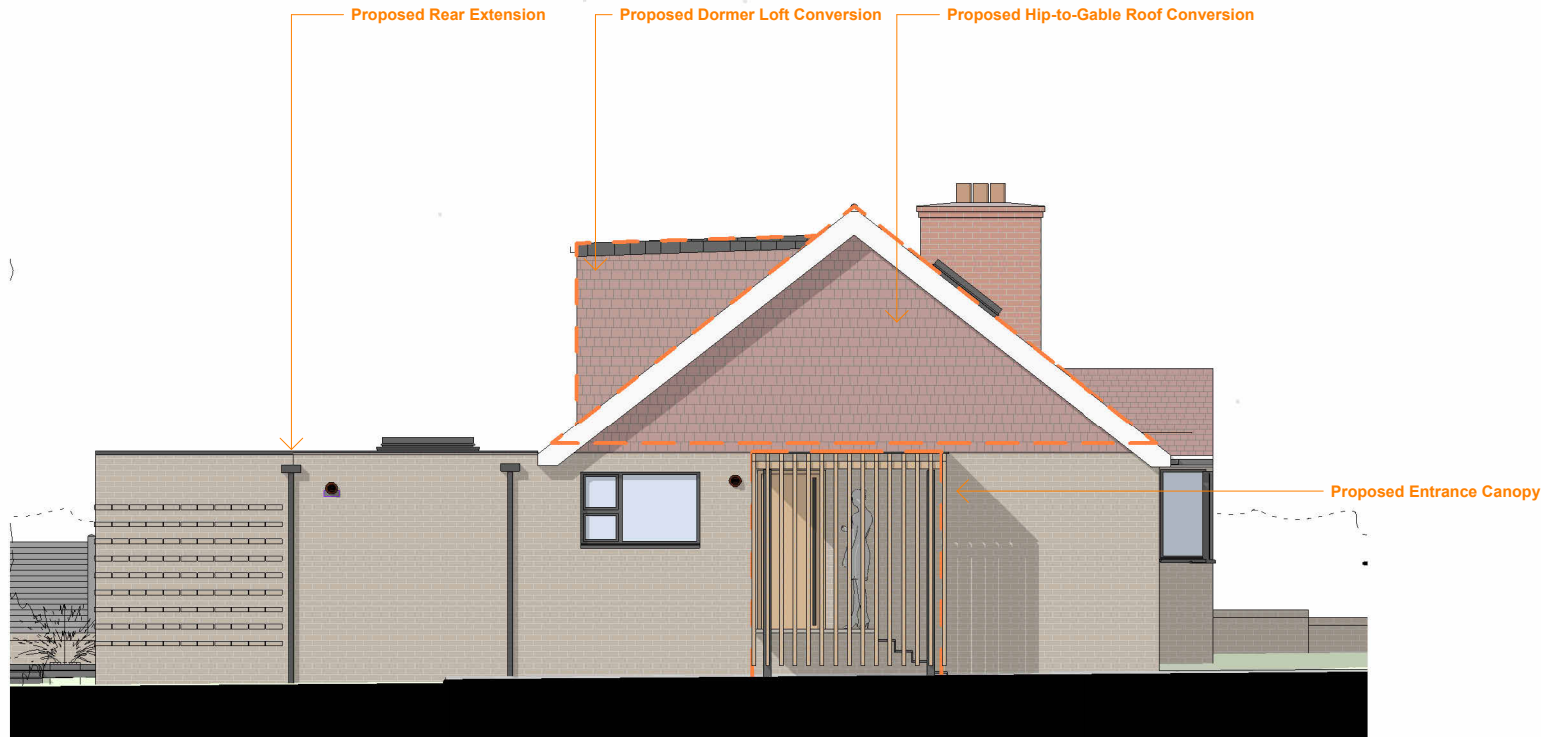

Proposed Elevation 02



Proposed Elevation 03

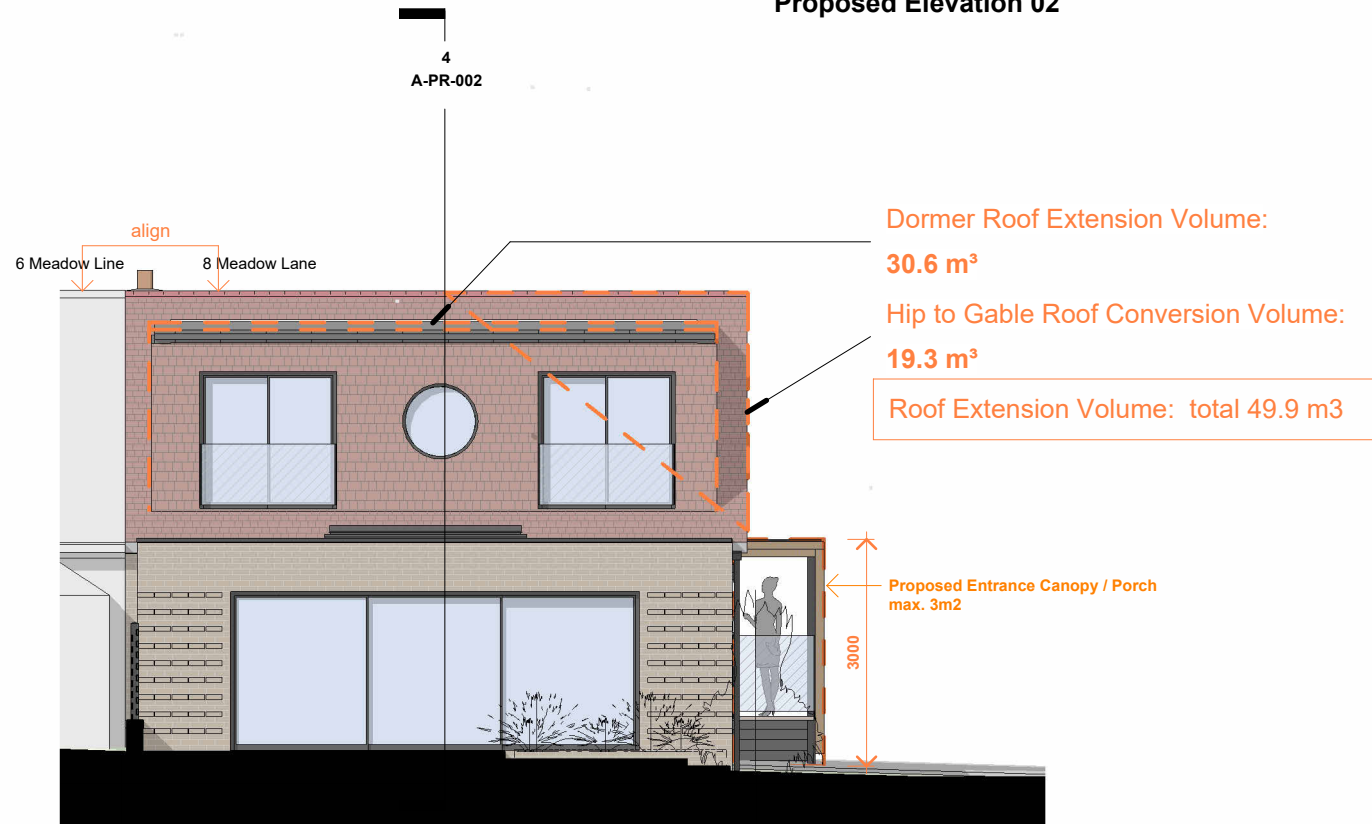

Proposed Elevation 04

KEY

A3



NOTE: Planning Drawings. Dimensions govern. Do not scale drawings. All dimensions shall be verified on site before proceeding. The contractor is responsible for checking dimensions, tolerances, levels and references. All discrepancies to be notified in writing to MID. This drawing is to be read in conjunction with all relevant architectural and engineers information. All rights reserved and therein are the property of MID and may not be used or reproduced without consent. Area measurements must not be taken to represent contractual documentation. This drawing may contain data under lease from Ordnance Survey. Unauthorised reproduction infringes crown copyright.

KEY
Solid Blue - Clear Glazing
Solid Blue+ - Safety Glazing
Diagonal Hatch - Safety Glazing
Solid Blue+ - Opaque Glazing
Cross Hatch - Opaque Glazing
Orange Lines - Planning Matters

Ref. to Application Form for material and finishes description

PROJECT
House Refurbishment

CLIENT
Pawel Radosz

ADDRESS
8 Meadow Lane,
Burgess Hill
RH15 9JA

TITLE
Proposed Elevations

PURPOSE OF ISSUE
Planning

SCALE
1 : 100

JOB NO.
2412-RH15

D MD C MD

DRAWING NO.
A-PR-003

DATE
19.01.2025

REVISION
01

/ architecture
/ interiors
/ design
07956805212
www.marchindesign.com
march.in.design@gmail.com

