


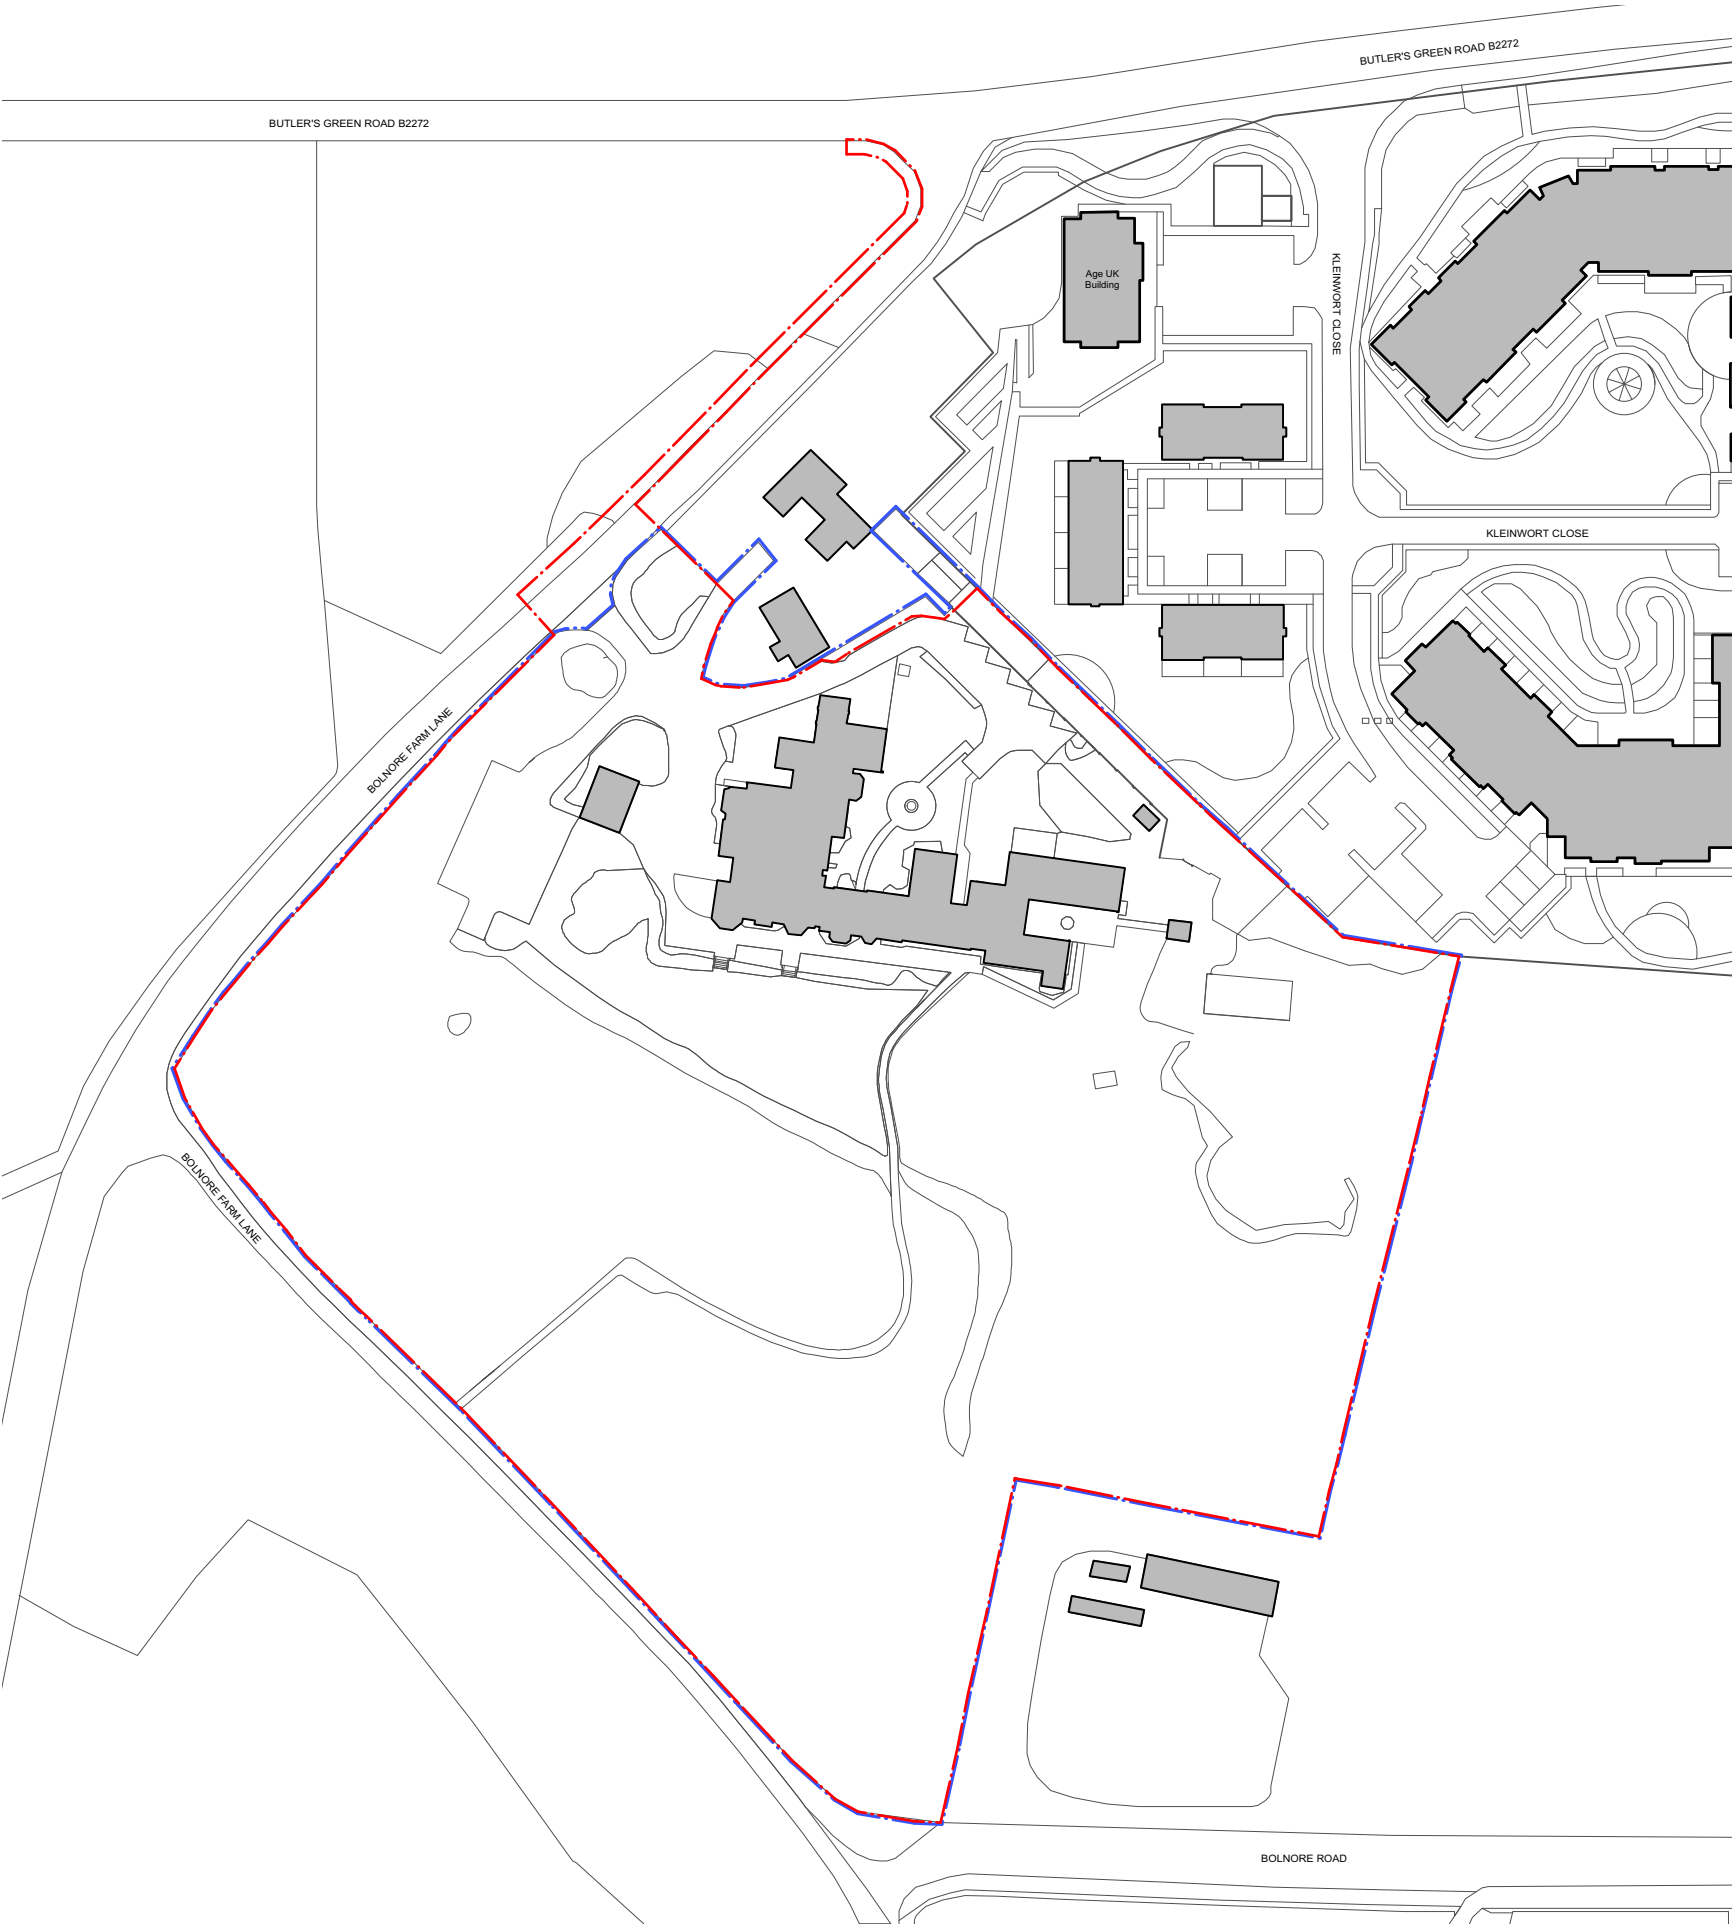

1 Site Location Plan
Scale: 1:1250

© Copyright
Ayre Chamberlain Gaunt

A3

0 10 20 M



1:1250

NOTES:

The copyright of this drawing is held by Ayre Chamberlain Gaunt Ltd. Not to be used for any purpose without consent.

KEY:

--- APPLICATION BOUNDARY
(Area: Approx. 26044 sq m)

--- OWNERSHIP BOUNDARY
(Area: Approx. 25773 sq m)

OS Map reference: TQ3223NW

NOTE: Ownership boundary shown is marginally offset for visibility purposes.

ACGARCHITECTS.CO.UK

Ayre Chamberlain Gaunt
Belvedere House
Basing View
Basingstoke
Hampshire, RG21 4HG

+44 (0)20 3909 5790
mail@acgarchitects.co.uk

**AYRE
CHAMBERLAIN
GAUNT**

PROJECT

Downlands Park, Haywards Heath

DRAWING TITLE

Site Location Plan

REV	DATE	DESCRIPTION
1	18/09/20	Issued for planning
2	03/03/21	Issued for planning

REV.	VER.	APPROVED BY
P 2	.00	RG

DRAWING NO.
project code - originator - volume - level - type - role - number
293-ACG-XX-ZZ-DR-A-1000

SUITABILITY
code description
D5 SUITABLE FOR PLANNING