
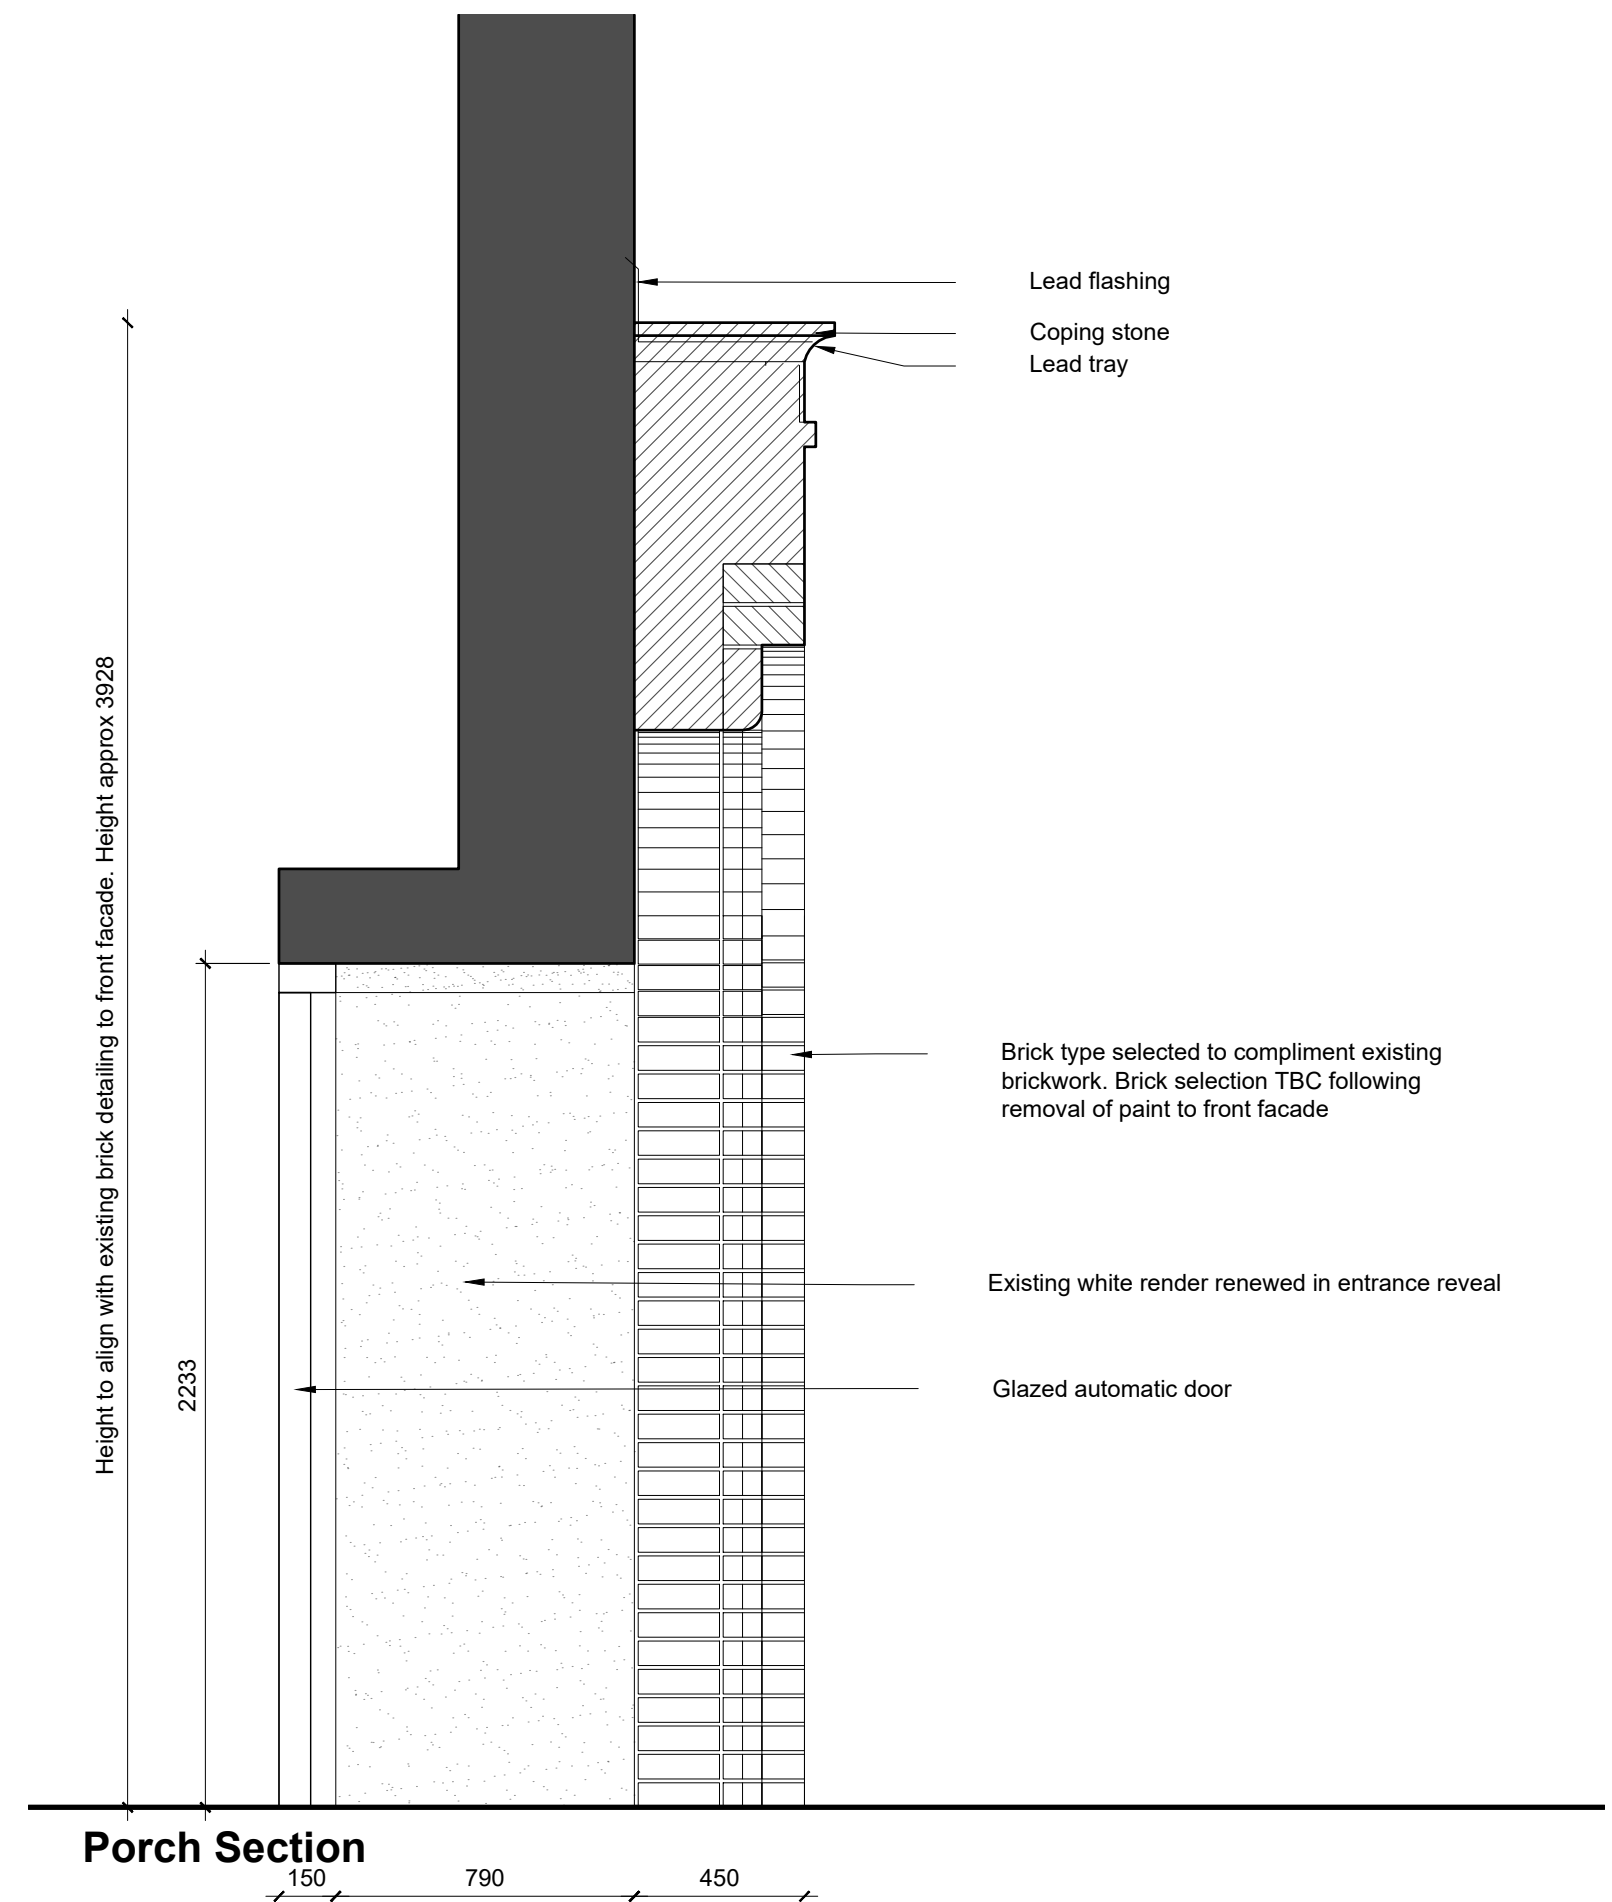
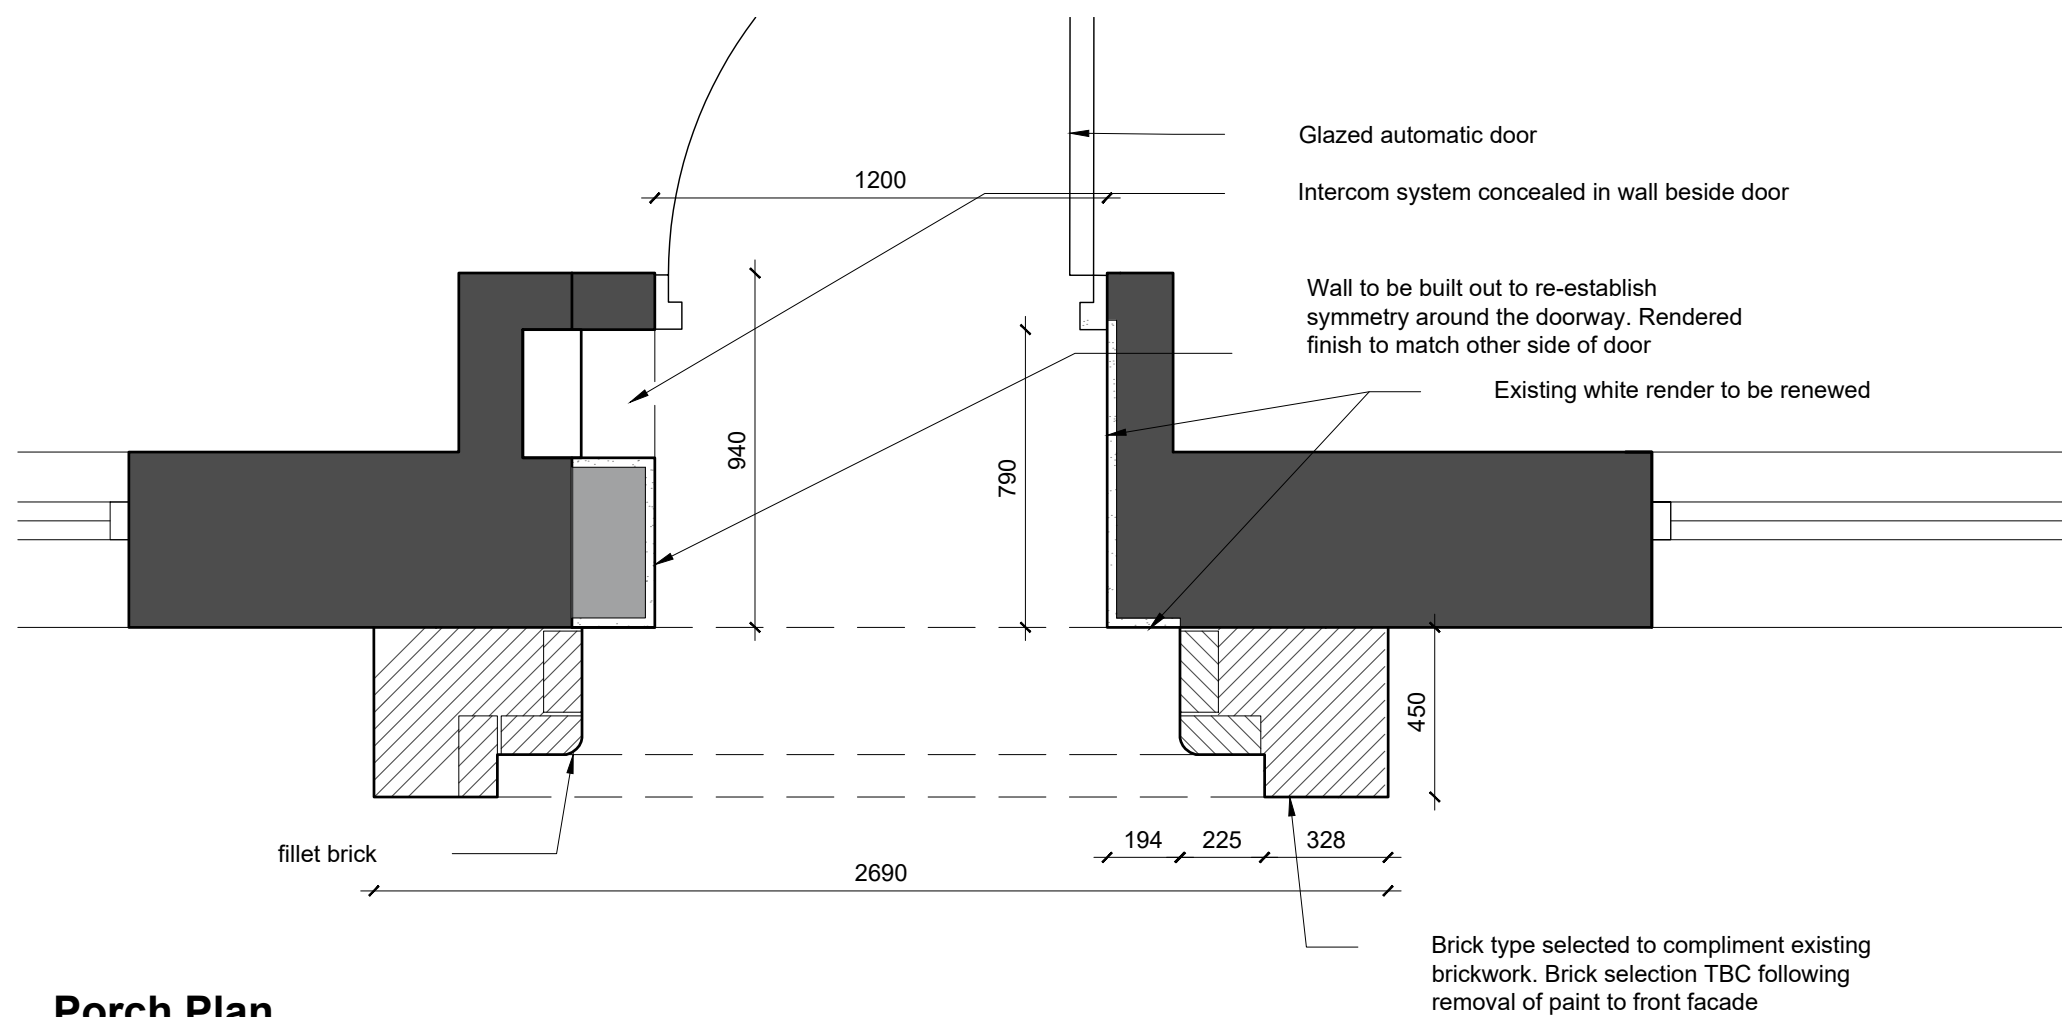


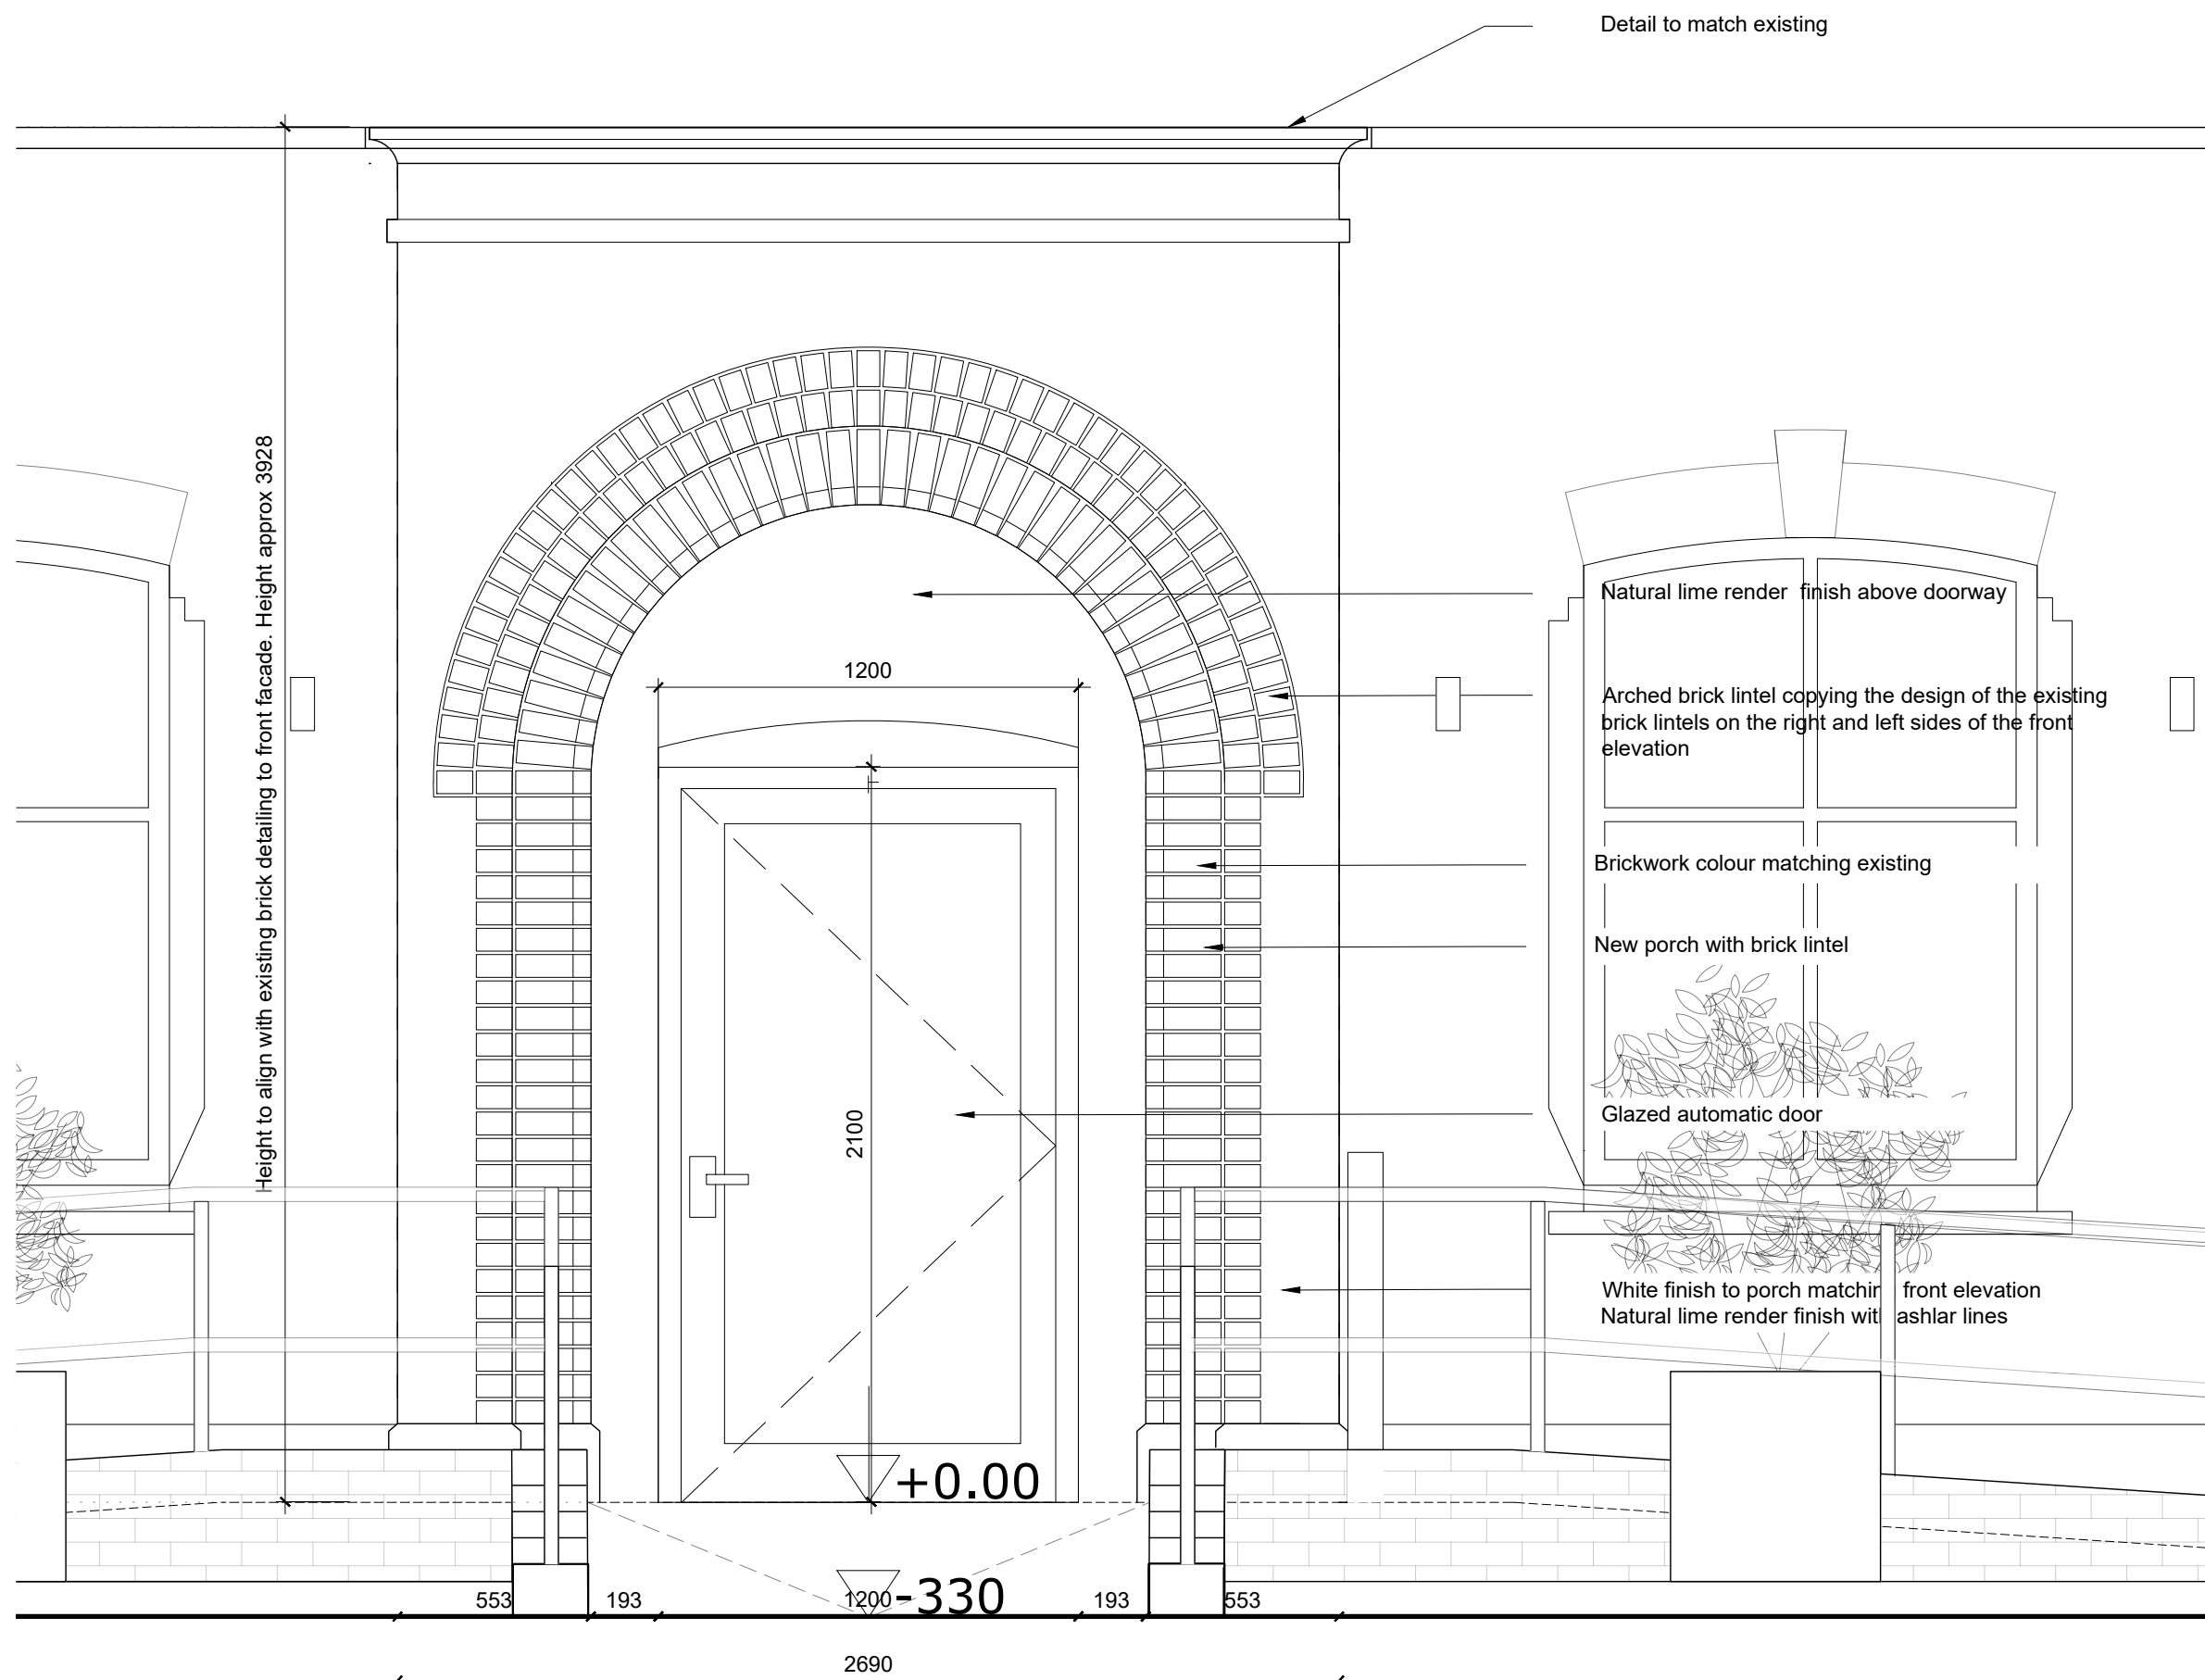

NOTES:

1. All dimensions are in mm and must be checked on site.
2. Drawings are to be read in conjunction with accompanying documents.
3. Any errors or inaccuracies should be brought to the attention of Grumitt Wade Mason.

Contact Information Unit 3, Tungsten Building, George Street, Portslade, Brighton, BN41 1RA					Tel: 01273 415 940 Email: Mark@grumittwademason.com						
 chartered surveyors & architects			 RIBA		 Regulated by RICS						
Client Name								Park Centre Burgess Hill CIO			
Address								60 Park Road, Burgess Hill RH15 8ET			
Drawing Title										PORCH DETAILS	
Drawing Reference								Date			
DT/PARKCENTRE60/10								26/11/25			
Scale		Paper		Drawn By		Revision		Direction			
1: 20		A2		DT		7					