


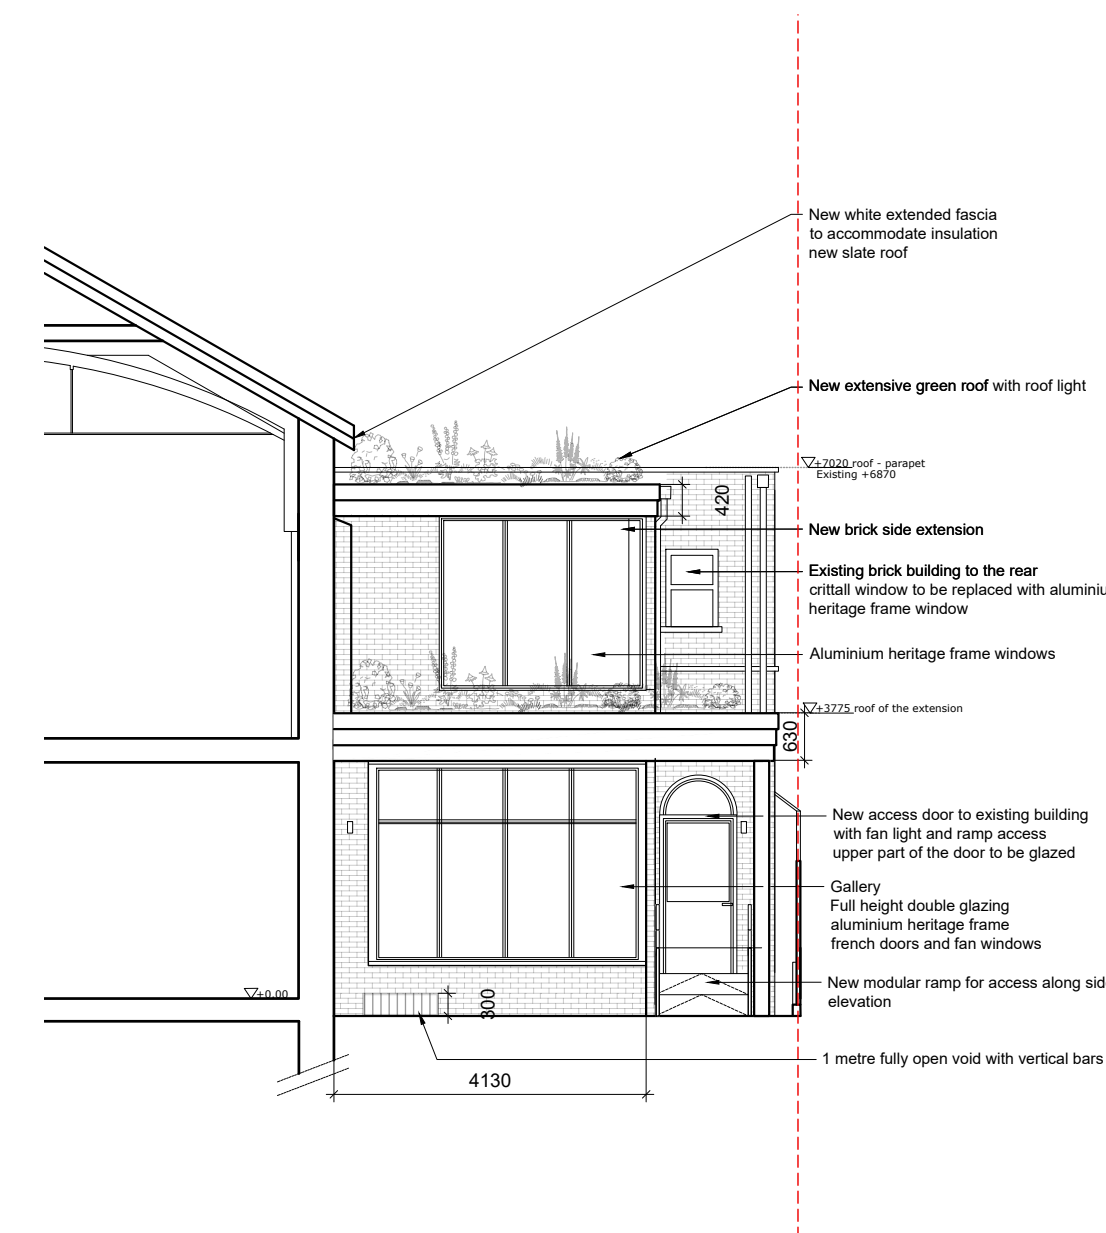
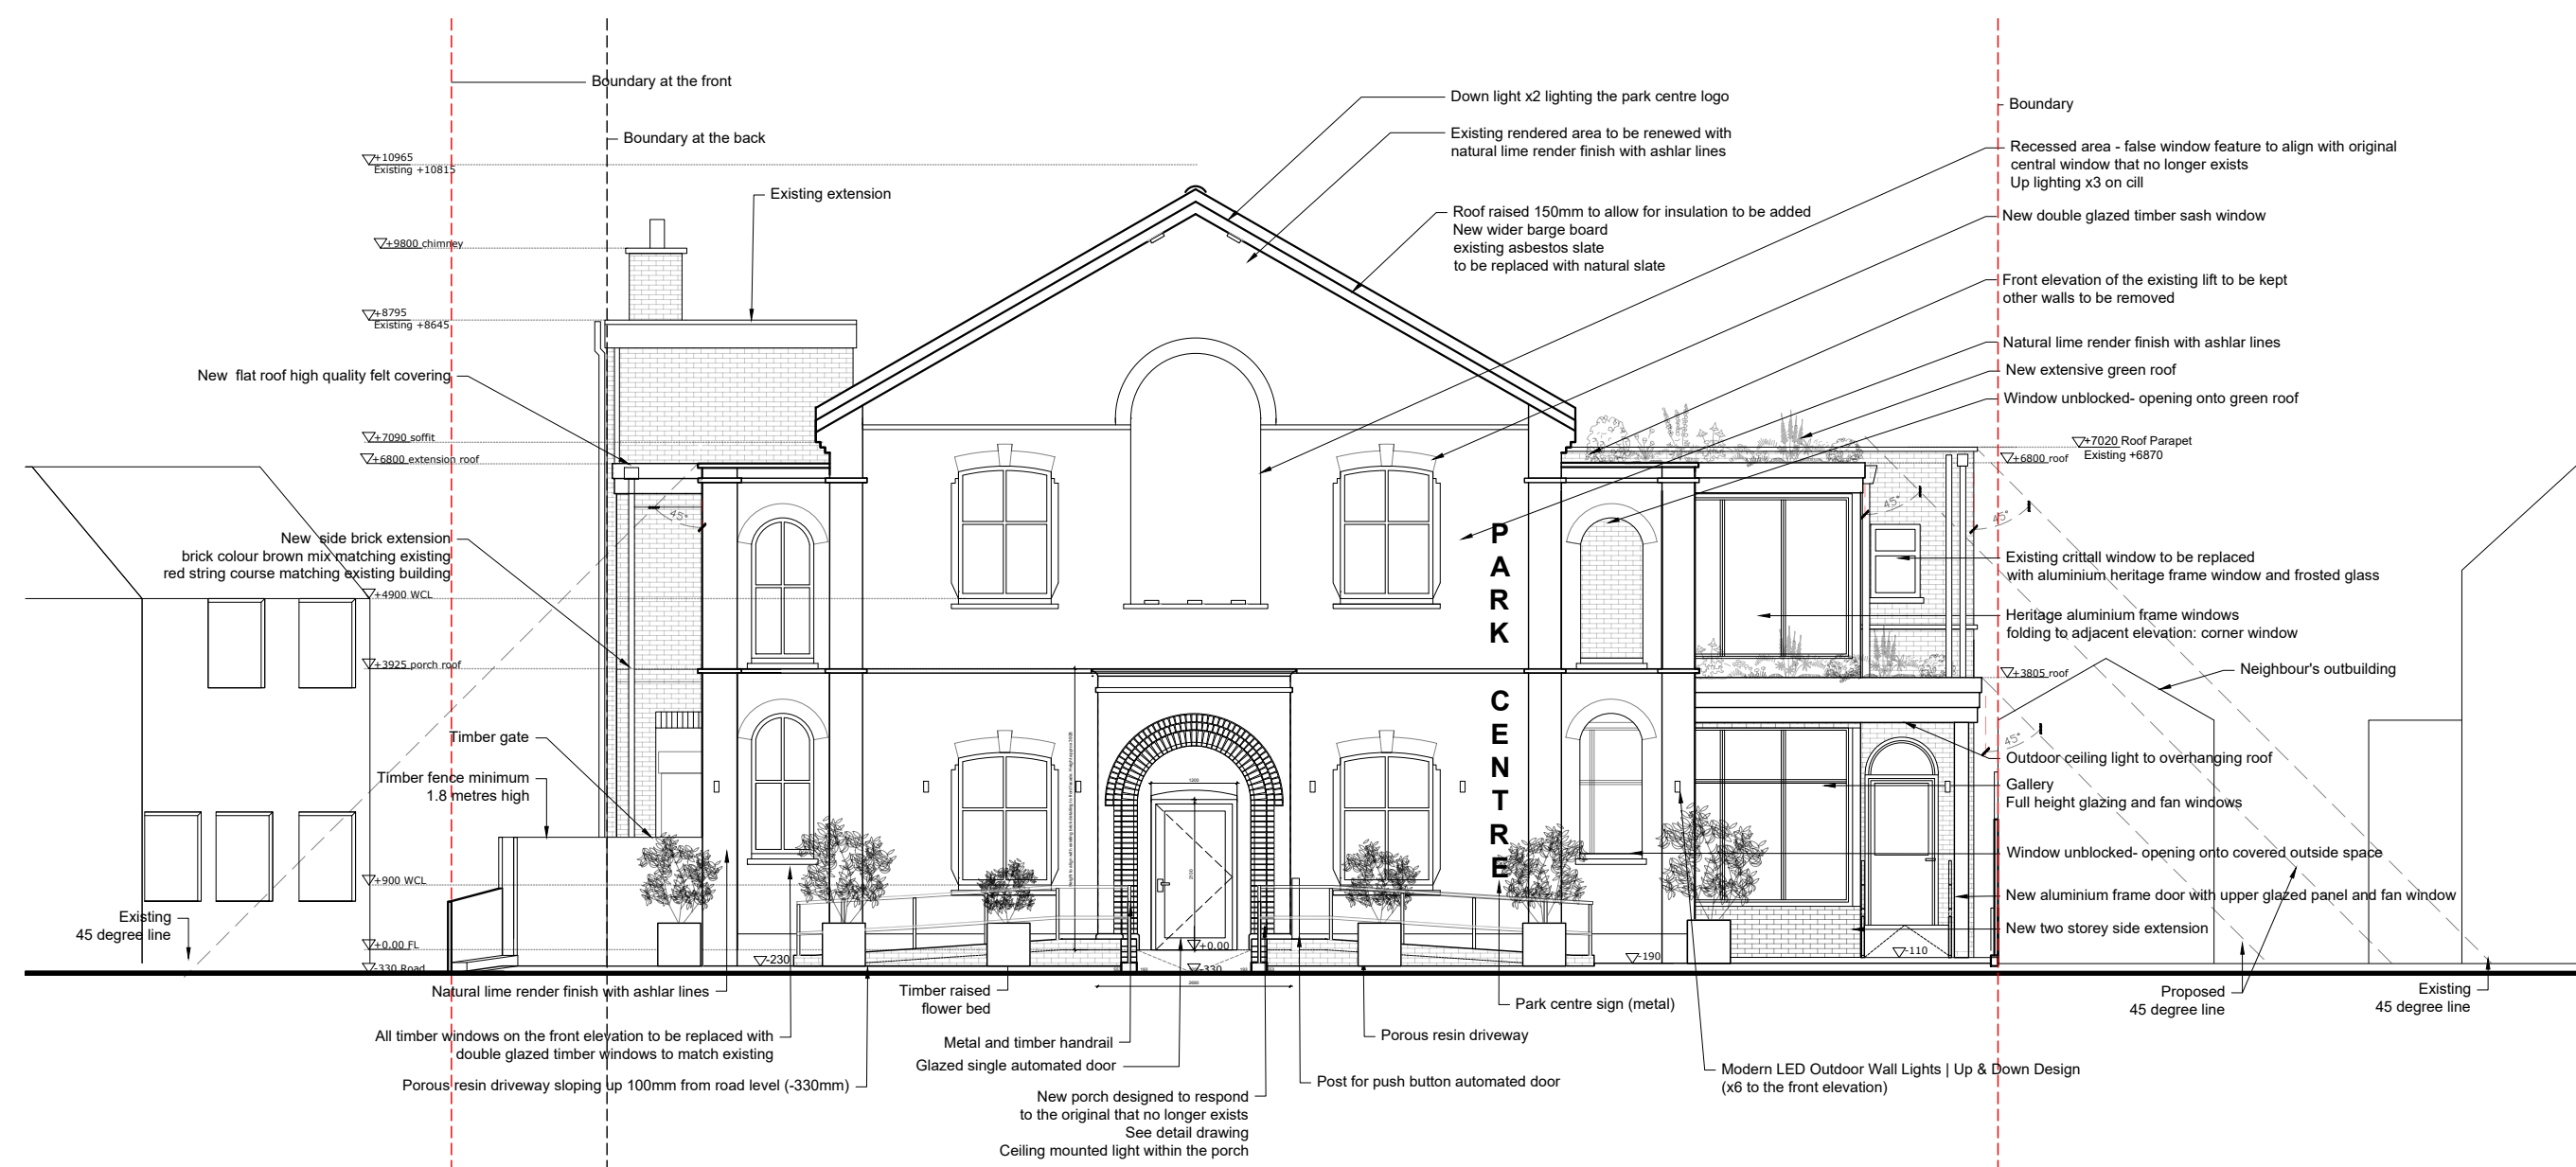


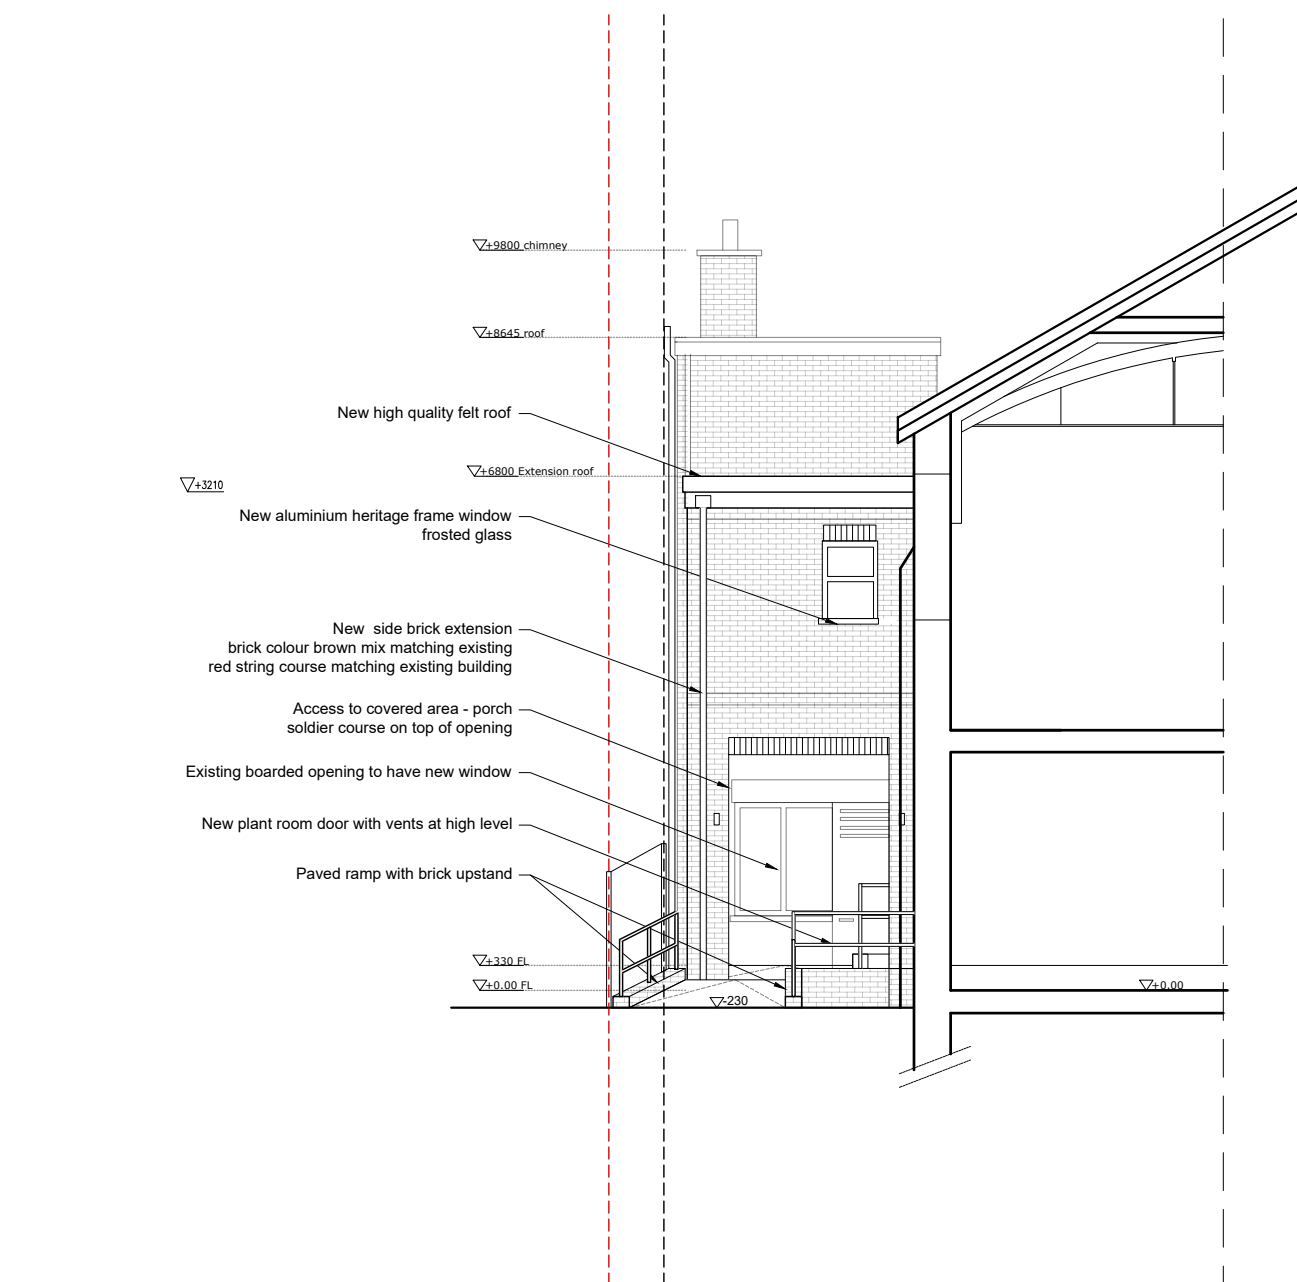


South (Front) Elevation 1:100

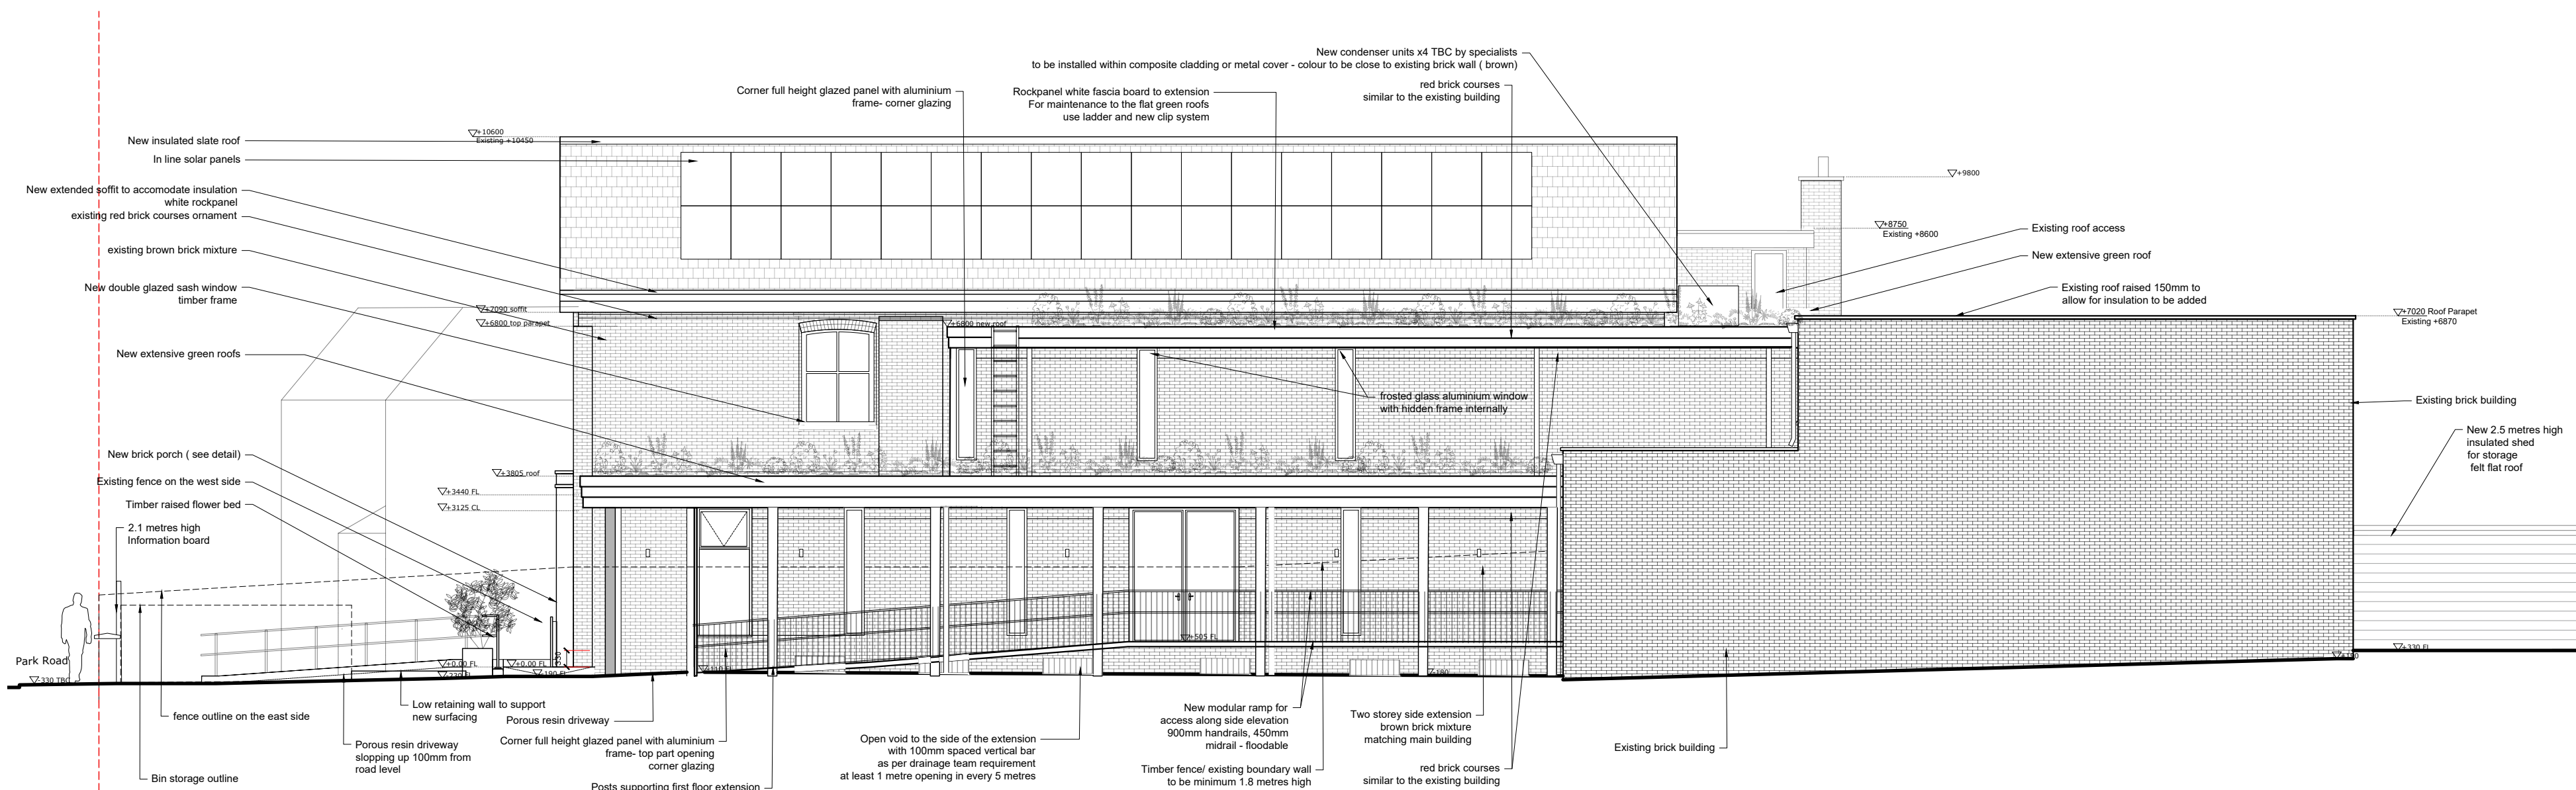


East (Side) Elevation 1:100

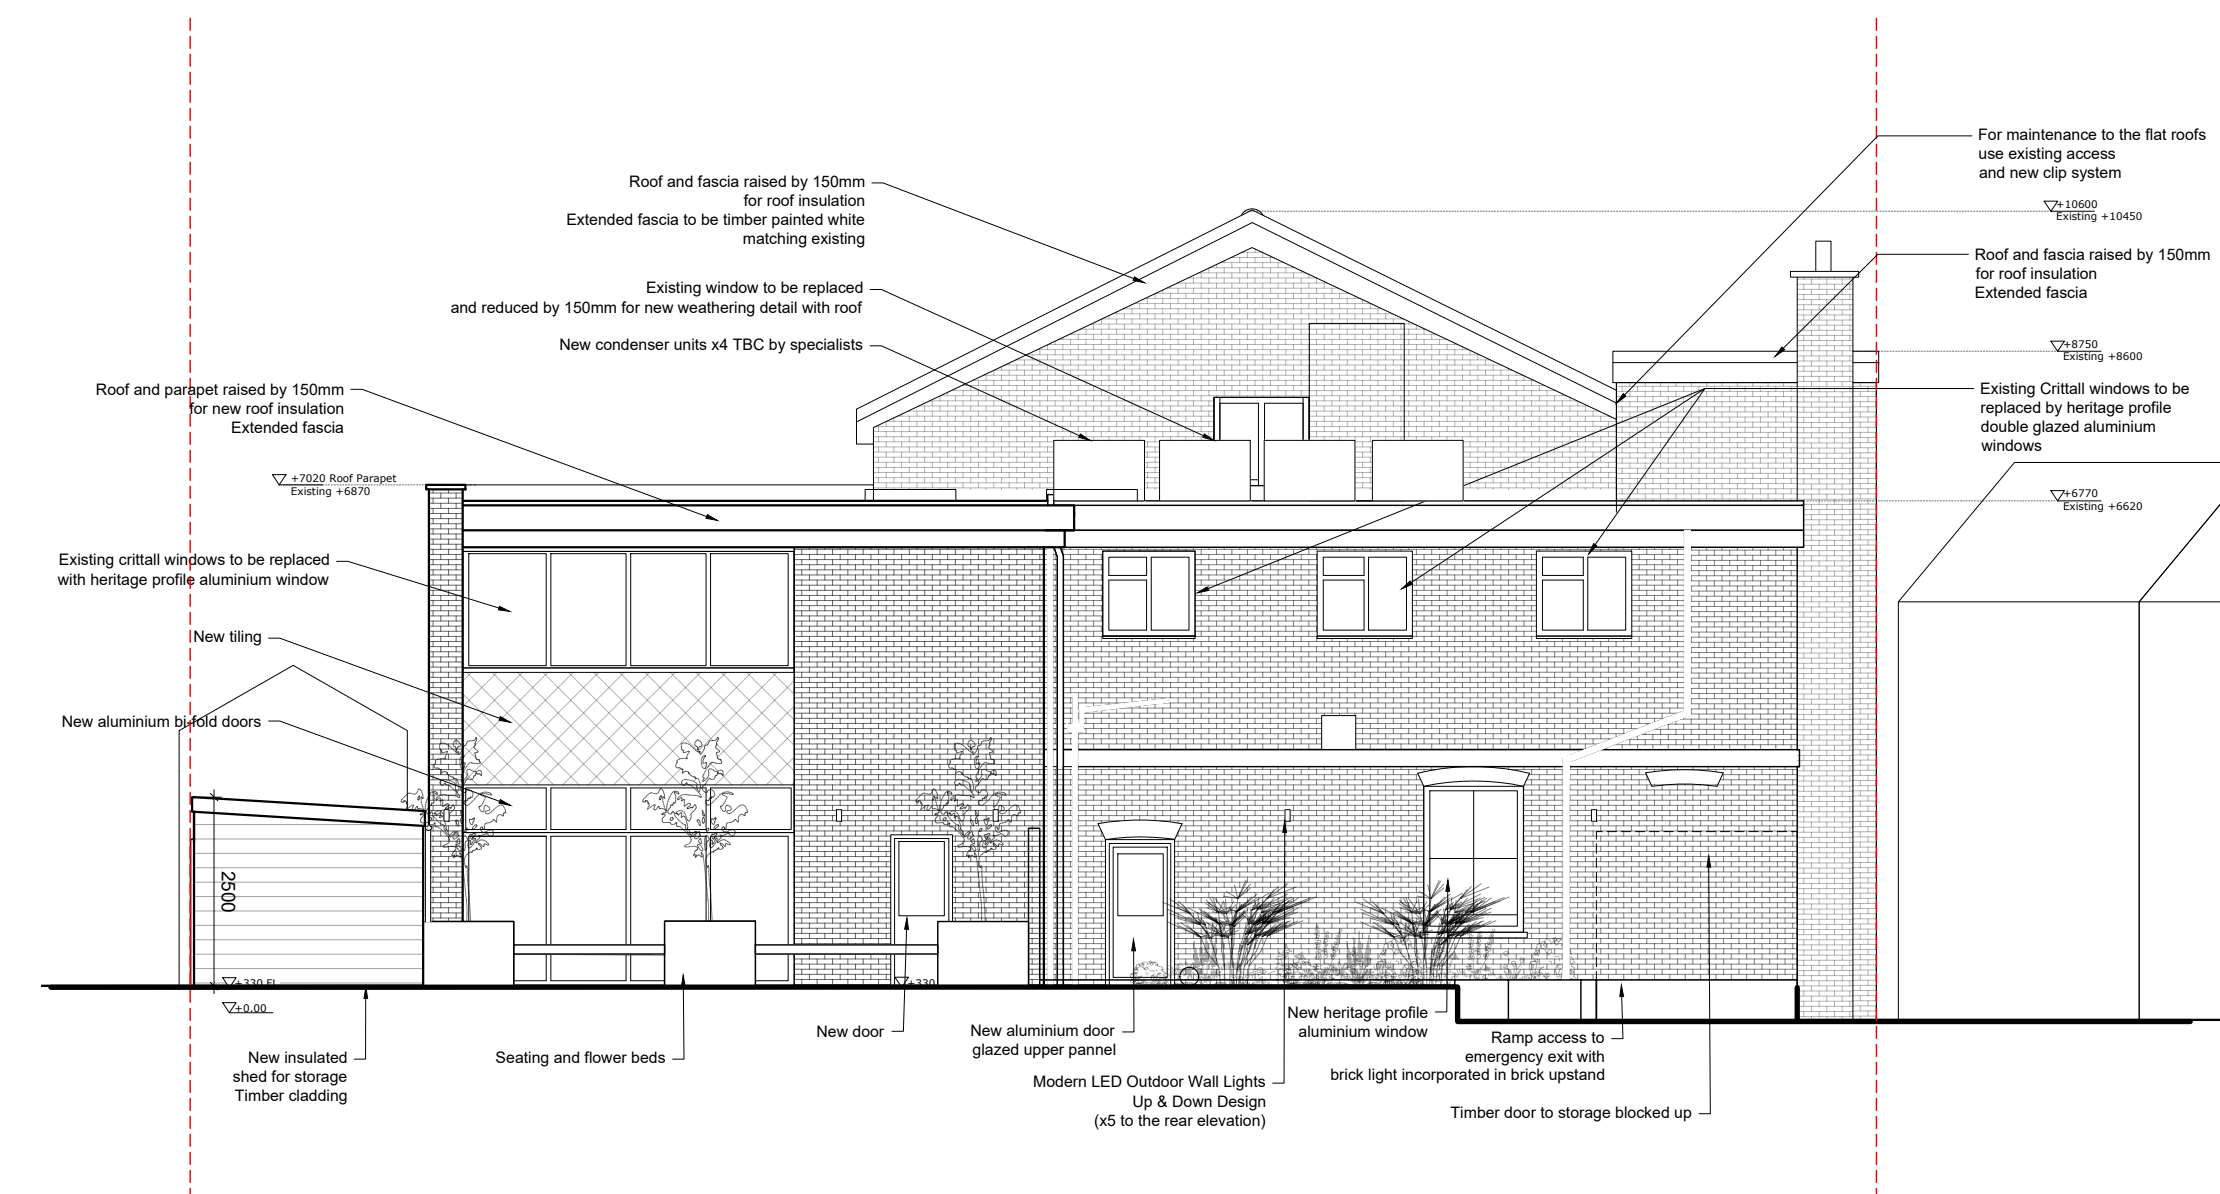

North (Rear) Elevation 1:100

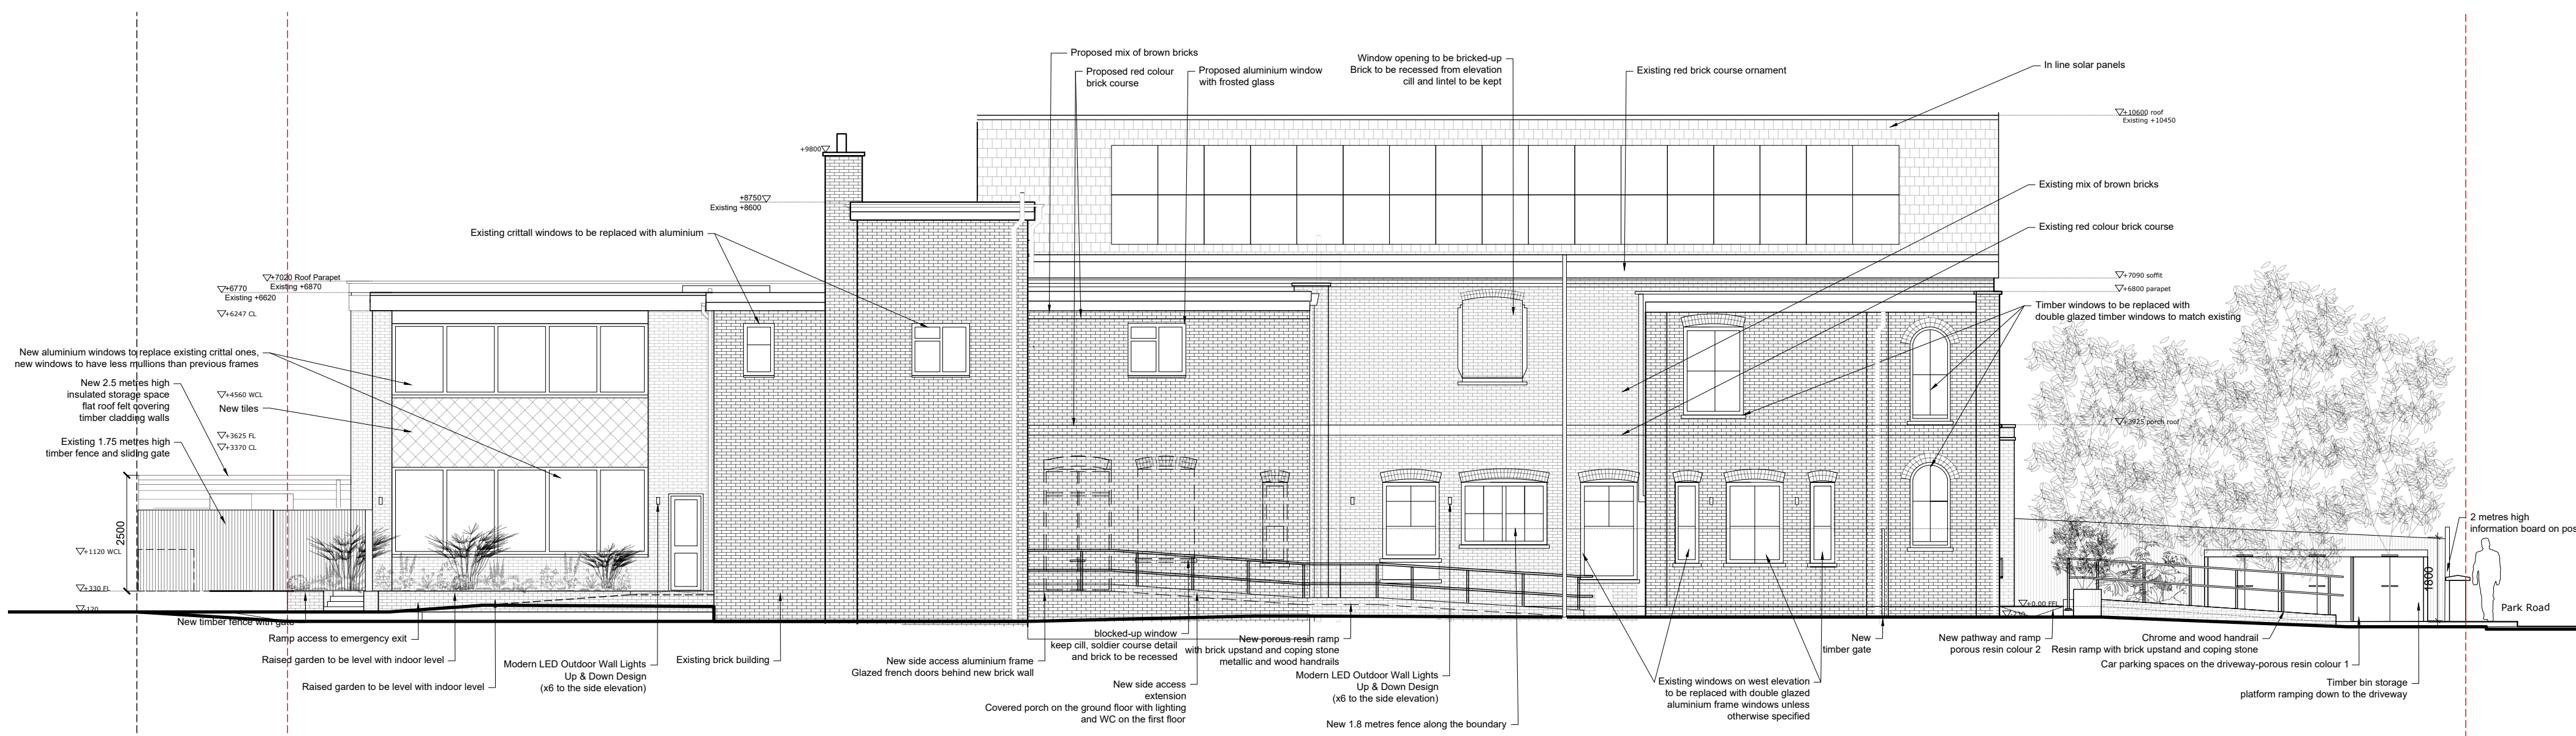

West (Side) Elevation 1:100

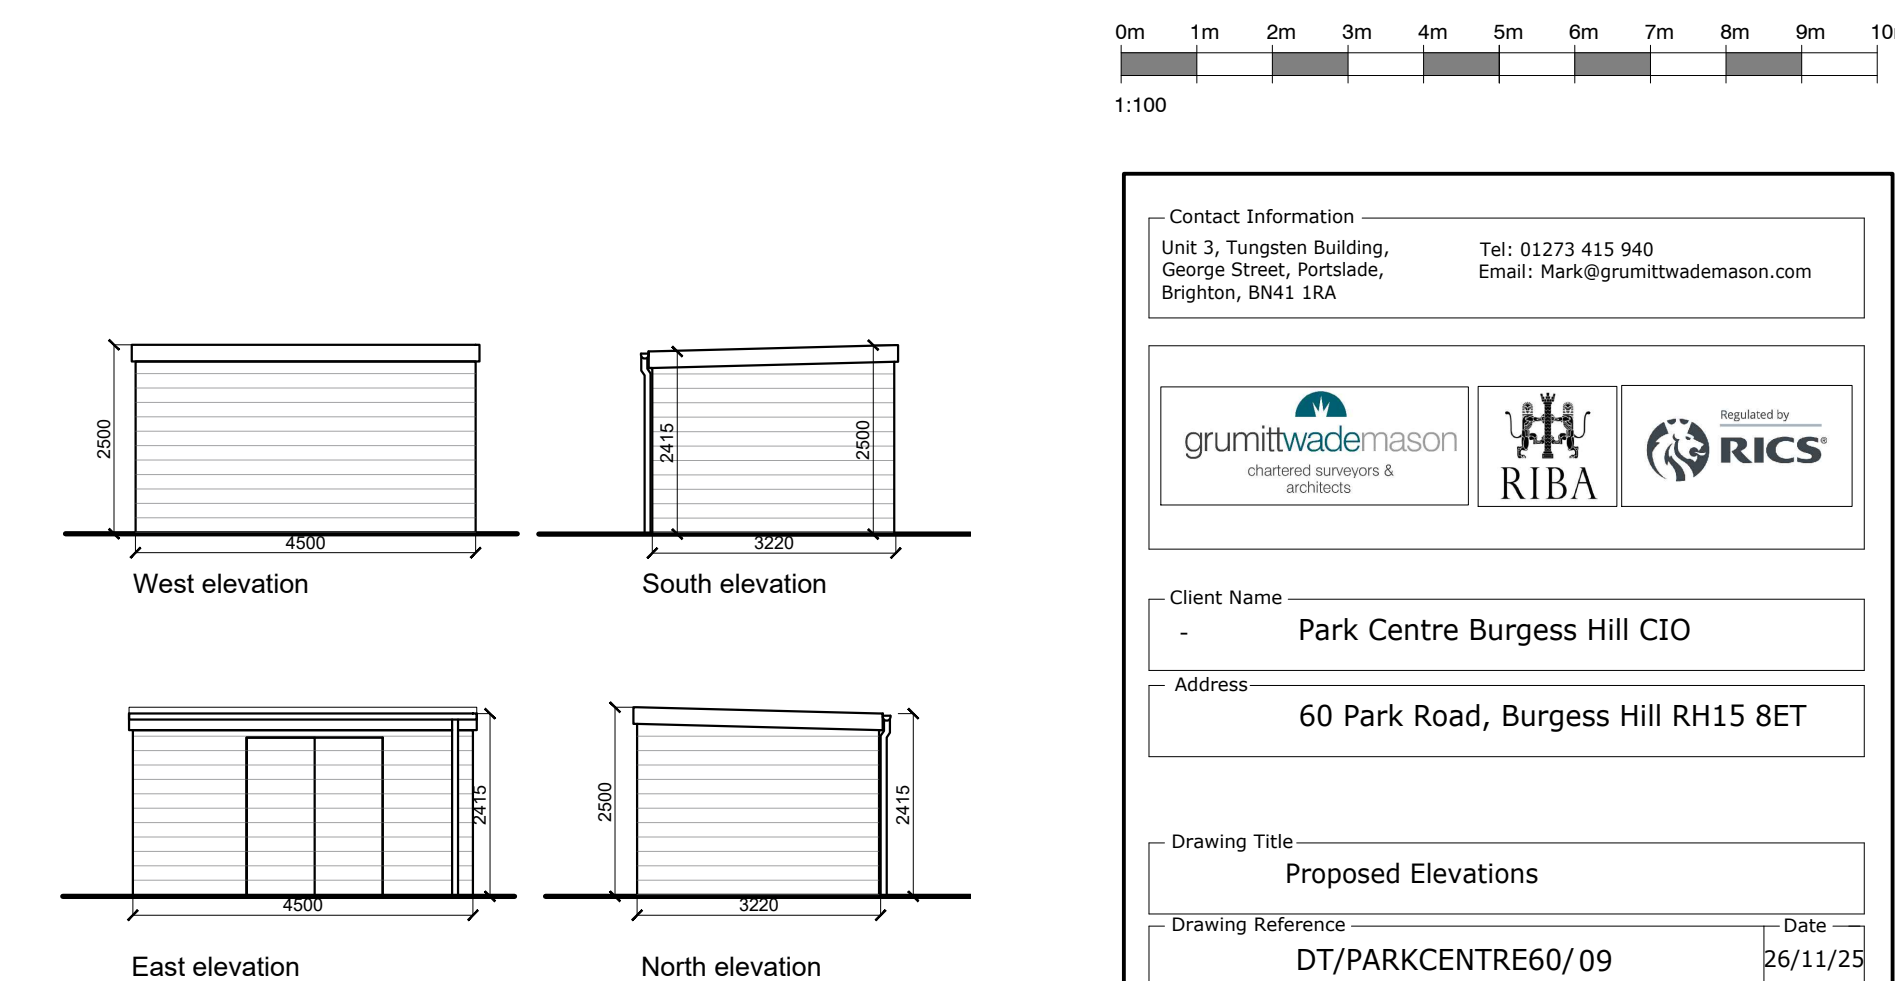

Storage Elevations 1:100

Contact Information
Unit 3, Tungsten Building,
George Street, Portslade,
Brighton, BN41 1RA
Tel: 01273 415 940
Email: Mark@grumittwademason.com

Client Name
Park Centre Burgess Hill CIO

Address
60 Park Road, Burgess Hill RH15 8ET

Drawing Title
Proposed Elevations

Drawing Reference
DT/PARKCENTRE60/09

Date
26/11/25

Scale
1: 100

Paper
A1

Drawn By
DT

Revision
7

Direction