

Proposed re-located pathway
To re-use the existing pathway paving

Existing Driveway gate retained

Existing Gate Pillars retained H:2m

Existing Beech Hedging retained


Existing wall low wall retained.
Fence renewed in closeboard
softwood pressure treated timber
H:1.3m

Rendered white pillars to match
existing white rendered pillars H: 2m

Re-located Gate entrance
Existing Gate to be re-used
Brick paving in front of gate
to match existing driveway
Planting either side of paving

Existing wall retained. Fence
renewed in closeboard softwood
pressure treated timber H:1.3m

0 1 2 3 4 5 6 7 8 9 10 m

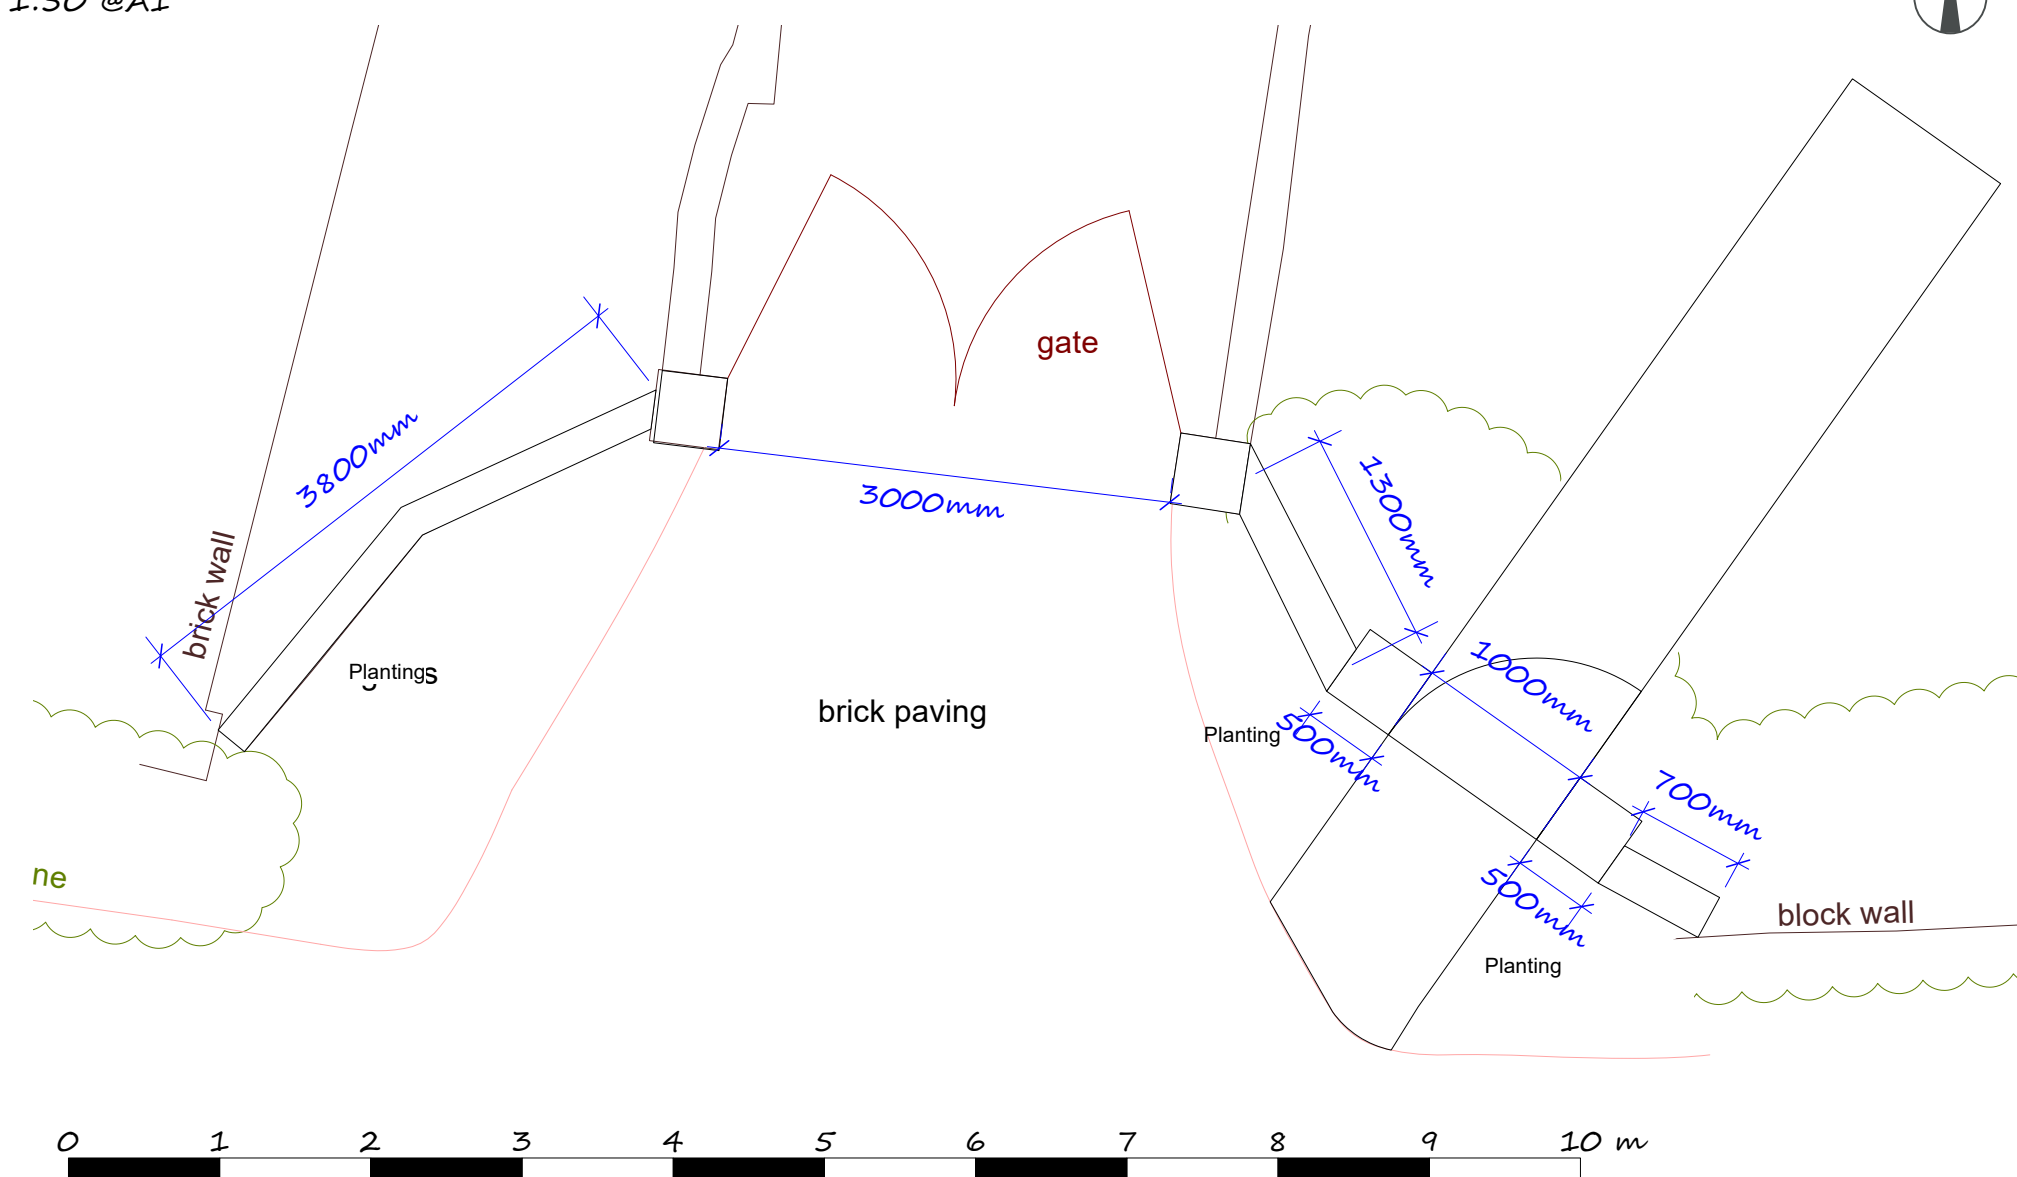

Proposed driveway frontage



Proposed driveway frontage

Title
Proposed Driveway Frontage

Drawing Number
JKC002 (Rev 2)

Drawn By
Julie Cox

Date
September 2026

Julie Cox
Garden Design