



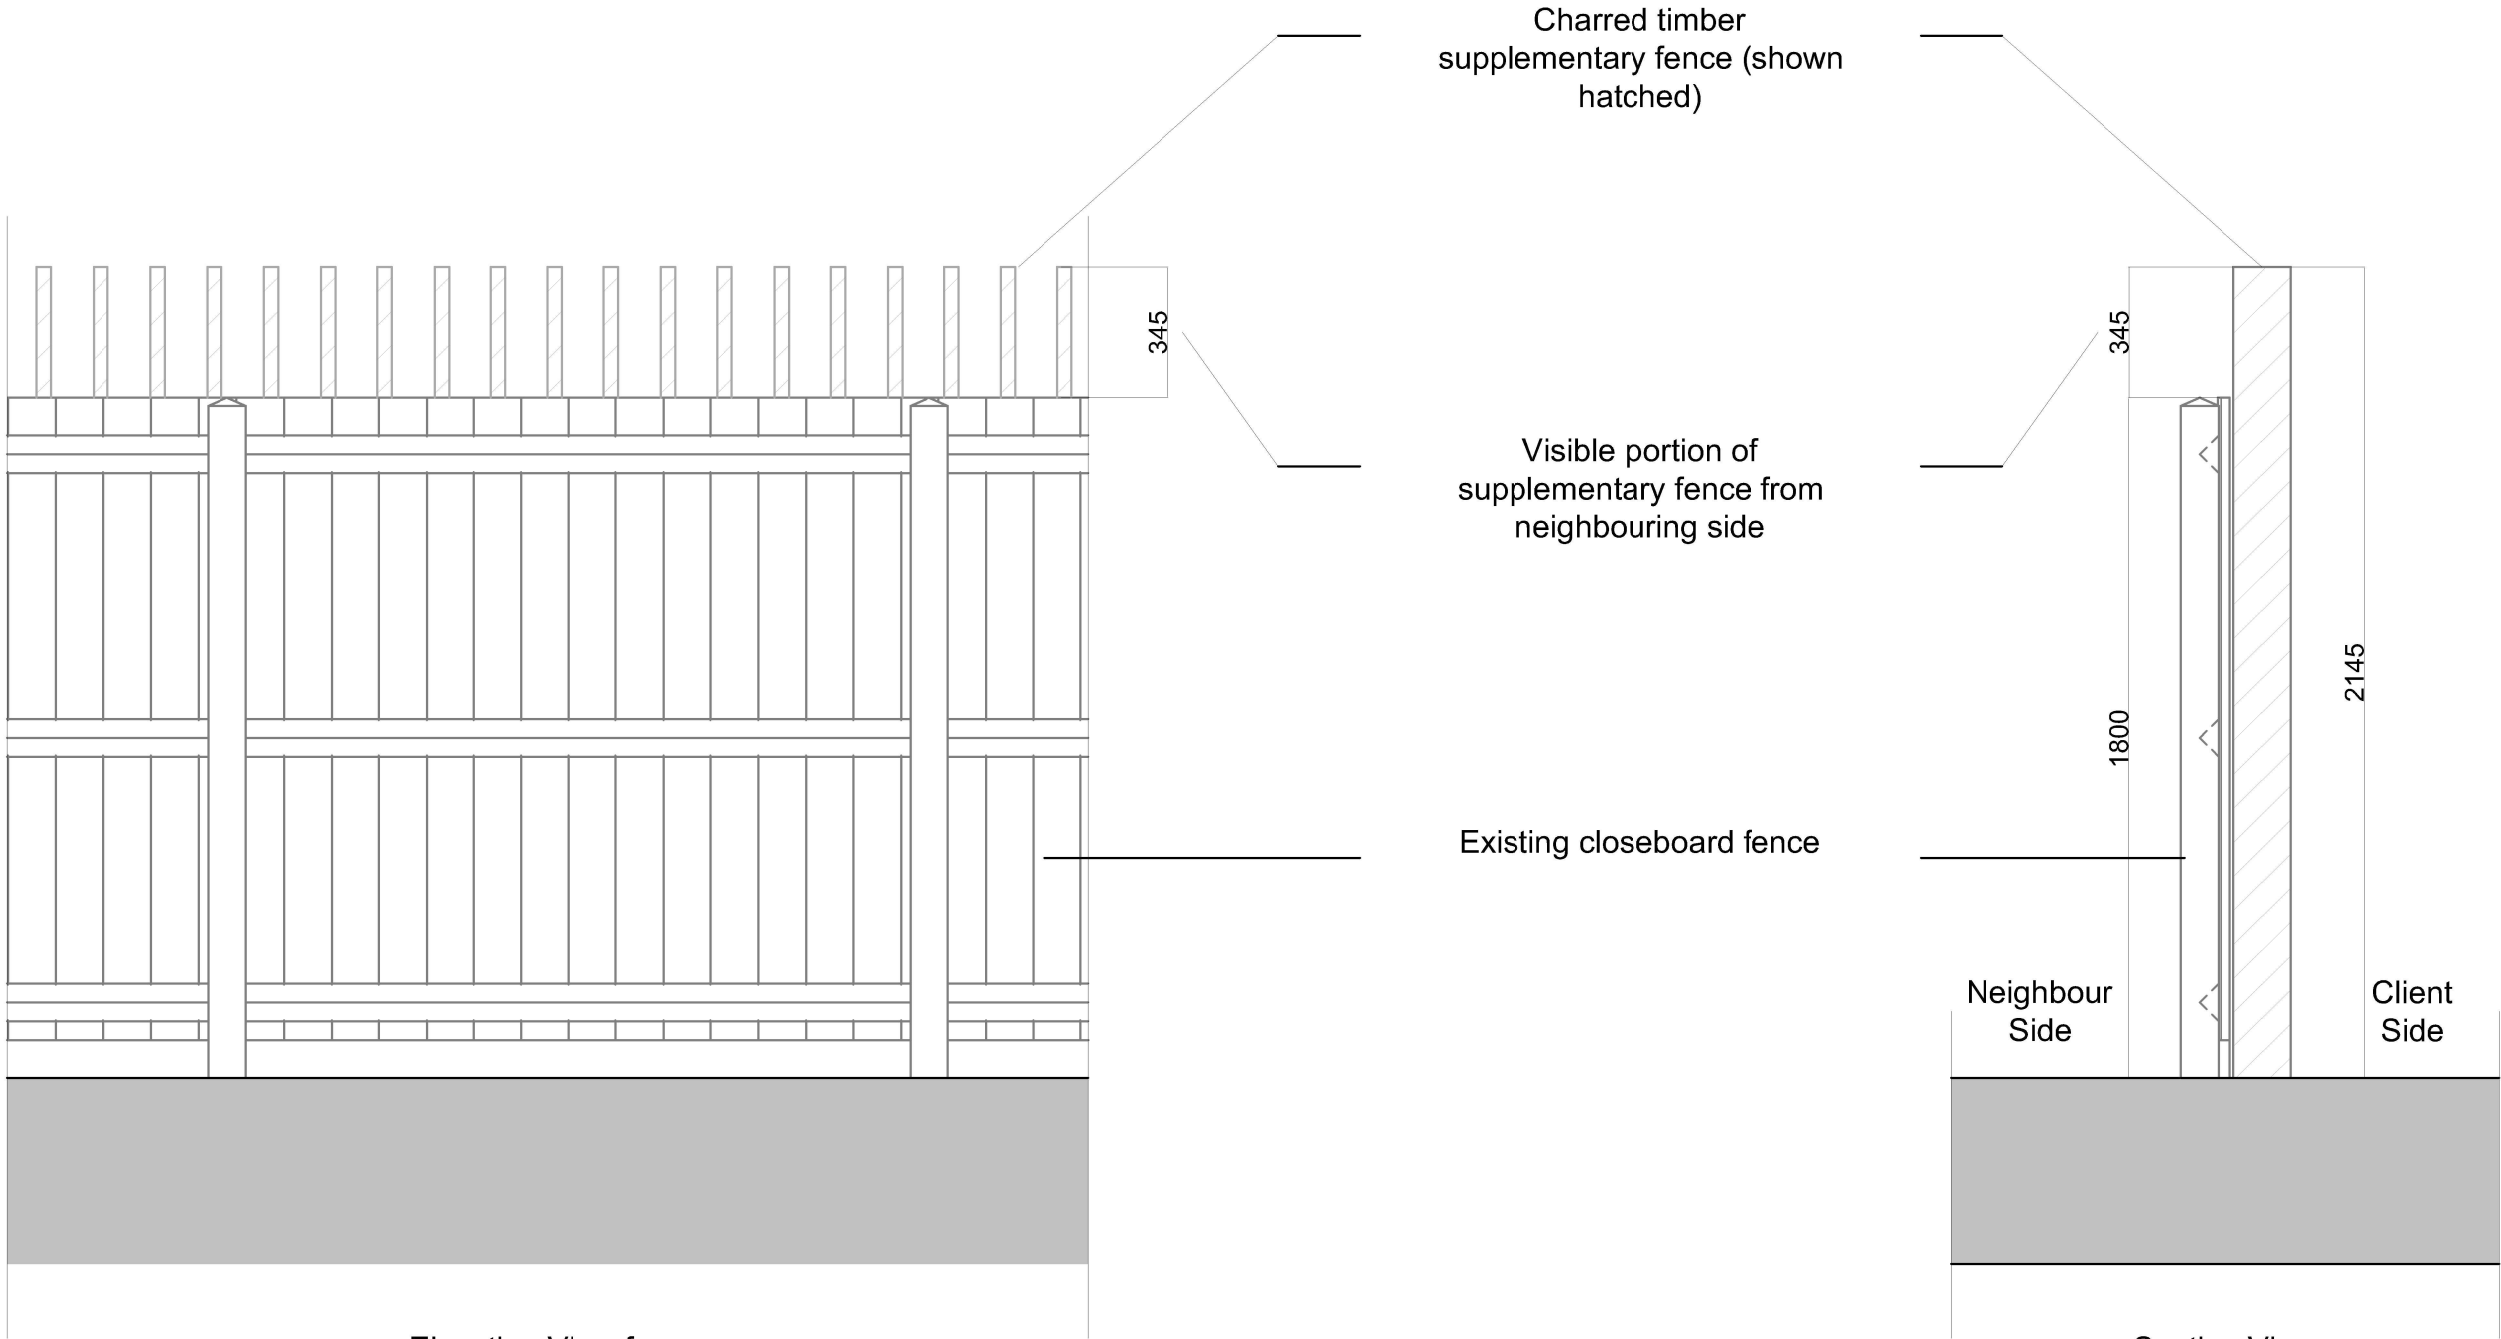

Elevation View from
Neighbouring Property
@ 1:20

Section View
@ 1:20

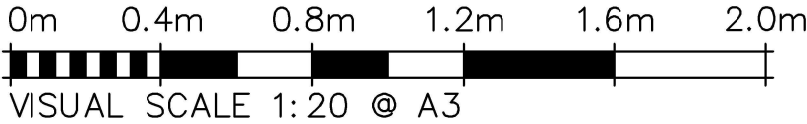

REV.	DATE.	BY.	AMENDMENT.	CHK.

DISCHARGE OF
CONDITION

NOTES.
DO NOT SCALE OFF THIS DRAWING UNLESS FOR
PLANNING PURPOSES.
CHECK ALL DIMENSIONS ON SITE BEFORE ANY
WORK IS COMMENCED.
ALL GOODS MATERIALS AND WORKMANSHIP MUST
CONFORM WITH CURRENT BUILDING REGULATIONS,
BRITISH STANDARDS AND CODES OF PRACTICE.
COPYRIGHT OF THIS DRAWING IS RETAINED BY
GOULD BAXTER AND IT MUST NOT BE REPRODUCED
WITHOUT WRITTEN CONSENT.

gould baxter

2 Locustus Mews, Paddockhall Road,
Troyevale Heath,
West Sussex, RH16 1HE

(01444) 847485
info@gb.co.uk
www.gouldbaxter.co.uk

CLIENT. Jacqueline Murphy	
PROJECT. 29 High Street, Lindfield, RH16 2HJ	
DRAWING. Supplementary Fence Details	
DATE. 13.06.25	SCALE AT A3. 1: 20
DRAWN BY. SM CHECKED BY. —	
JOB NO. GH633	DRAWING NO. DOC.01
REV. *	