

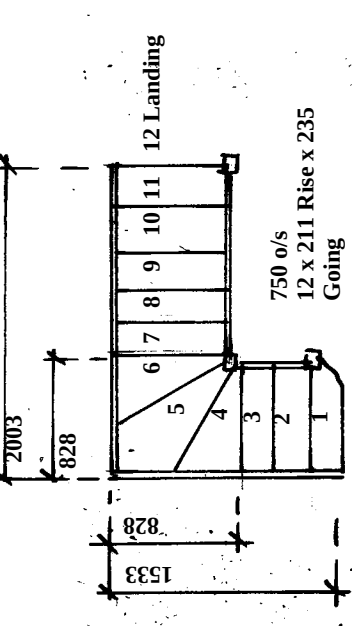


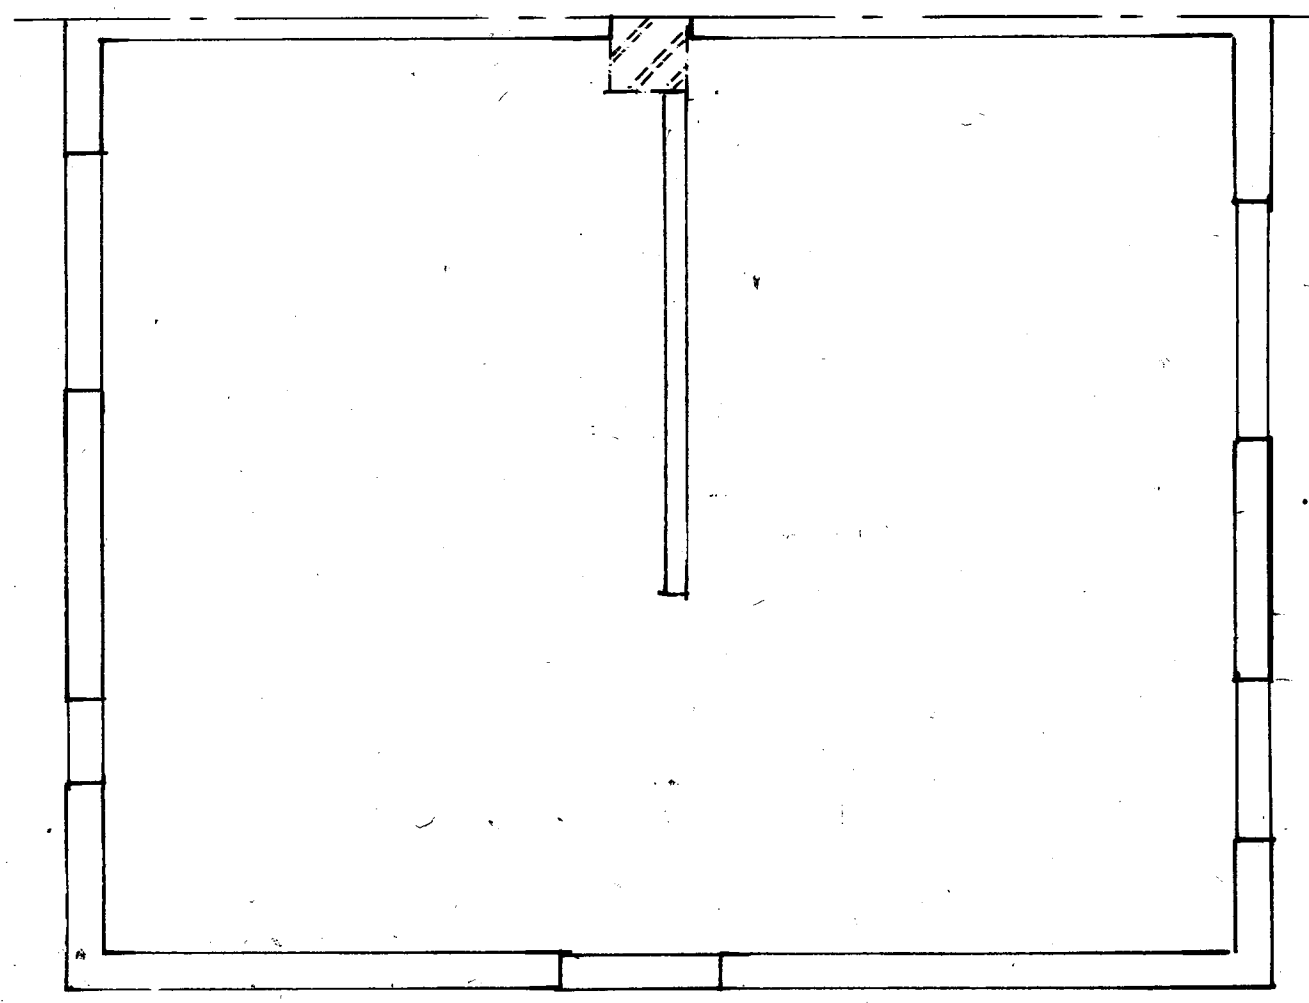

Proposed Staircase Plan

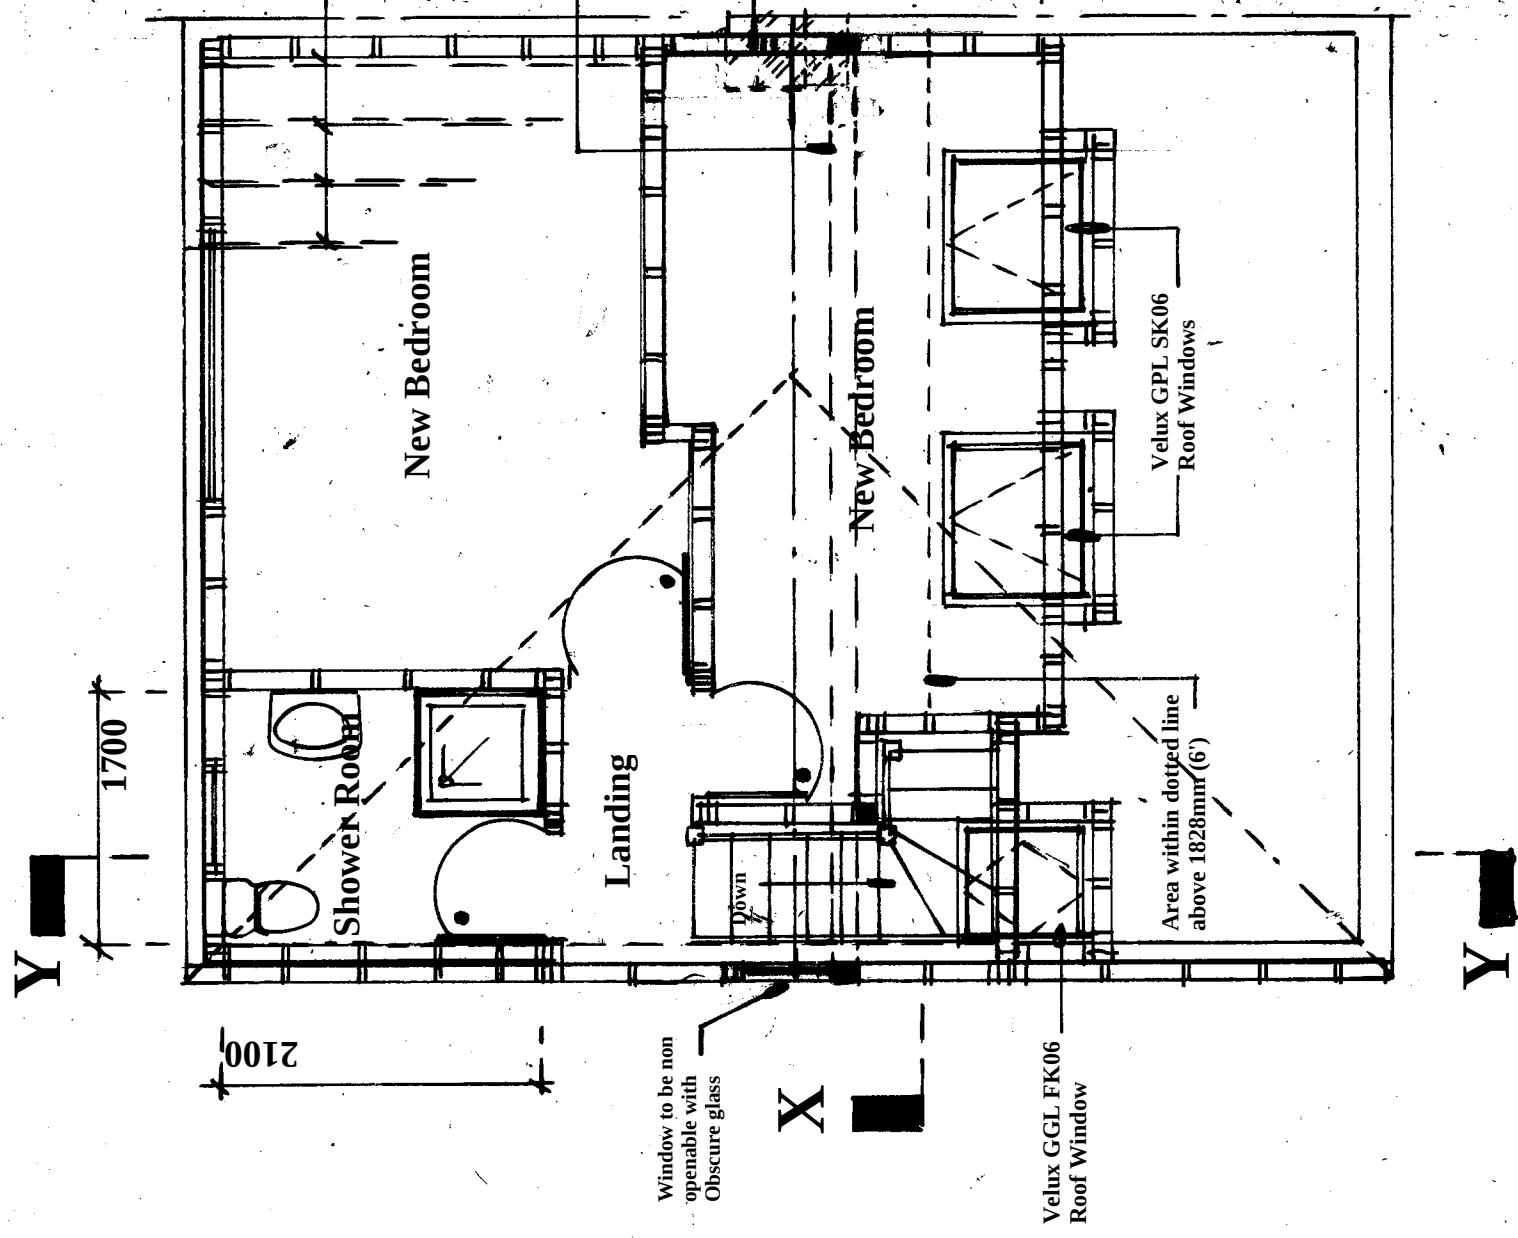

Proposed Joist Layout

Proposed Loft Room Plan

Amendments	Date

Client **Mr Radley**

Site Address

**54 Eastern road
Haywards Heath
West Sussex
RH16 3NL**

Proposal **Loft Conversion**

Drawing Title **Proposed Joist/ Loft Room Plan**

Date **16/10/25** Drawn **S. Burrows**

Scales **1:50**

DWG NO.	REV
S13458/2	