



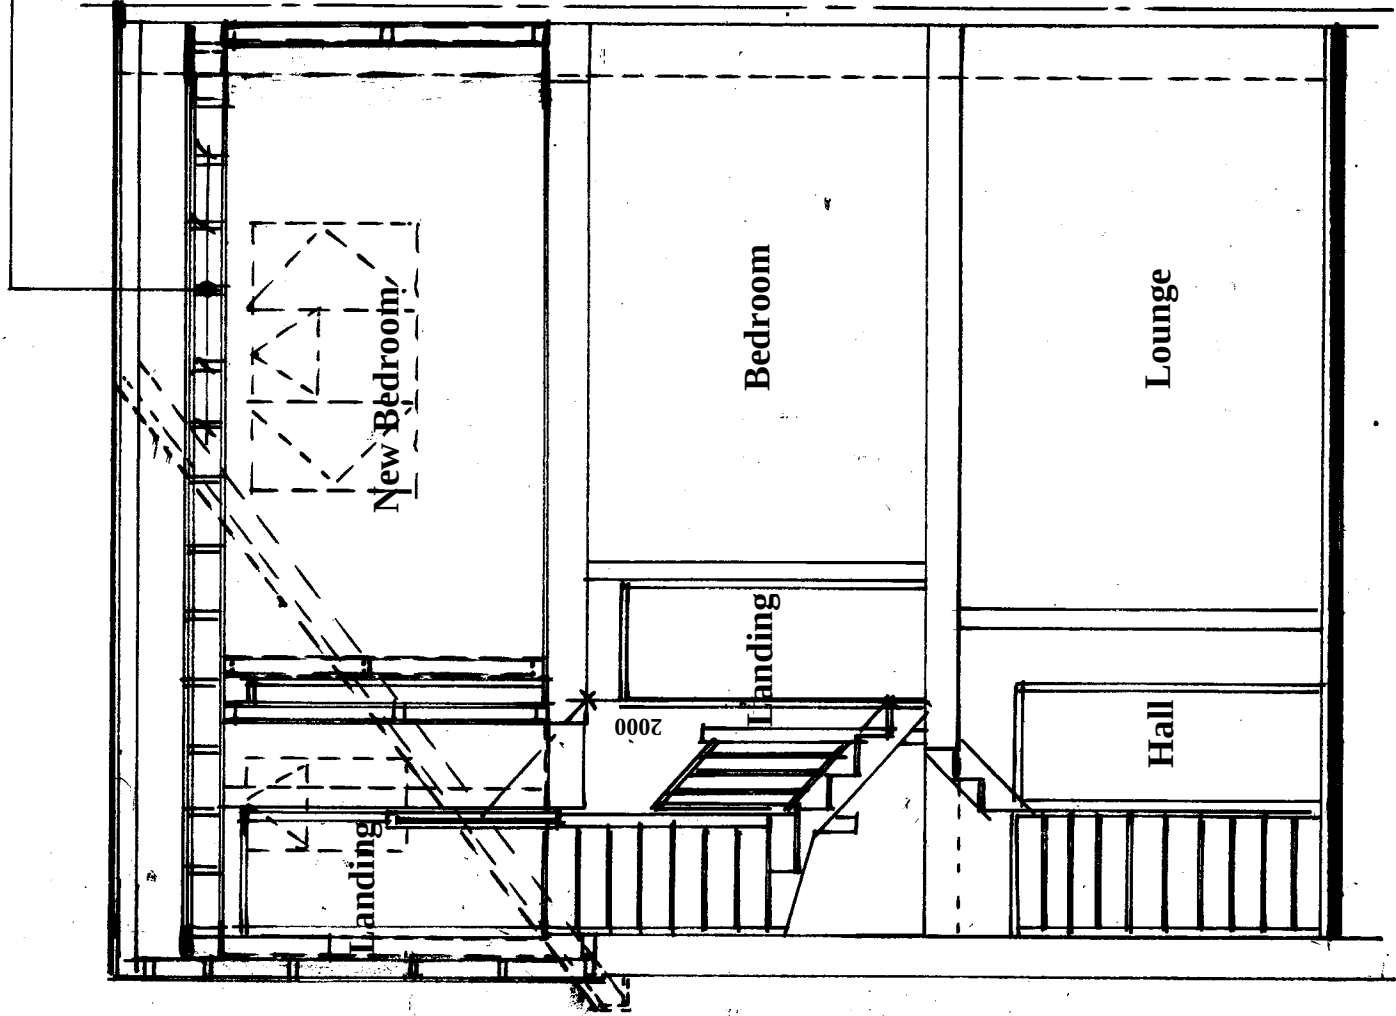

Section X-X

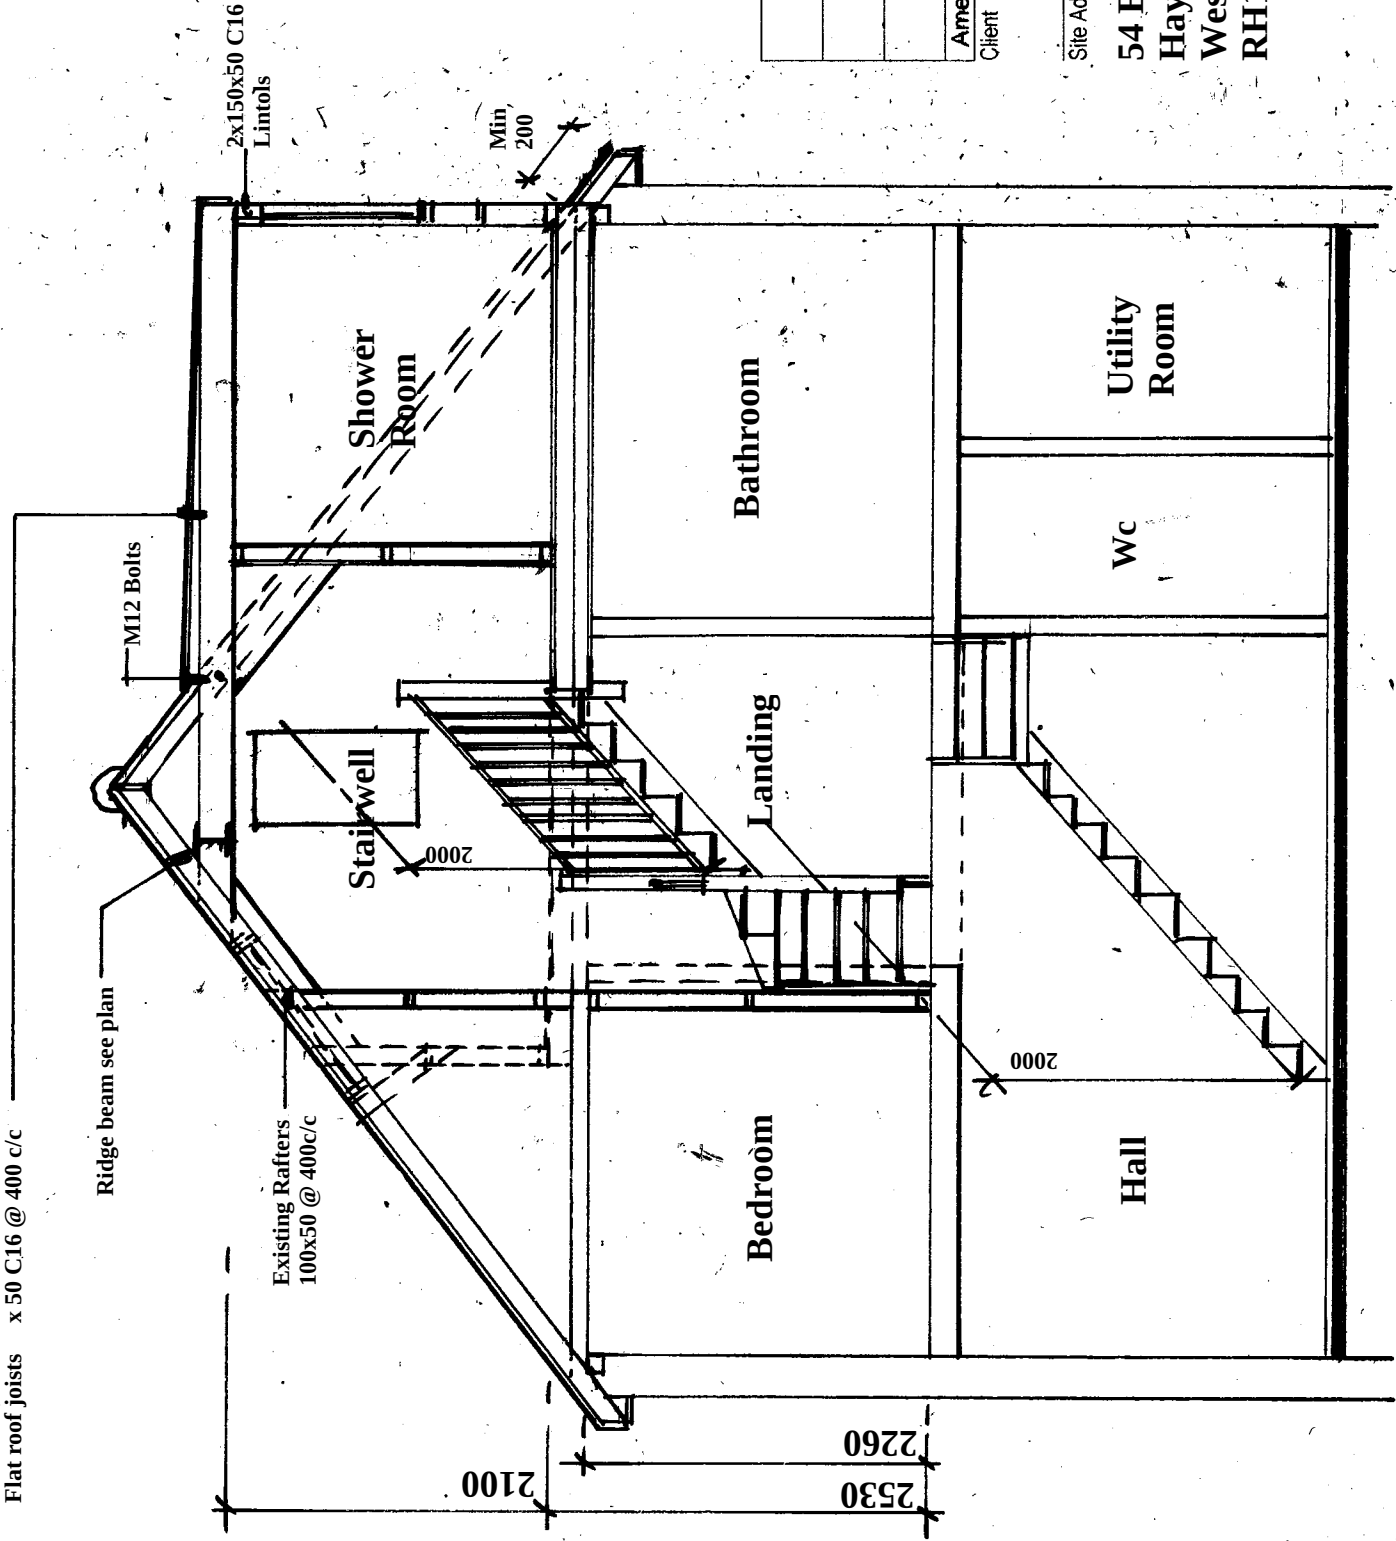

Section Y-Y

Amendments	Client	Date	

Mr Radley

Site Address

54 Eastern road
Haywards Heath
West Sussex
RH16 3NL

Proposal

Loft Conversion

Drawing Title

Sections

Date 16/10/25

Drawn S. Burrows

Scales

1:50

DWG NO. S13458/3

REV