




GENERAL NOTES


Use written dimensions only, do not scale from drawing. Use latest revision of all referenced information.

LAT 50.956108 LONG -0.131535

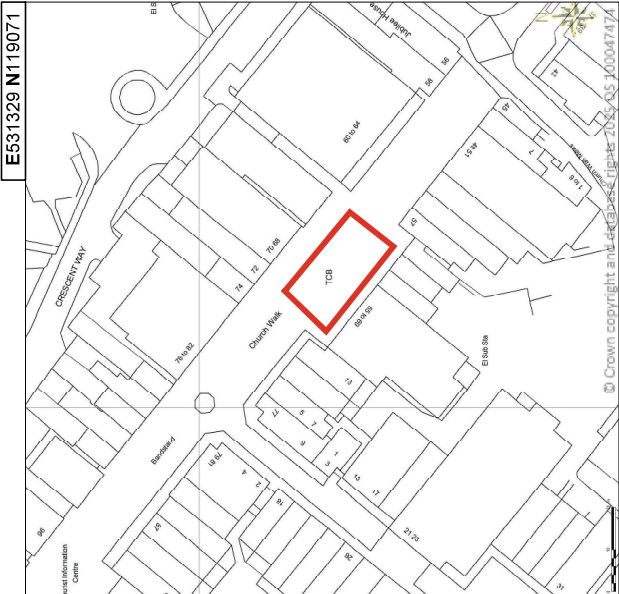

DETAILED SITE LOCATION

SCALE 1:1250
Ordnance Survey map extract based upon Landranger map series with the permission of the controller of His Majesty's Stationery Office.
Mile licence no. 100047474.
Crown copyright.

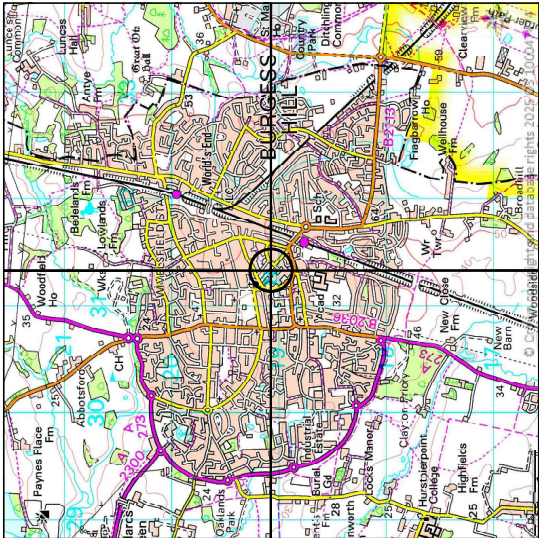

SITE LOCATION

SCALE 1:50000
Ordnance Survey map extract based upon Landranger map series with the permission of the controller of His Majesty's Stationery Office.
Mile licence no. 100047474.
Crown copyright.

Rev	Date	Description	Drawn	Chkd
A	06/10/2025	New BT StreetHub Structure	PSB	ADN



Drg Status	PLANNING
Call No. & Name	BGH-101
Site Name & Address	Pavement o/s 63 Church Walk, Burgess Hill, RH15 9BQ

Drawing Title	SITE LOCATION MAPS		
Scale	As Shown	Date	06/10/2025
Drawn By	PSB	Checked By	ADN
Drawing Number	001	Revision	A