

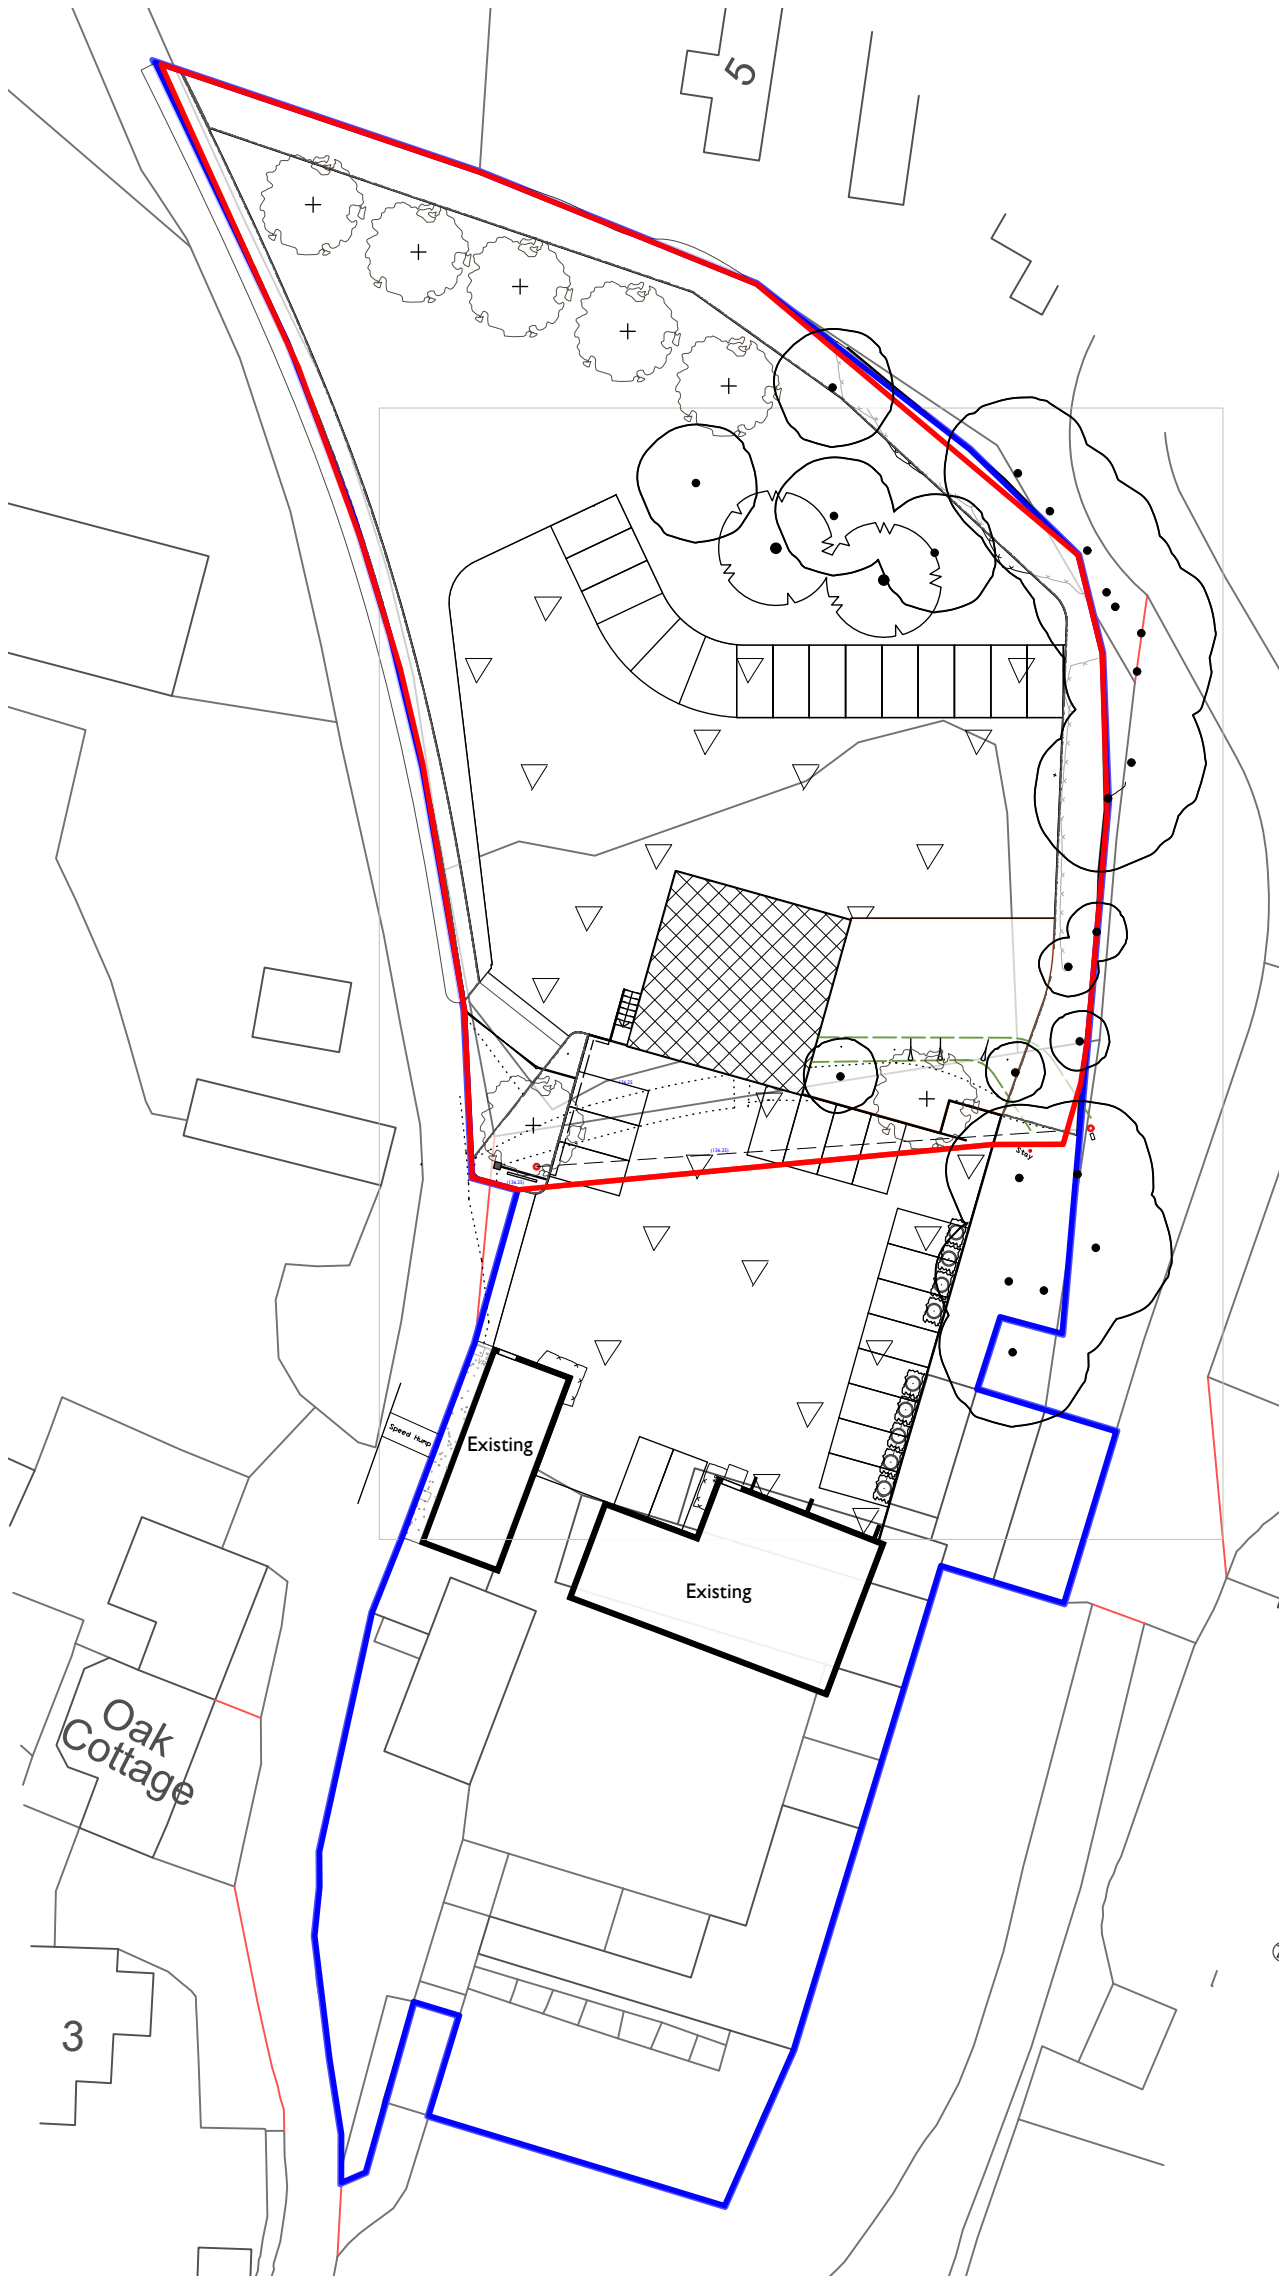


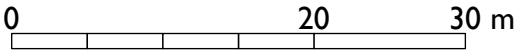

KEY

-  Application site
-  Main site
-  Existing Removed
-  Overhead Utility
-  Proposed Storage Barn
-  Permeable Gravel Surface

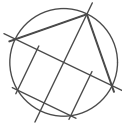

A 13/10/2025 RCR Landscape Changes

	
Client Pots and Pithoi	Address The Barn, East Street, Turners Hill, West Sussex, RH10 4QA
Scale 1:500@A3	Sheet Title PROPOSED BLOCK PLAN
Date MARCH 2025	Sheet No. 05_004A
Drawn By RCR	
Project ID	
CAD File Name Planning Application with block plan.vwx	
Issue Notes	
Do not scale from this drawing. Contractors are advised to check all measurements on site	