
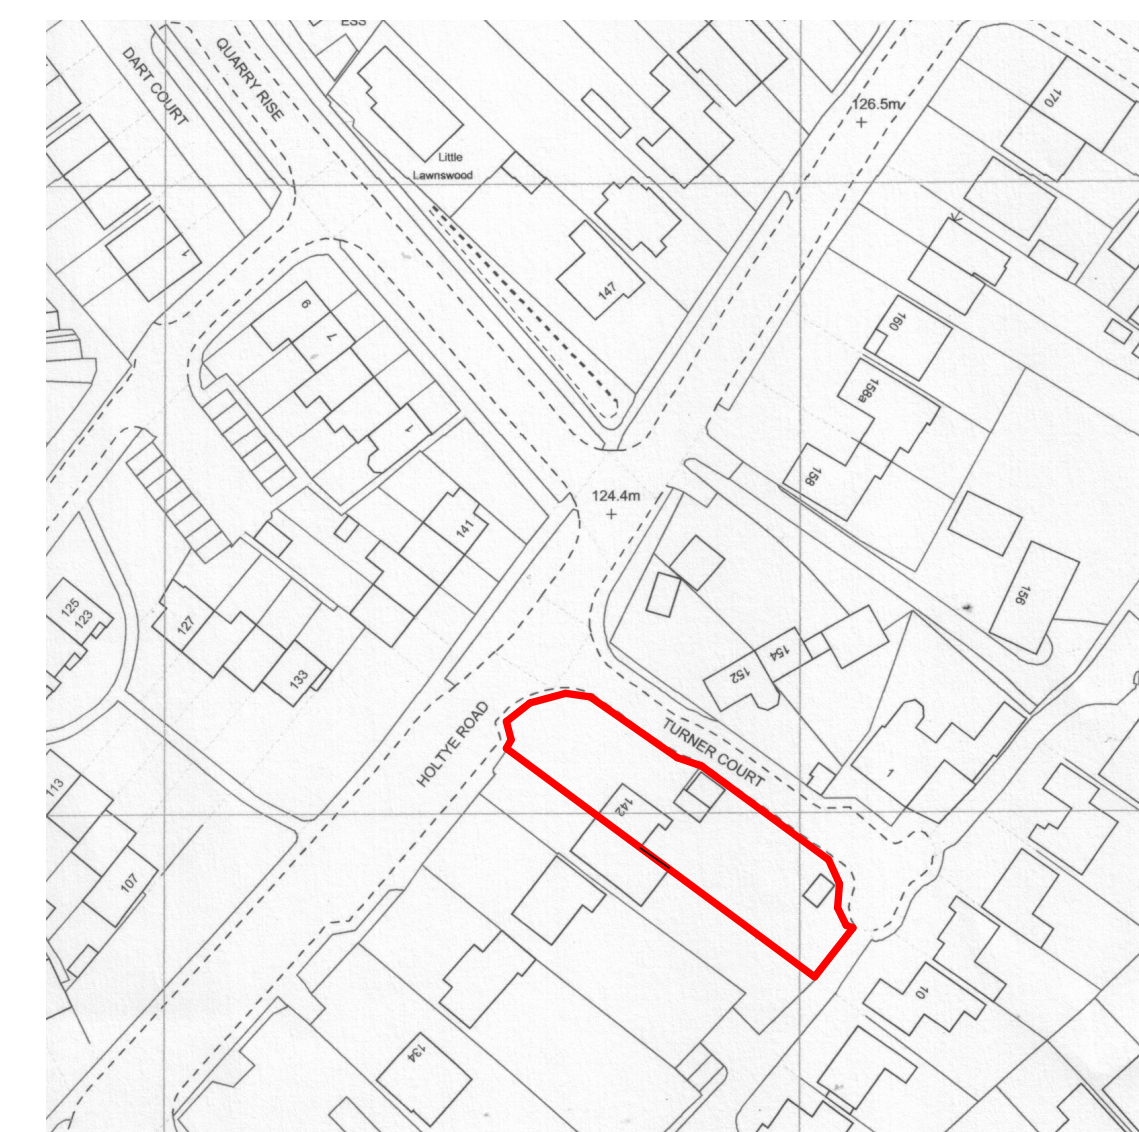
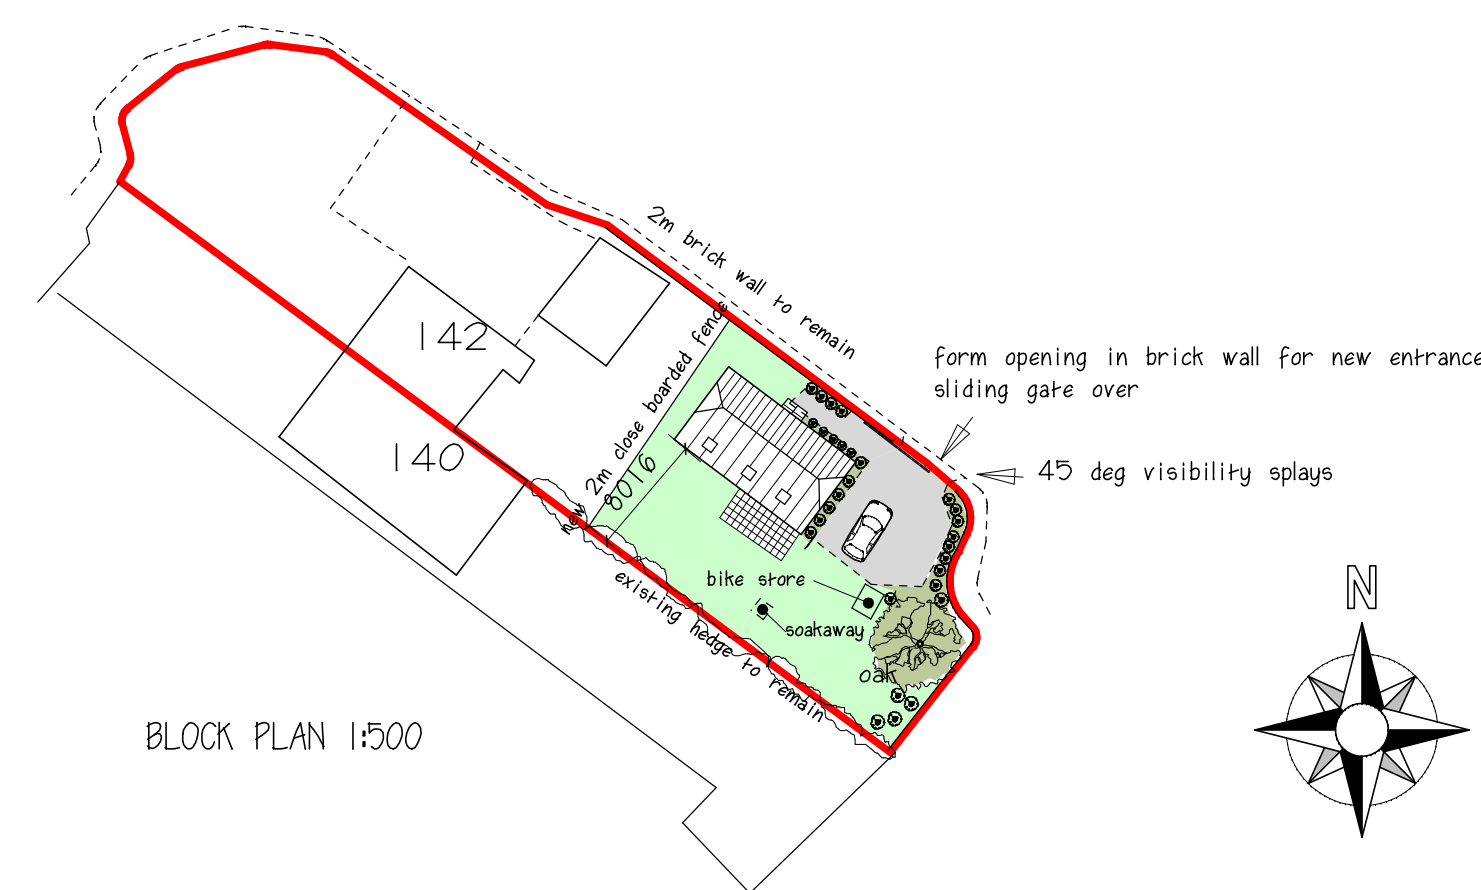
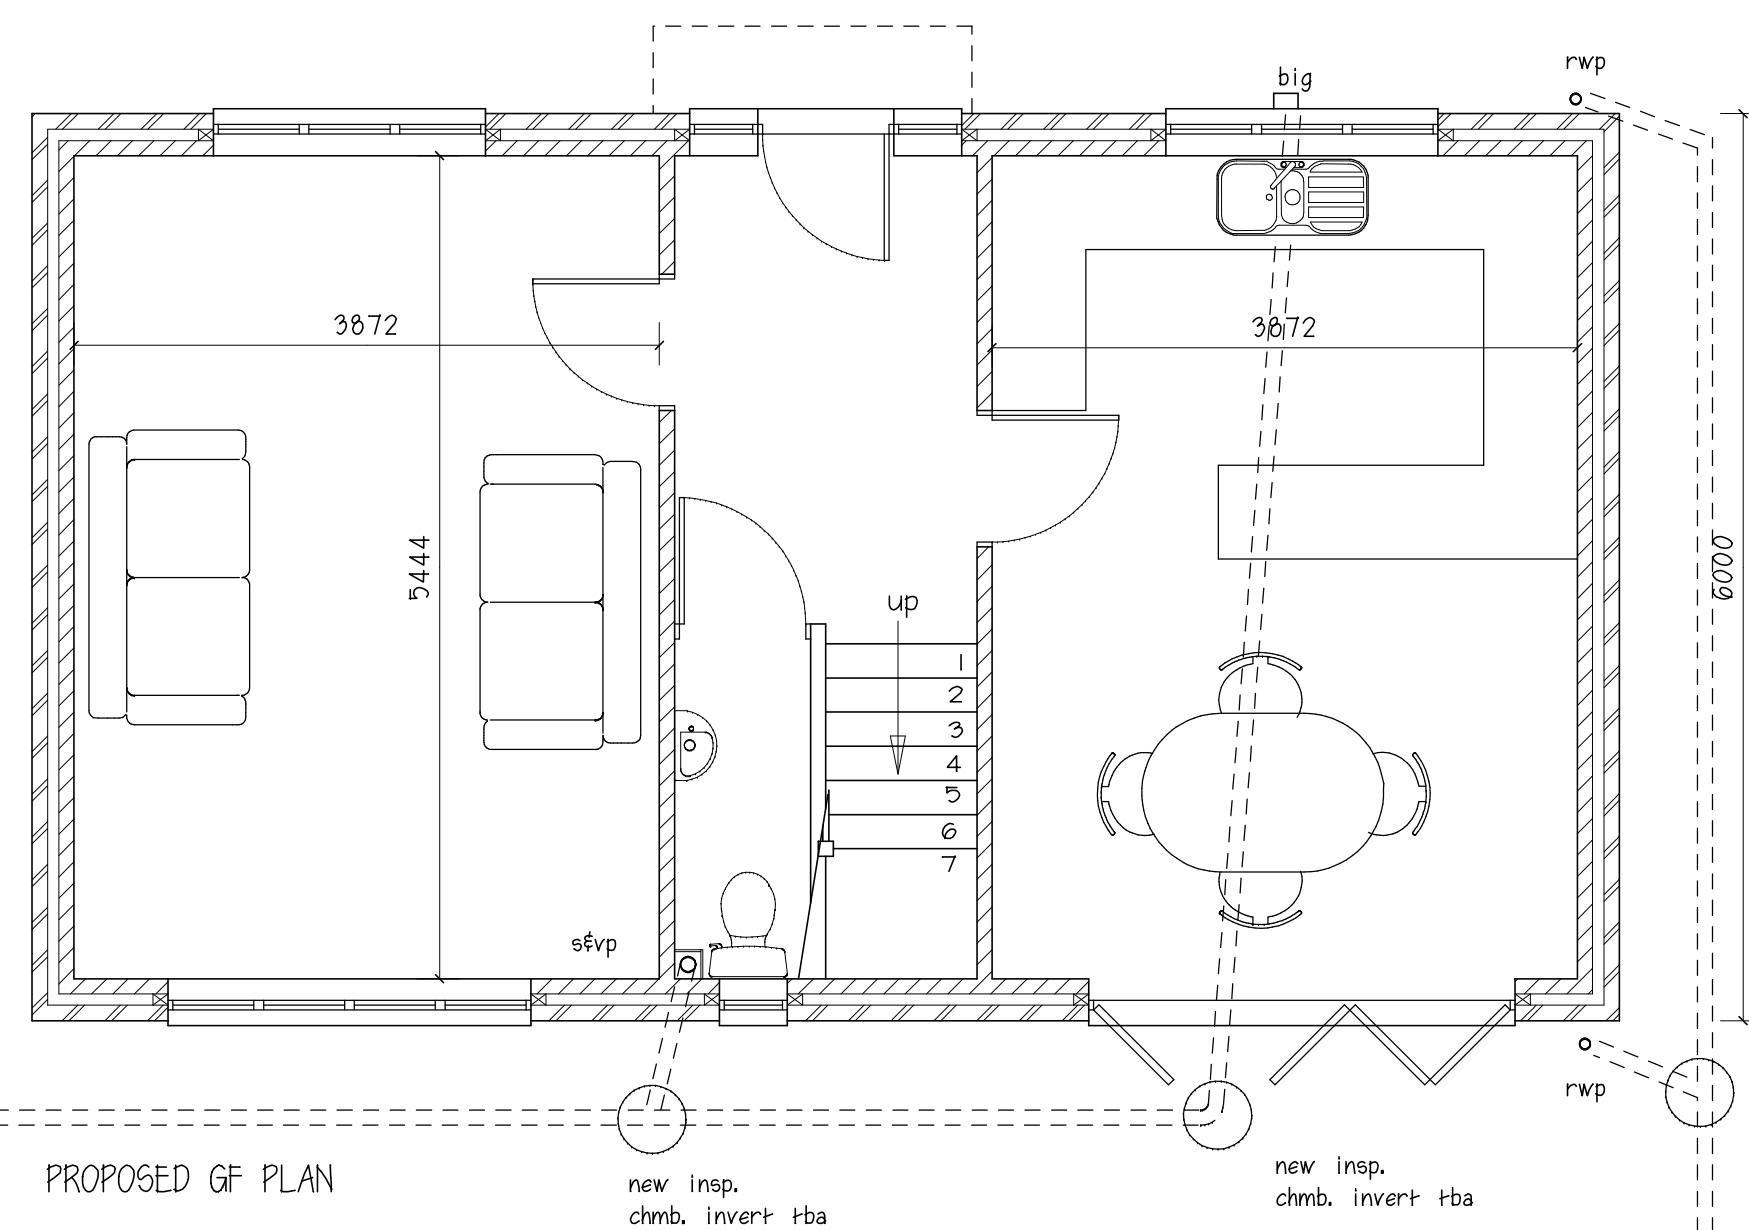


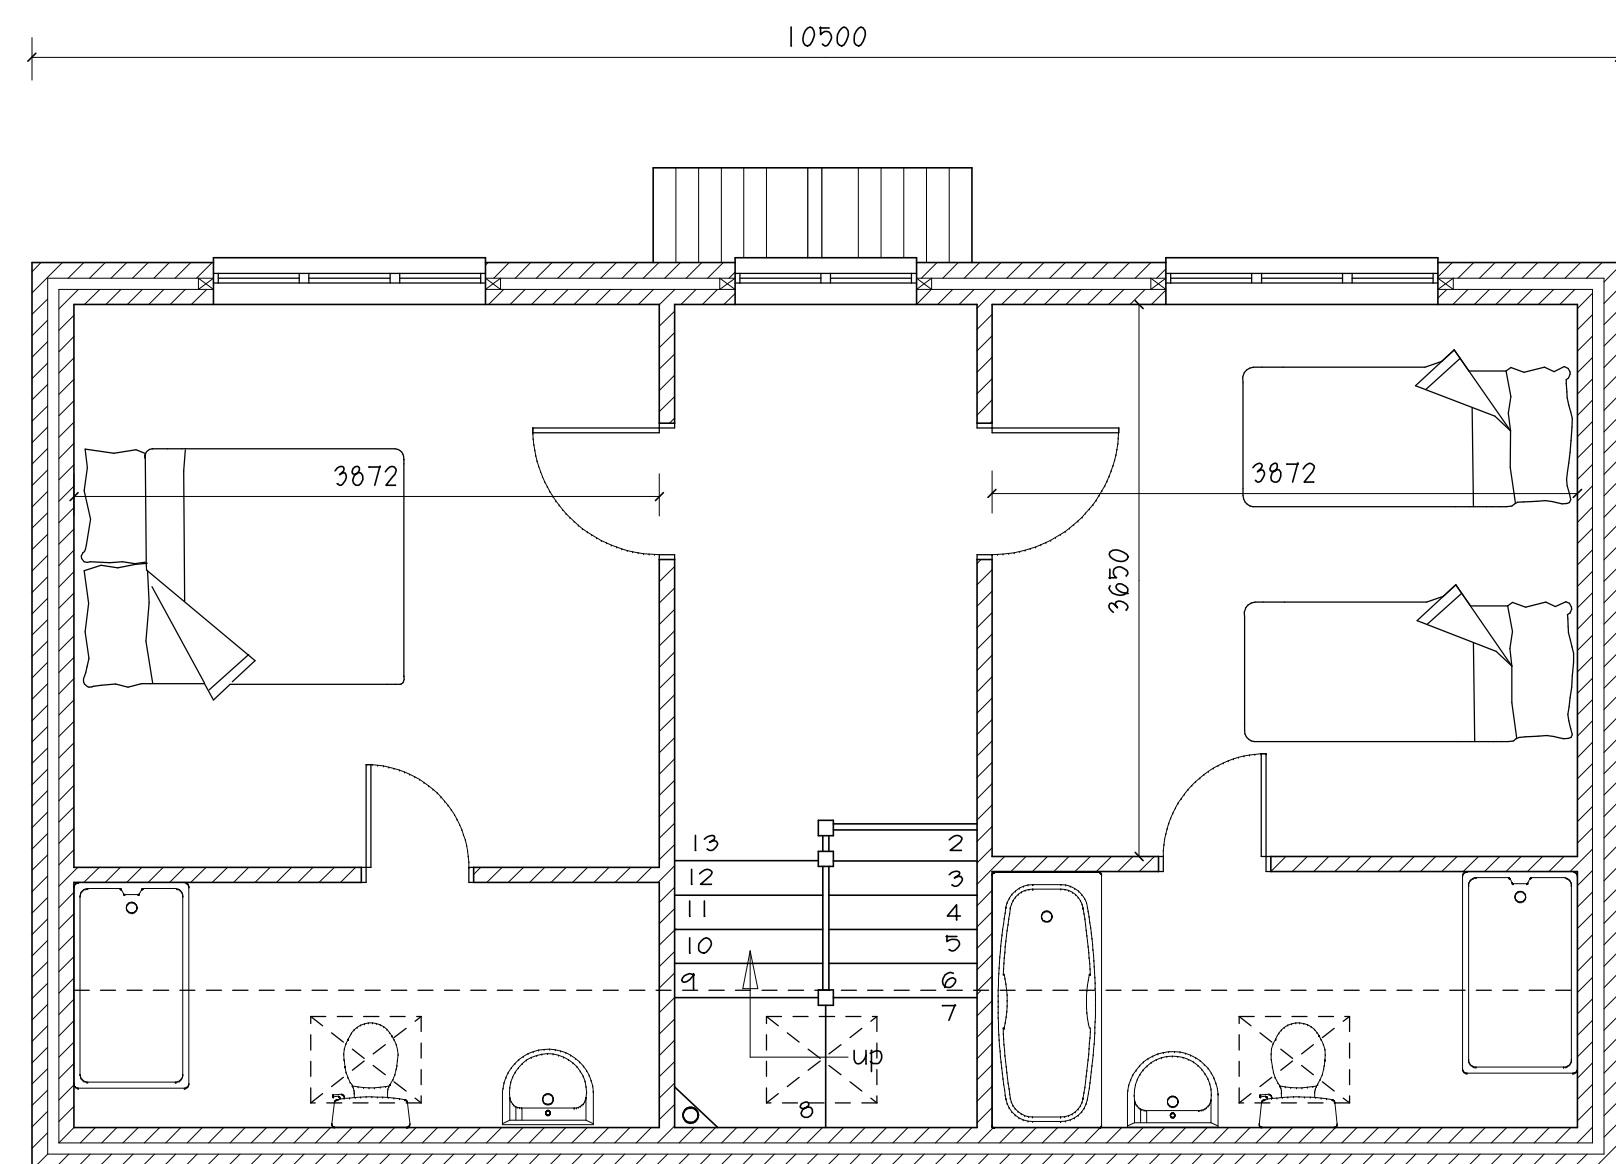

proposed dwelling
r/o 142 Holtye Road
East Grinstead

for N Millen Esq

P A Gosling — architectural consultants
78 Potters Lane
Burgess Hill RH15 9JS
01444 — 248945

scale 1:50,1:100@A1

date Jul 22

drawn PAG

drawing no.

191.22.01b