


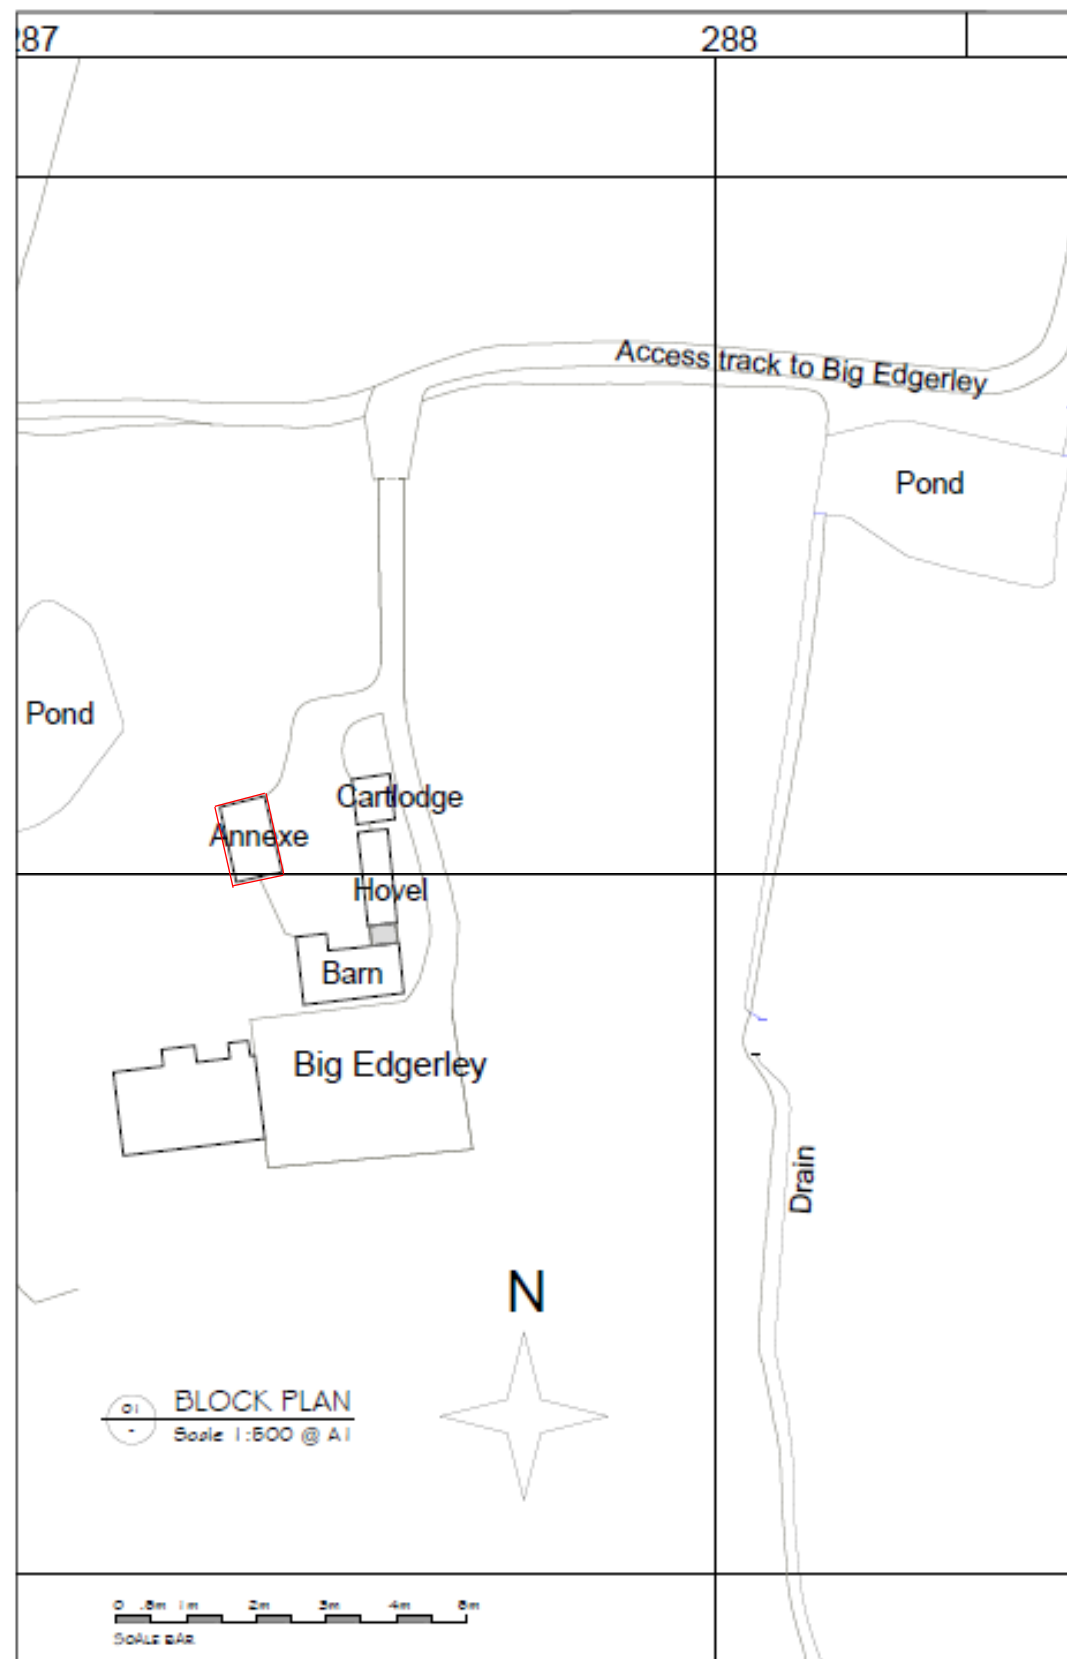

General Notice.

This drawing is the copyright of Nathaniel Green Architects.

All levels, setting out and dimensions must be checked on site by the Contractor and any apparent discrepancies shall be reported to the Architect before work is put in hand.

This drawing is not to be scaled. Dimensions shown are in Millimetres.

The information contained in this drawing is intended only for the person or entity to which it is addressed and may contain confidential and/or privileged material. If you are not the intended recipient of this drawing, the use of this information or any disclosure, copying or distribution is prohibited and may be unlawful. If you received this in error, please contact the sender and delete the material from any computer.

Legend:

REVISIONS

Nathaniel Gee Architect

Studio 11.5, 2-4 Exmoor Street
London W10 6BD
t. +44 (0)20 7637 5822
m. 079 5654 9715
e. ngeearchitect@aol.com

CLIENT	Mr. and Mrs. S. BALDEY
--------	------------------------

THE BARN, BIG EDGERLEY
COLLEGE LANE
HURSTPIERPOINT, W. SUSSEX

DATE	DEC 2017
------	-------------

BLOCK PLAN

500
DRAWN LG

SCALE	Drawing Number
1 : 500 @ A1	518 - P - 002