


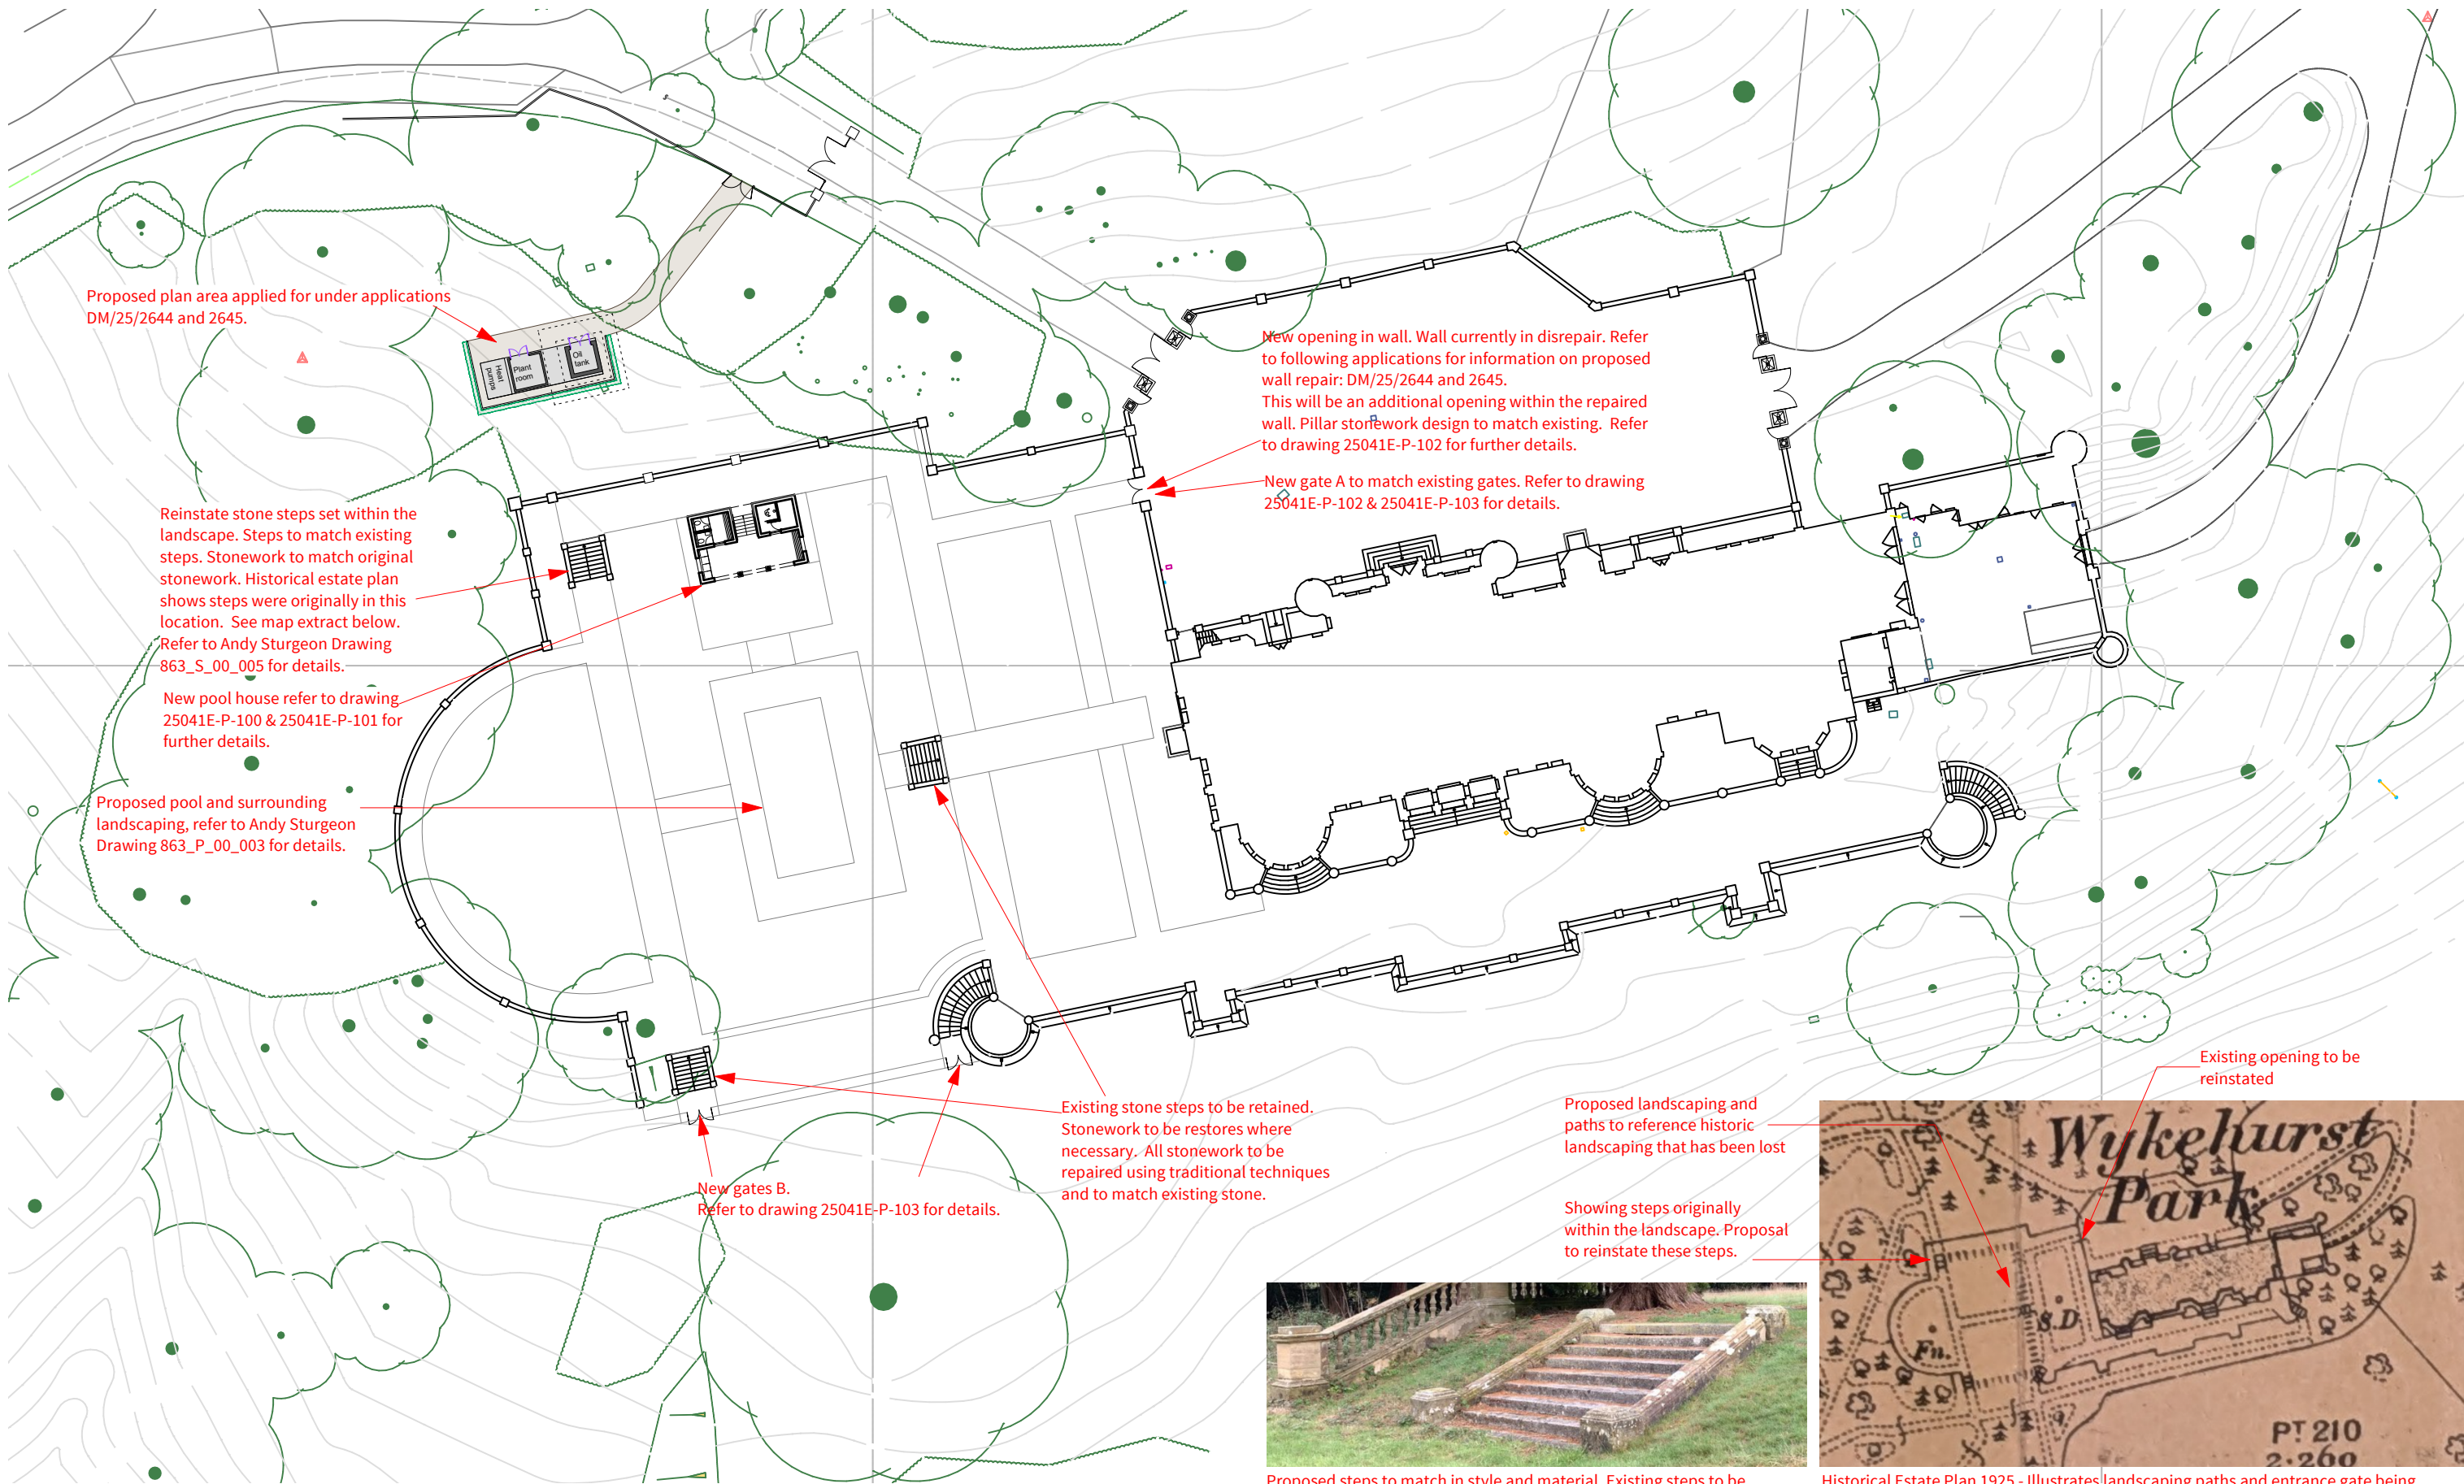

Proposed steps to match in style and material. Existing steps to be restored.




Historical Estate Plan 1925 - Illustrates landscaping paths and entrance gate being reinstated

23 Vine Street, Brighton BN1 4AG
e: studio@sticklandwright.co.uk
t: 01273 964051
Company registered in England No. 11222477

Disclaimer:
This drawing is the copyright of Stickland Wright Ltd. and may not be reproduced or used except by written permission. Figured dimensions to have precedence over scaling. Check all site dimensions prior to fabrication. Refer any discrepancies found to Stickland Wright.

Revisions:			Checked
/	17/03/2026	Issued for planning	

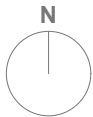

Dwg No.	25041E-P-004 /
Drawing Title	Proposed Block Plan
Address	Wykehurst House
Client	M Blencowe
Scale	1:2500 @A3
Stage	Planning
Drawn by	nc
Checked by	ns

