




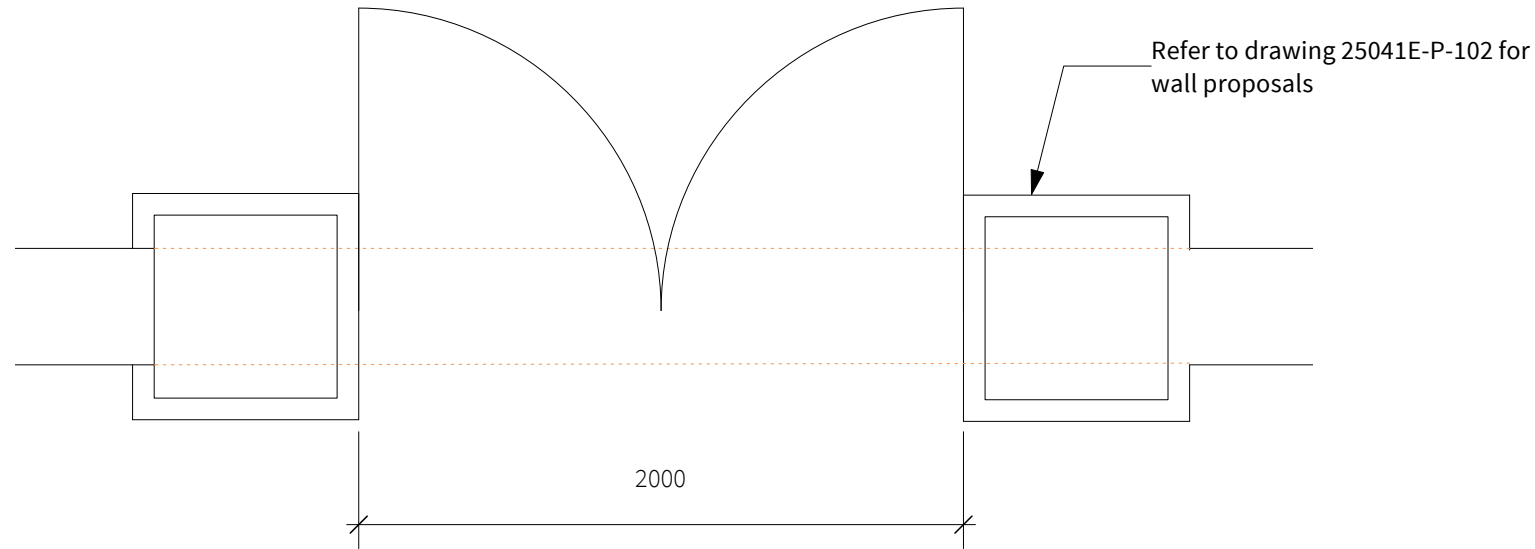


**Proposed gate A within new opening**  
1:25

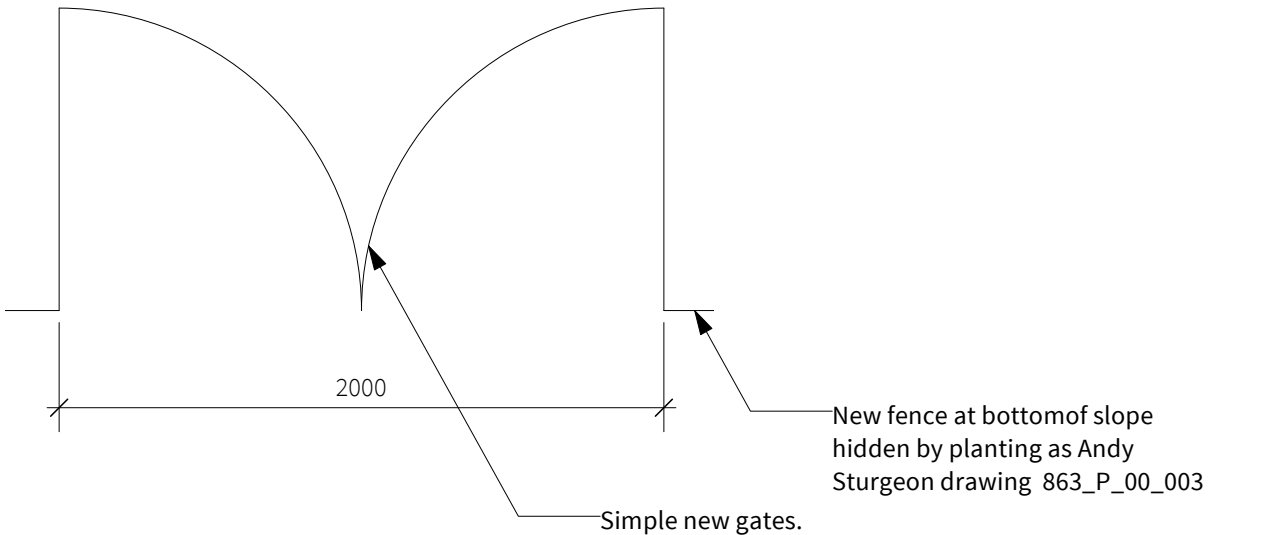

**Proposed gate B (2 no.)**  
1:25

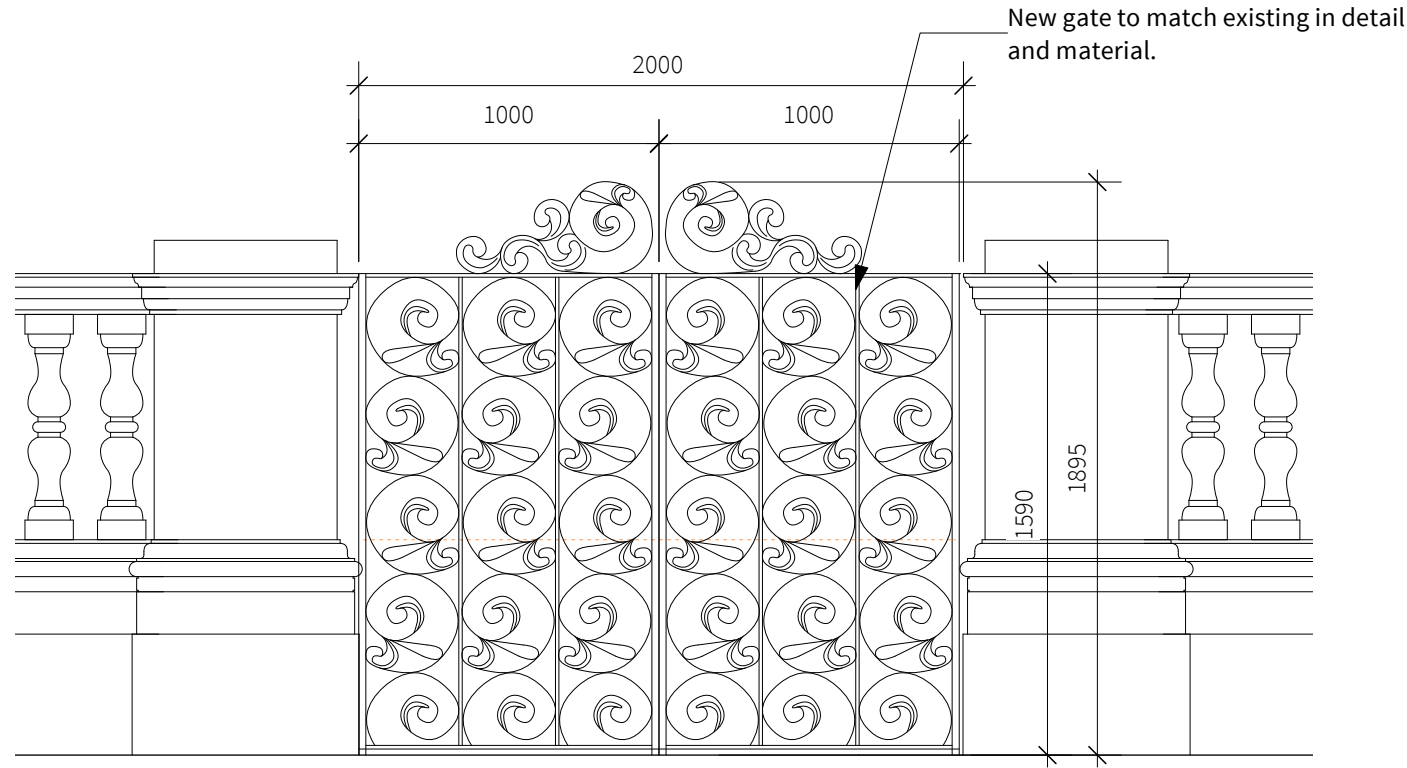

**Proposed gate A within new opening**  
1:25

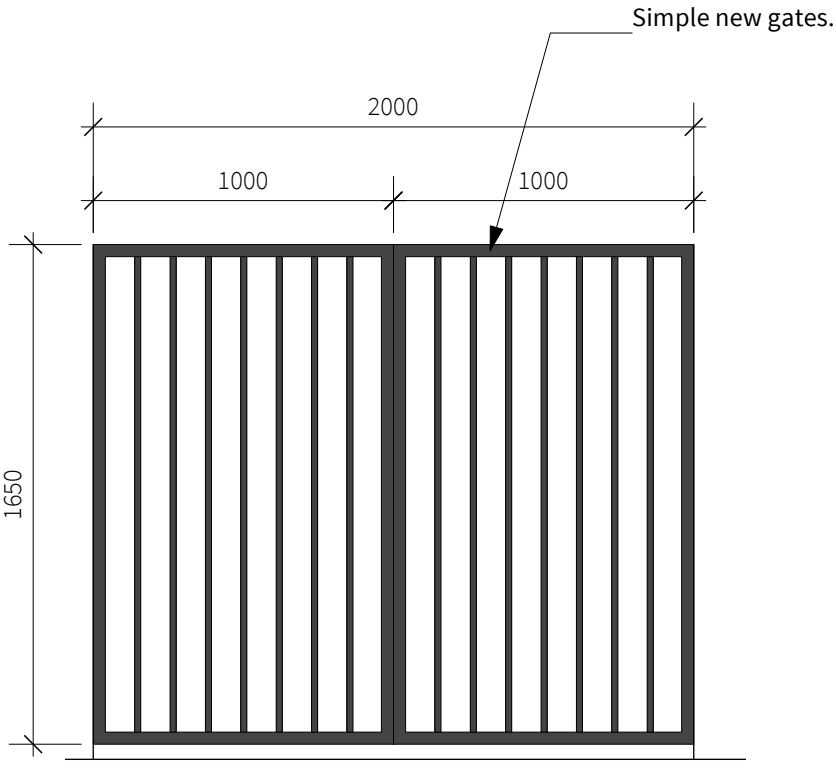

**Proposed gate B (2 no.)**  
1:25

23 Vine Street, Brighton BN1 4AG  
e: studio@sticklandwright.co.uk  
t: 01273 964051  
Company registered in England No. 11222477

**Disclaimer:**  
This drawing is the copyright of Stickland Wright Ltd. and may not be reproduced or used except by written permission. Figured dimensions to have precedence over scaling. Check all site dimensions prior to fabrication. Refer any discrepancies found to Stickland Wright.

| Revisions: |            |                     | Checked |
|------------|------------|---------------------|---------|
| /          | 17/03/2026 | Issued for planning |         |

1:25 1m 1.2m

Refer to drawing 25041E-P-004 for proposed gate locations

|               |                 |
|---------------|-----------------|
| Dwg No.       | 25041E-P-103 /  |
| Drawing Title | New Gates       |
| Address       | Wykehurst House |
| Client        | M Blencowe      |
| Scale         | 1:100@A3        |
| Stage         | Planning        |
| Drawn by      | nc              |
| Checked by    | ns              |



architecture + interiors  
www.sticklandwright.co.uk