




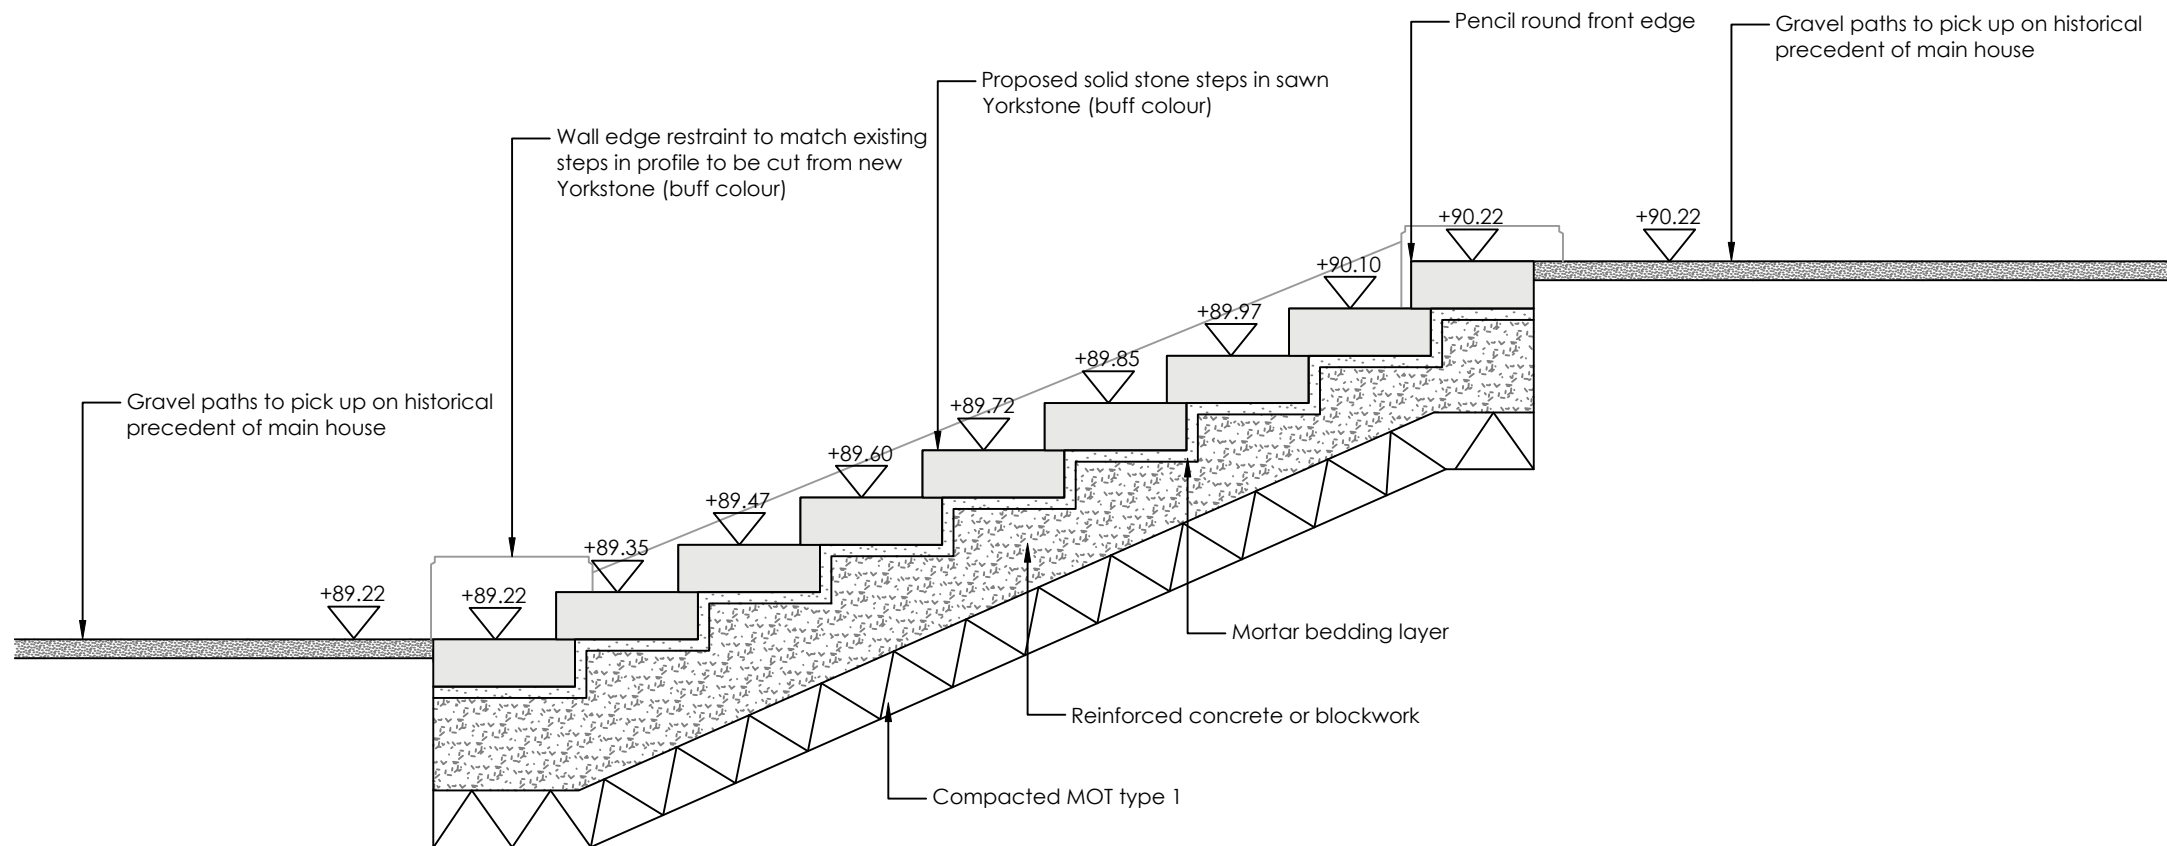


863 Section through proposed steps @ 1:20 scale
01 Wykehurst Place

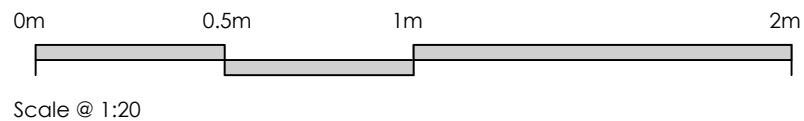

863 Reference Image of Existing steps on site
02 Wykehurst Place

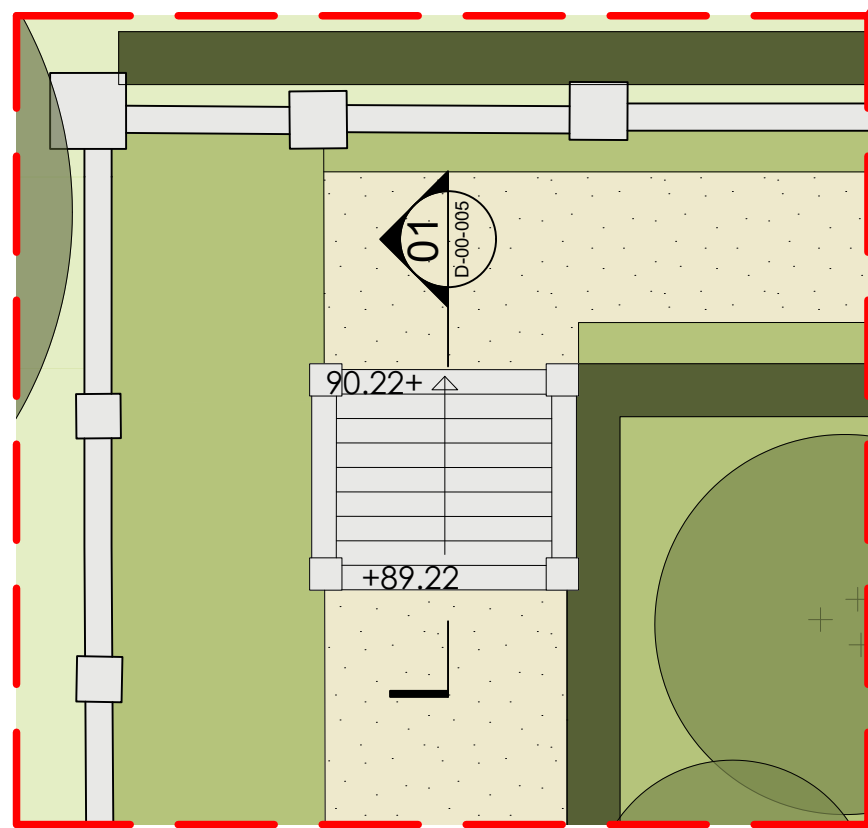


863 Section Location Plan @ 1:100 scale
03 Wykehurst Place

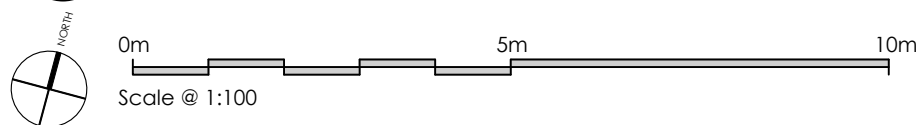


GENERAL NOTES.

This drawing remains the copyright of Andy Sturgeon Garden Design Limited. All dimensions to be checked prior to commencement of any works, and/or preparation of any shop drawings on site. Any dimensional discrepancies and alterations to be referred to the designer.

DO NOT SCALE FROM THIS DRAWING.

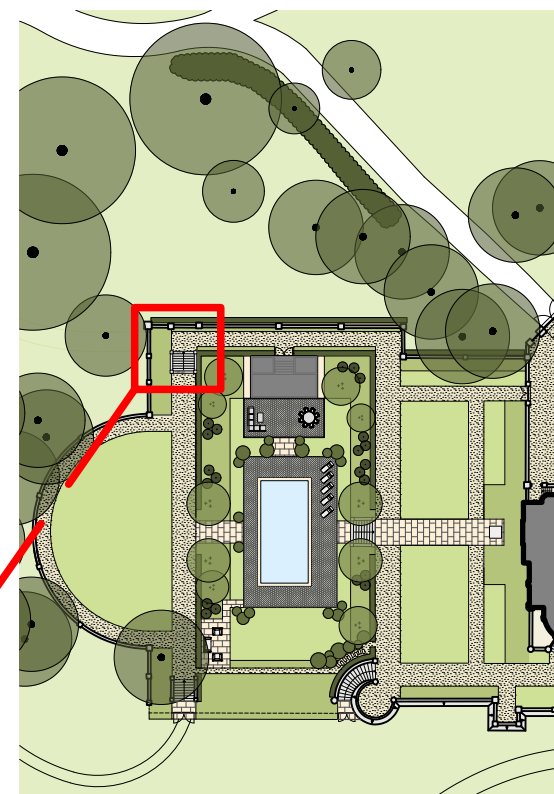

LOCATION PLAN

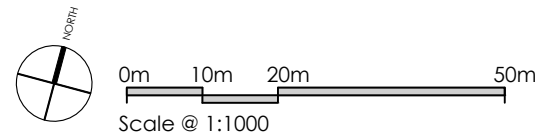

P01 10.03.26	First Issue - Draft for Planning	LC	ARL	AS
Iss.	Date	Issue notes	Drawn	Checked



ANDYSTURGEON DESIGN

7 Marlborough Place, Brighton BN1 1UB
Tel: 01273 672575 info@andysturgeon.com www.andysturgeon.com

project no.	drawing no.	issue
863	_S_00_005	P01
client	Moreton Investments_Michael & Sarah Blencowe	
project	Wykehurst Place	
drawing	Proposed Steps Section - Planning	
		scale 1:varies@A3