




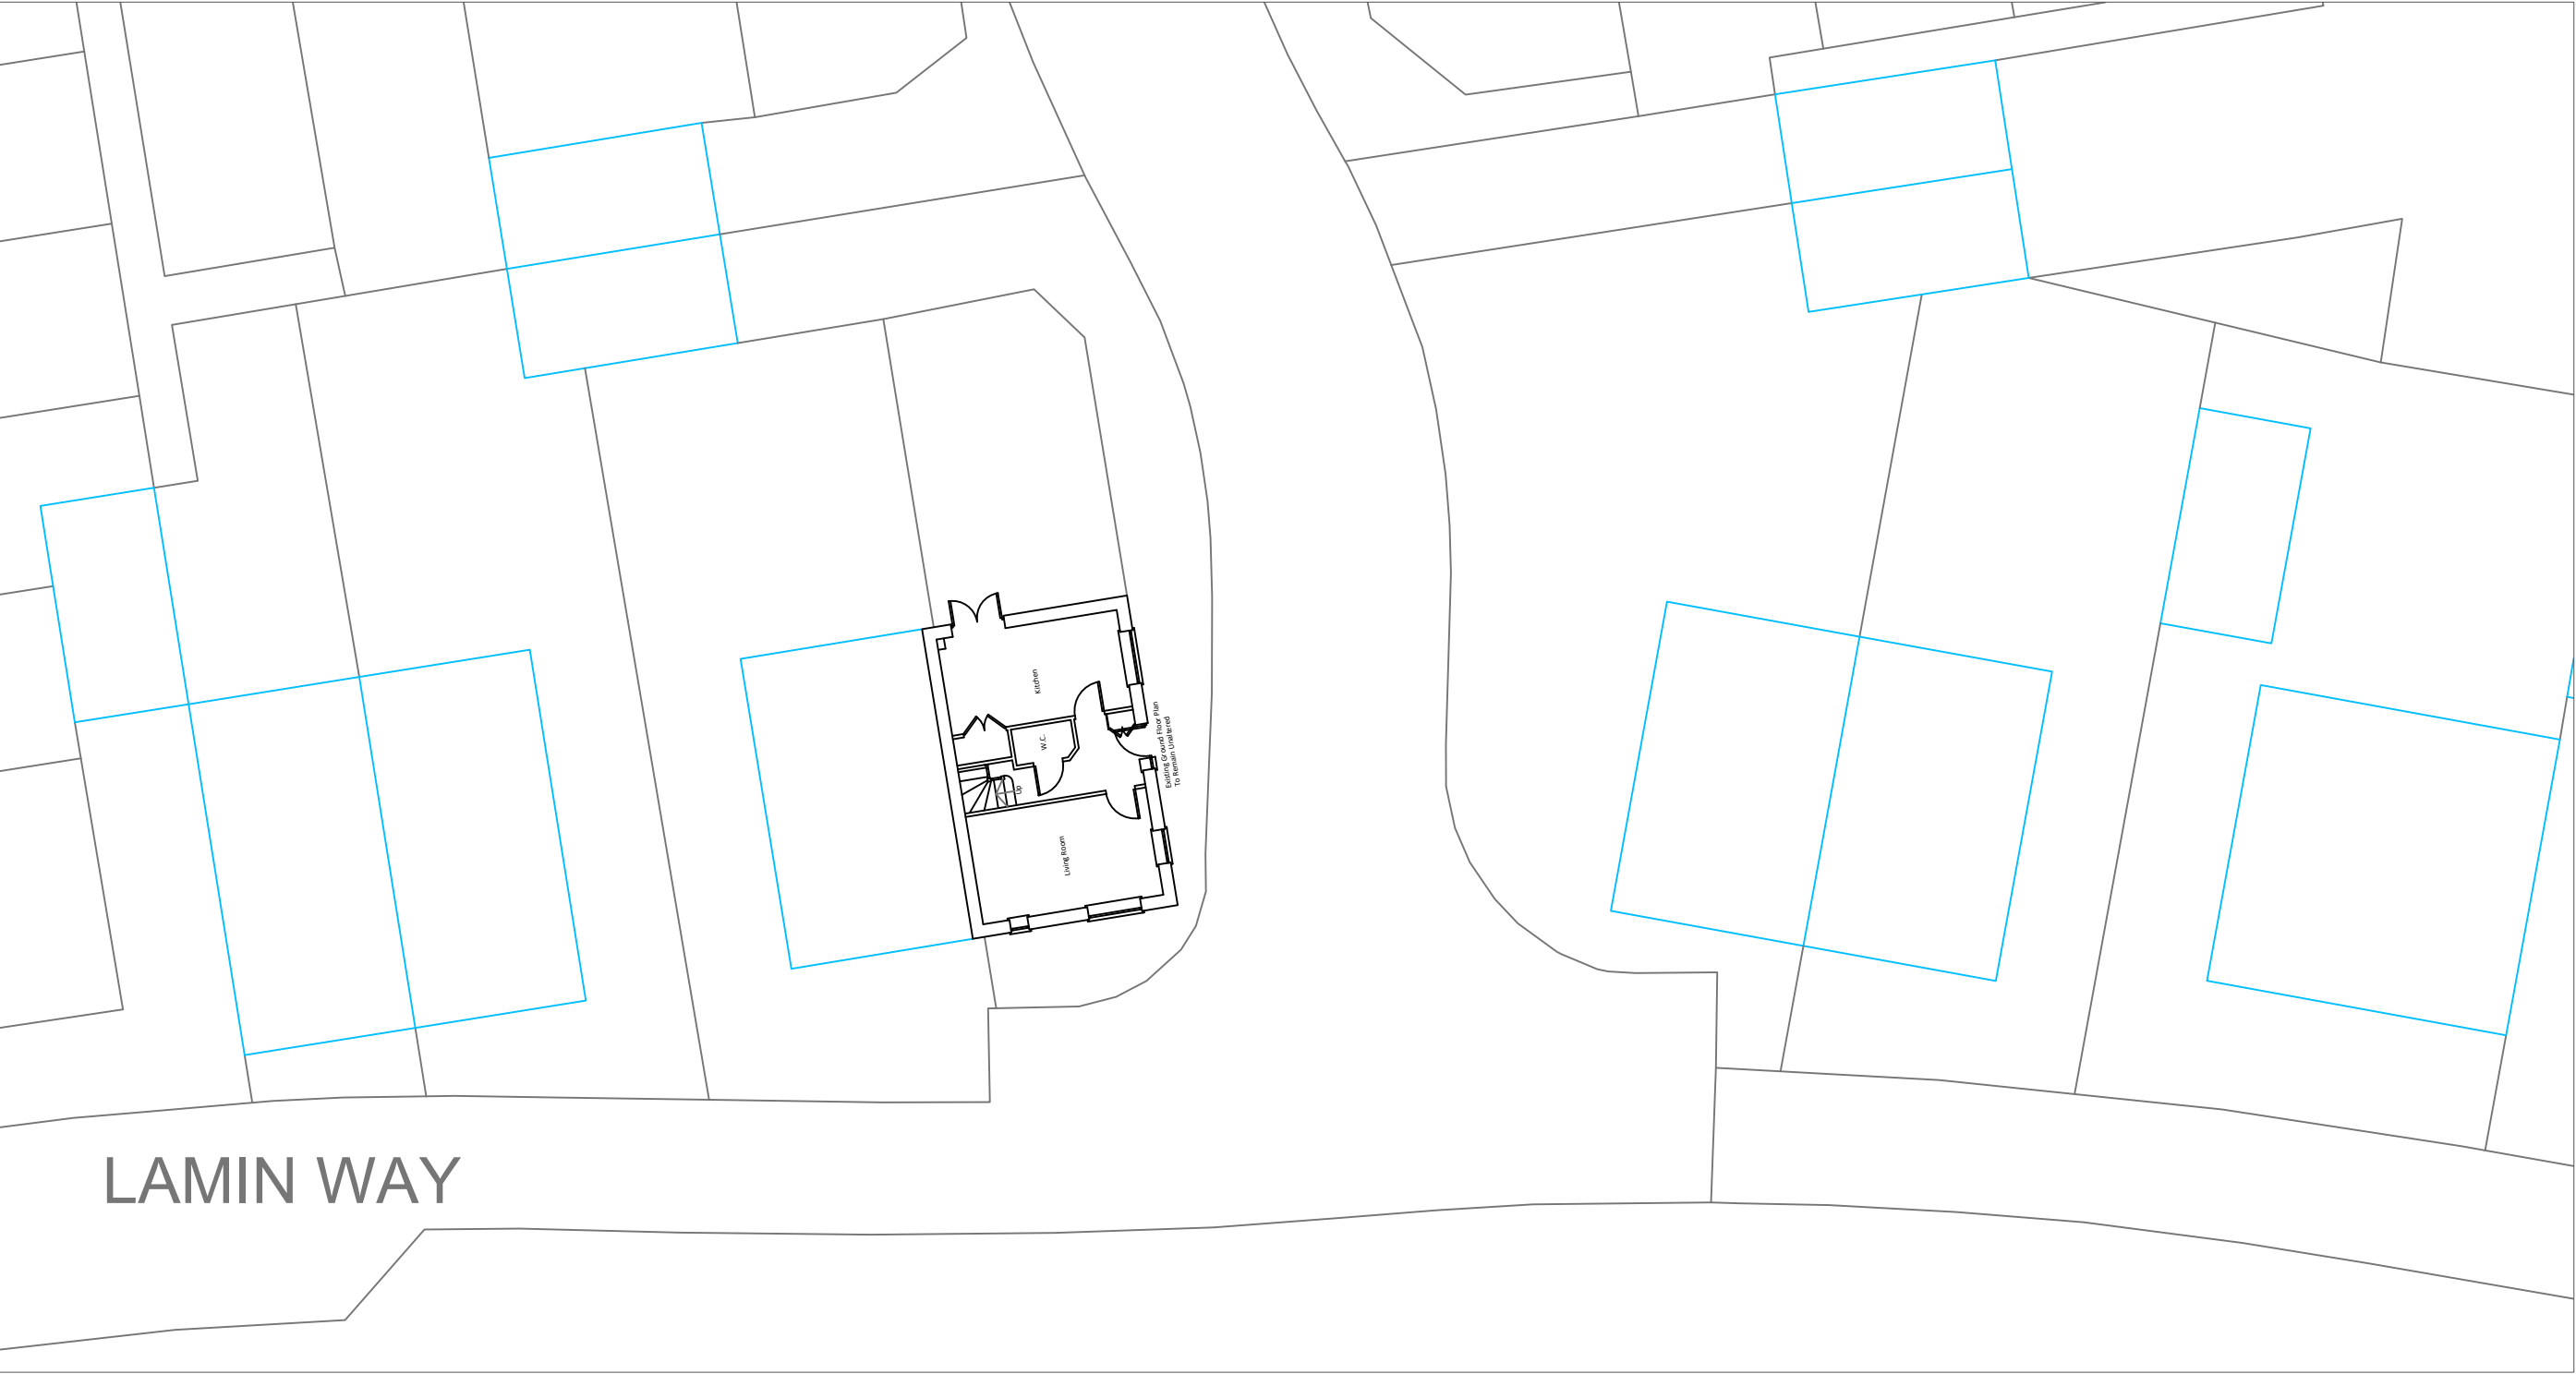

Mount View
Tattenham Crescent
Epsom
KT18 5NU

T 07402981208
E jack@commercialdrawing.com
W www.commercialdrawing.com

Drawing Title
Existing Block Plan - To Remain Unaltered

Project
4 Lamin Way Heathy Wood Cophthorne RH10 3ZG

Client
Mr Ashwin Rao Prasanna Venkateshver

Scale @ A3	Issue Date	Drawn By
1:200	02/03/2026	JT
Job No.	Drawing No.	Revision
LMW/2026	006	

Notes
Contractors should not scale or use the dimensions shown on this drawing. Any dimensions should be verified from the contractors own measurements taken on site before any the manufacture or installation of any materials. This drawing is the property of CDS Ltd. it should not be copied or issued without their consent.