



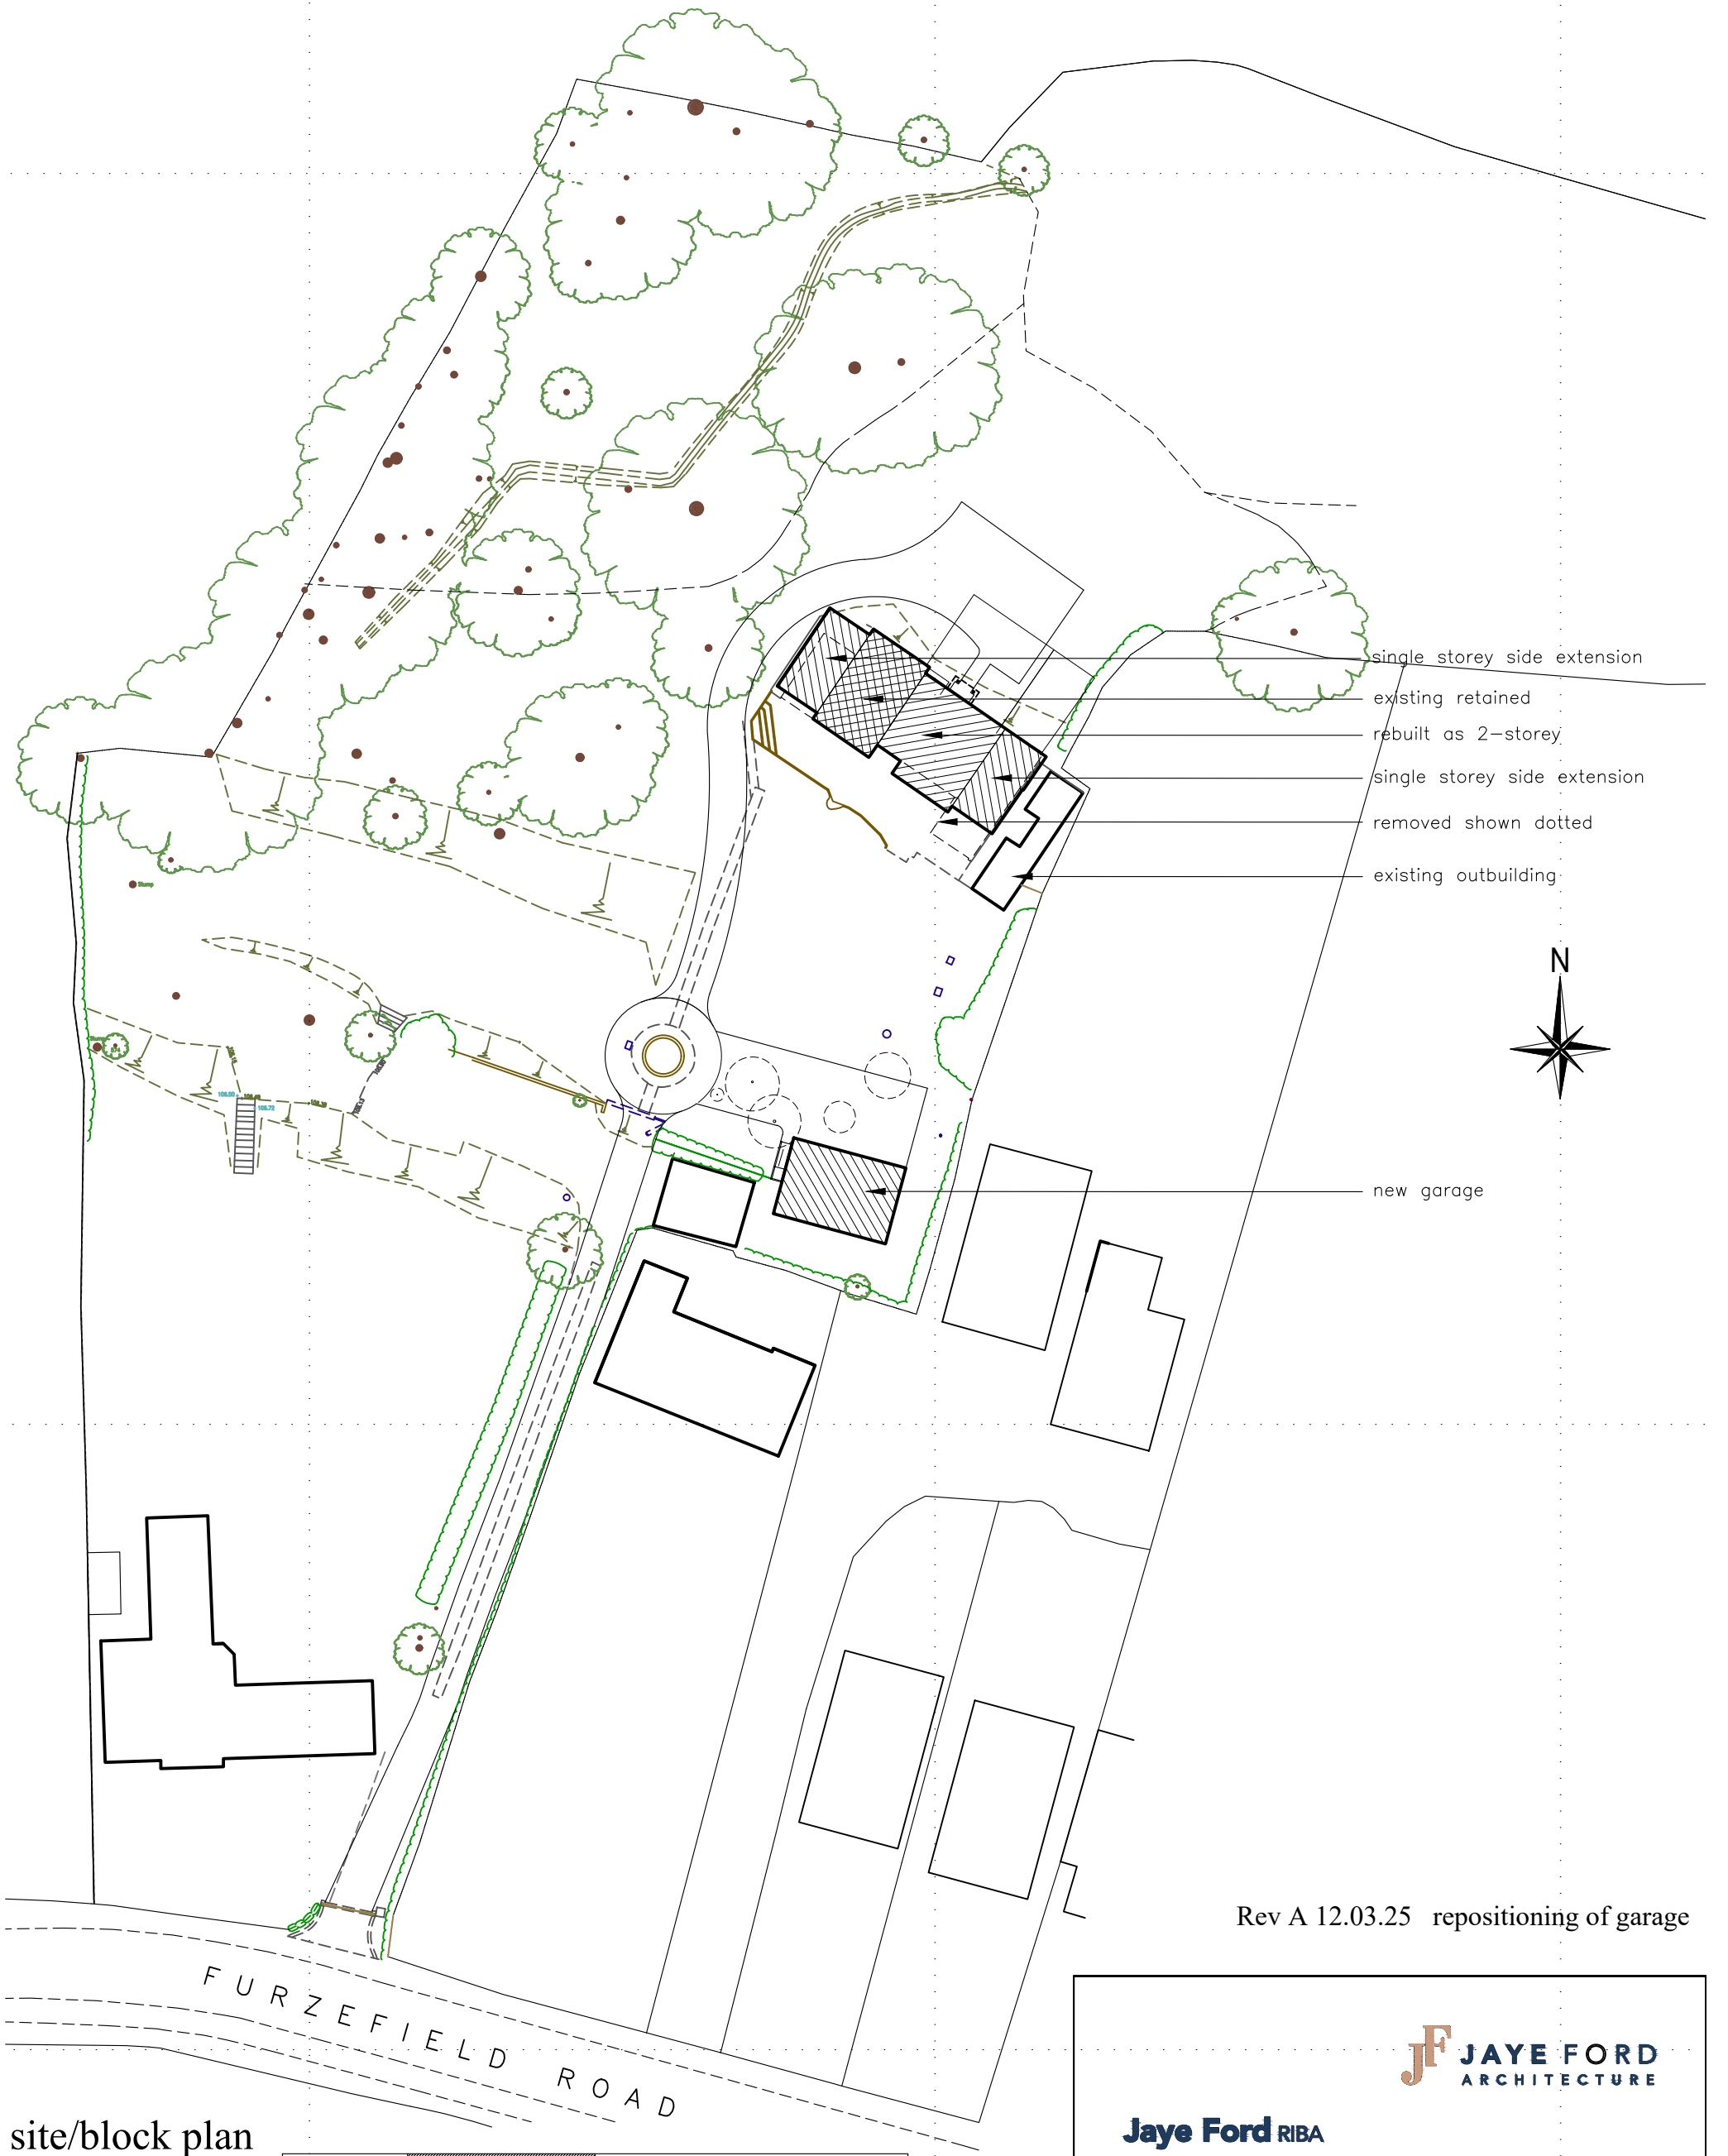

- single storey side extension
- existing retained
- rebuilt as 2-storey
- single storey side extension
- removed shown dotted
- existing outbuilding
- new garage

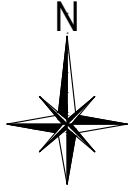

Rev A 12.03.25 repositioning of garage

site/block plan

1:500 @ A3 0 10 25 50

Extension and Alterations at:
'BRAESIDE'
EAST GRINSTEAD

Drwg no. 2991/02A Dec 2024



Jaye Ford RIBA
Architect

T: +44 (0)1903 745393
M: +44 (0)7905 336280
E: jaye@jayeford.com
W: jayeford.com
A: Manleys | Manleys Hill | Storrington | West Sussex | RH20 4BT