


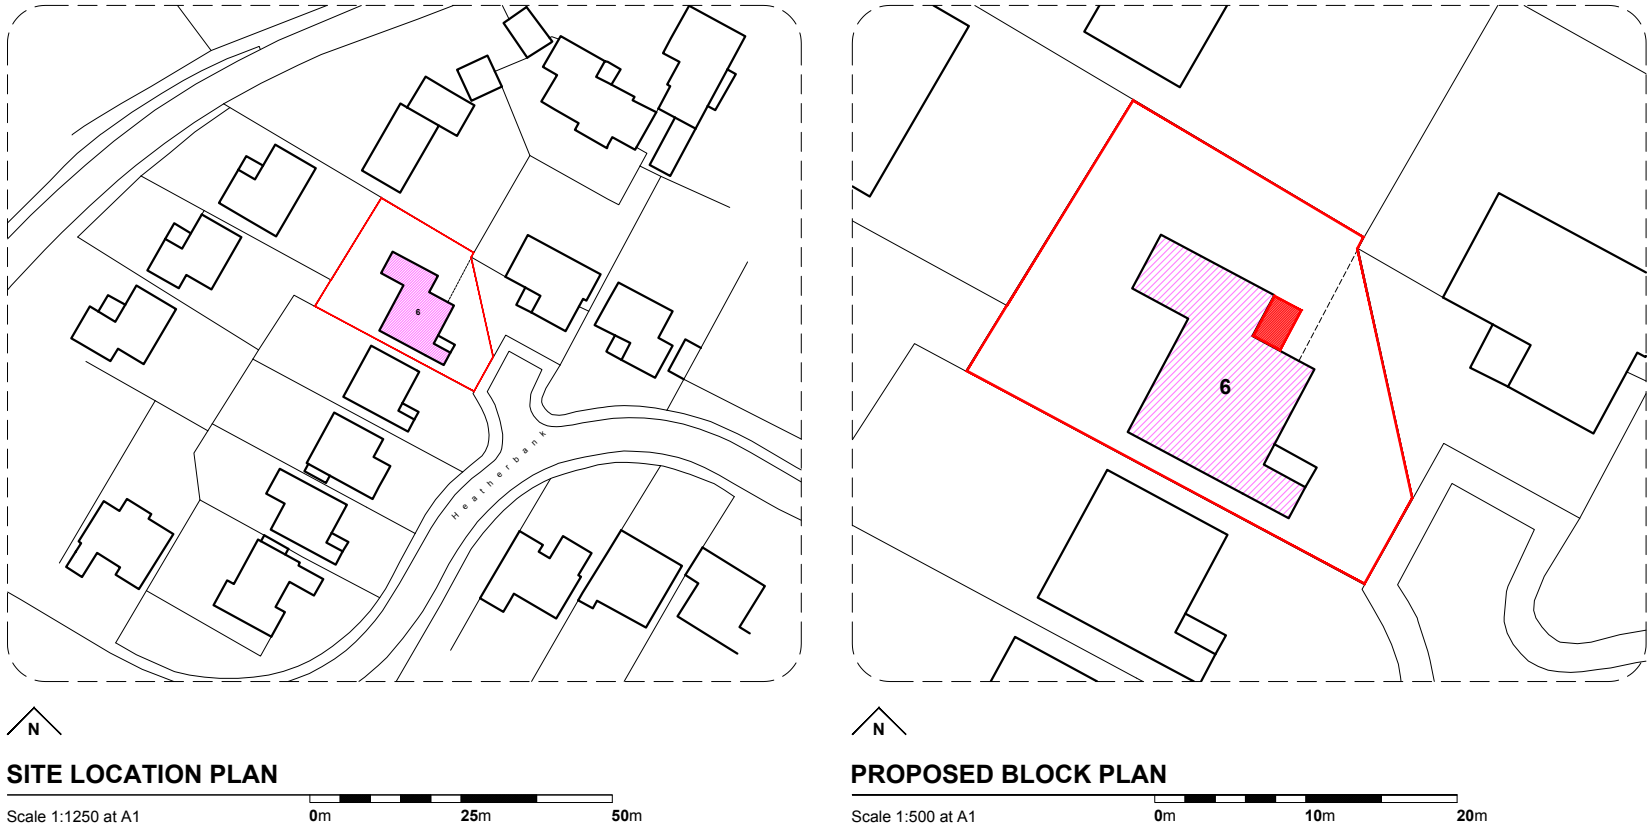

PLANNING

Site and location plans

071-1-s001

Project: 6 Heatherbank, Haywards Heath, West Sussex. RH16 1HY
Scale: varies at A1
Issue date: 22/10/2025 - Rev.J
Drawn by: JE

NOTES:
All measurements and site conditions are to be checked prior to the preparation of drawings or commencement of works. This drawing belongs to James Patterson Architects Ltd. and is protected by the Copyright, Designs and Patents Act, 1988.
James Patterson Architects Ltd.
info@jp-architects.co.uk

