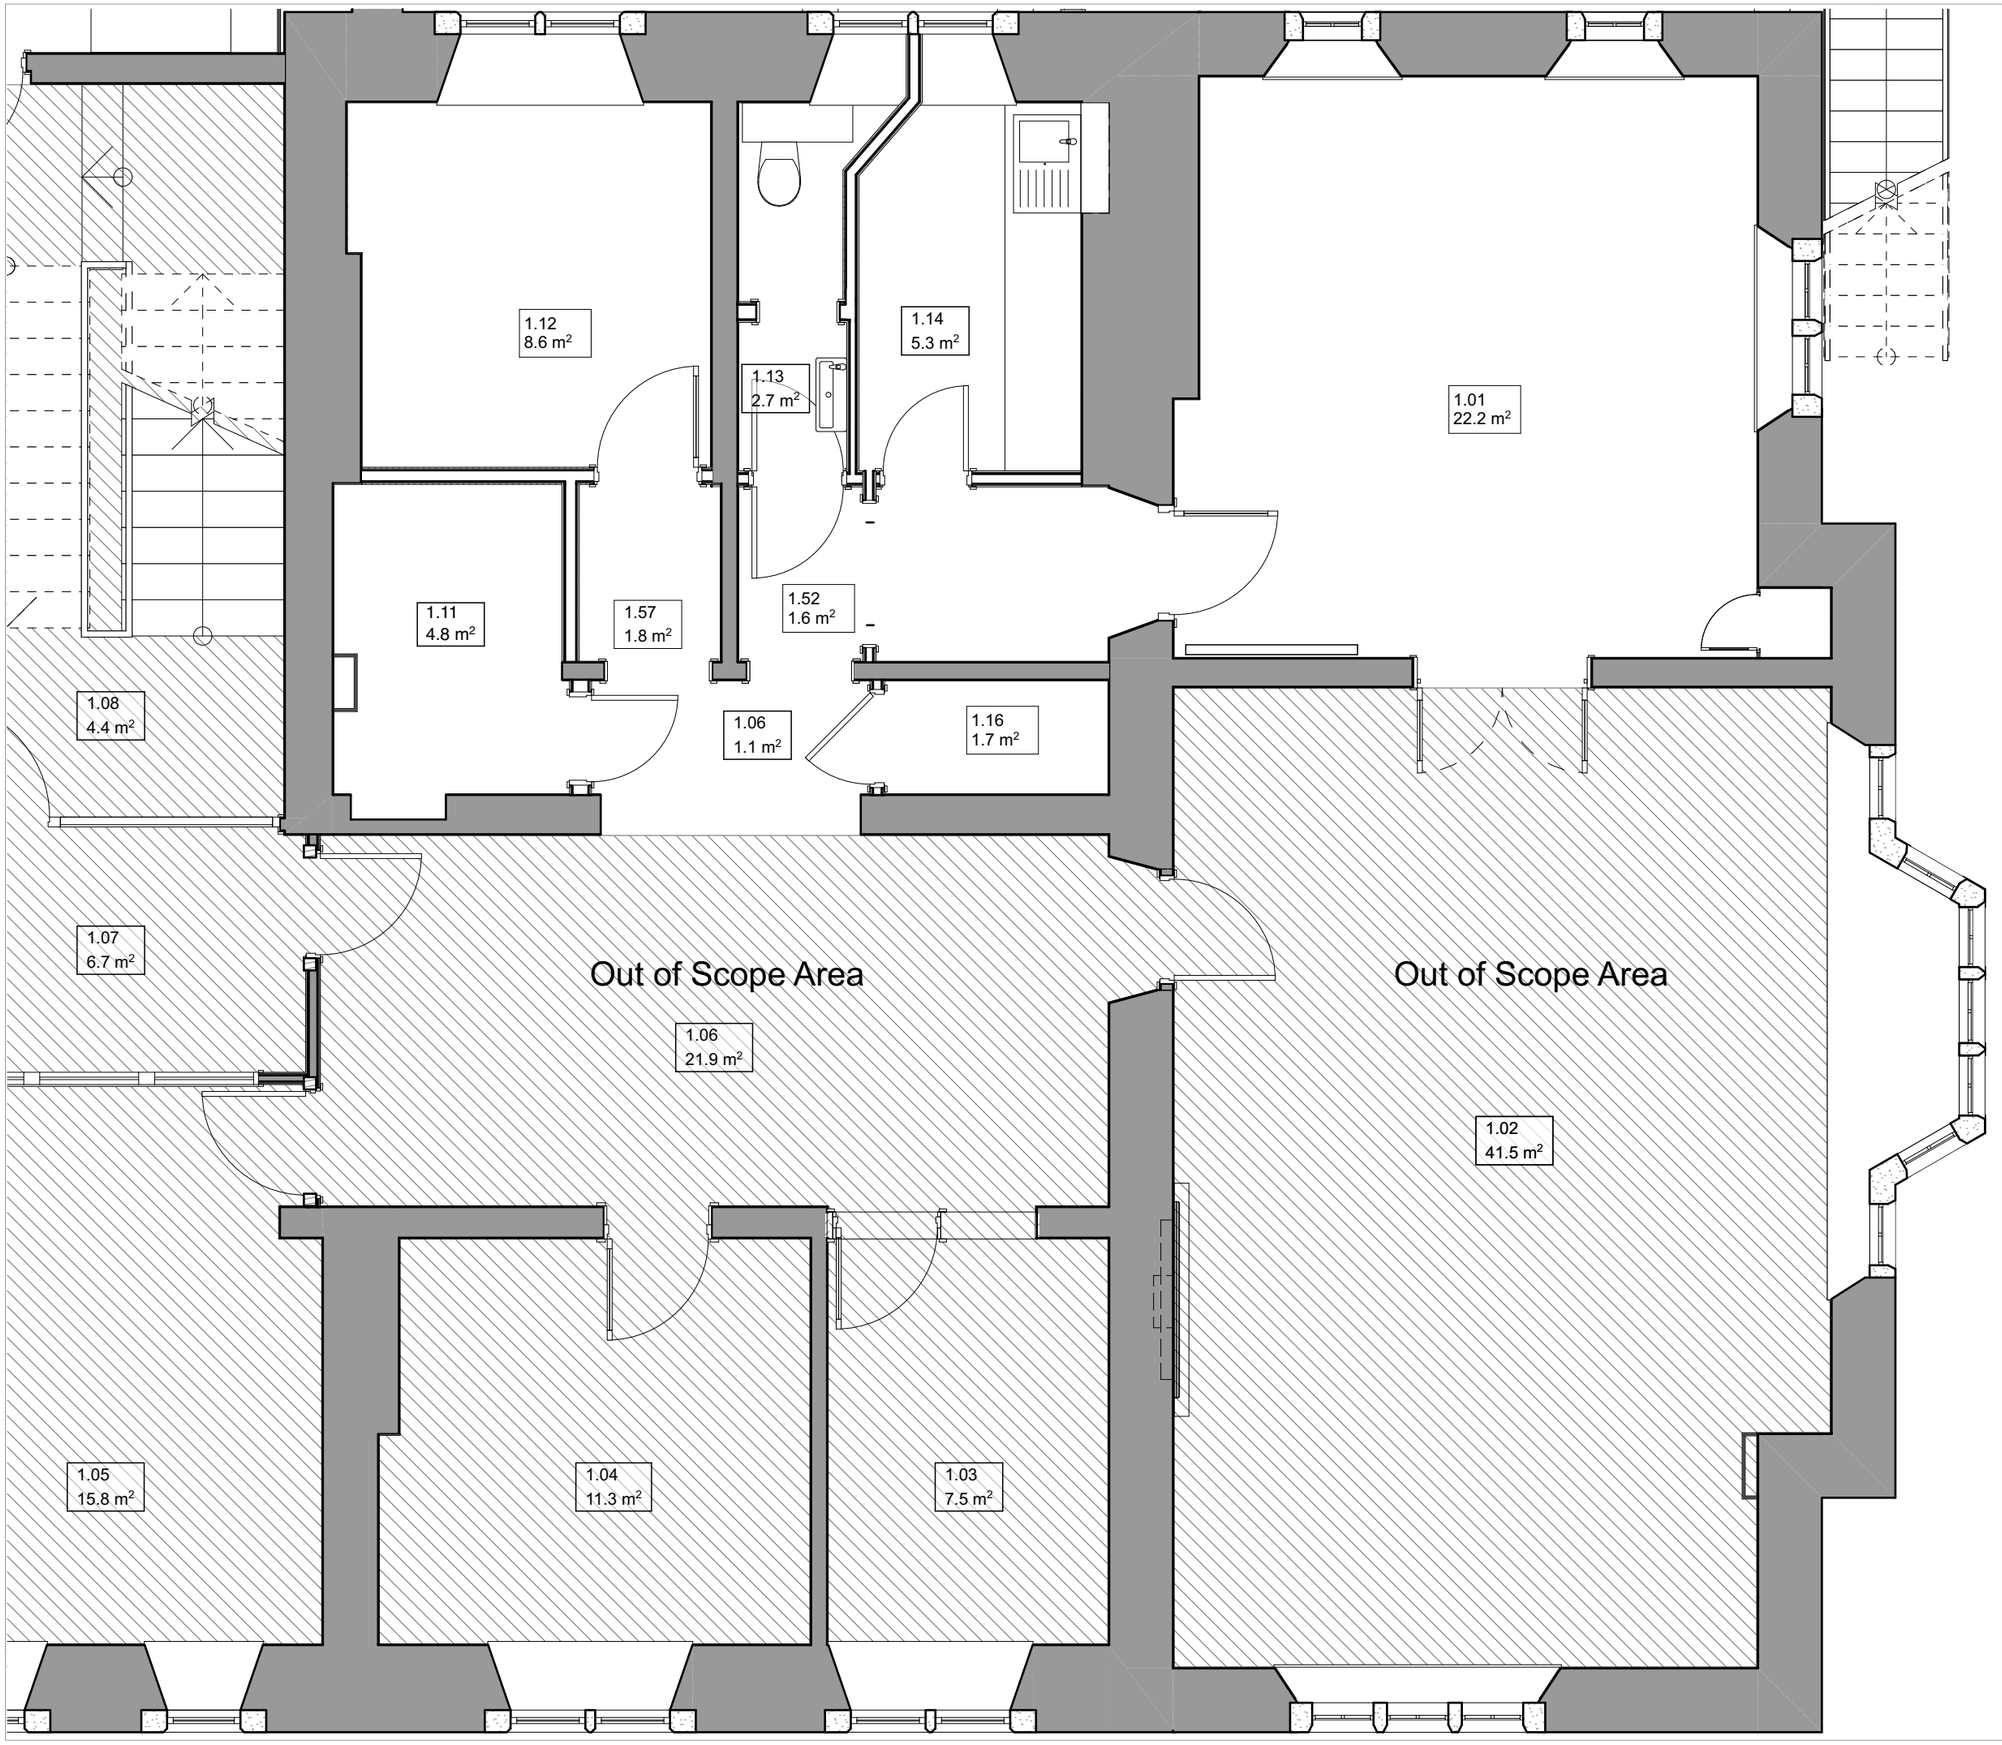


General Notes

1. All dimensions to be checked on site and notify the contract administrator of any discrepancies before proceeding.

2. Do not scale this drawing. Use figured dimensions only. If in doubt, ask.

3. Any discrepancies between architects and engineers drawings to be reported to the architect immediately.

4. This drawing to be read in conjunction with all relevant consultants and specialists drawings. Refer to engineer drawings for all structural and services information.

5. This drawing has been generated from information received by others and accuracy of information must be checked on site against existing, prior to any construction work being undertaken.

6. This drawing is subject to copyright.

N

Scale 1:50
0 0.5 1.0 1.5 2.0 2.5m

Rev	Ch	Description	By	Date
01				10/12/2024

Client
ARDINGLY College
World Ready

Designer
PENWARDENHALE ARCHITECTS
Bury Knowle House, North Place, Headington, Oxford, OX3 9HY
Telephone: 01865 591457

Contractor

Project No.
2835

Project Title
2835 - North School AHOMM Flat

Building Name
North School

Drawing Title
Plans as Existing

Drawing Name
GA Plan as Existing

Drawn by	Checked	Scale	Date
NL	JP	1:50 @ A3	10/12/2024

Drawing Number

Proj	Orig	Zone	Level	Type	Role	No.	Status/Rev
2835	PHA	0X		DR	A	0010	- 01