
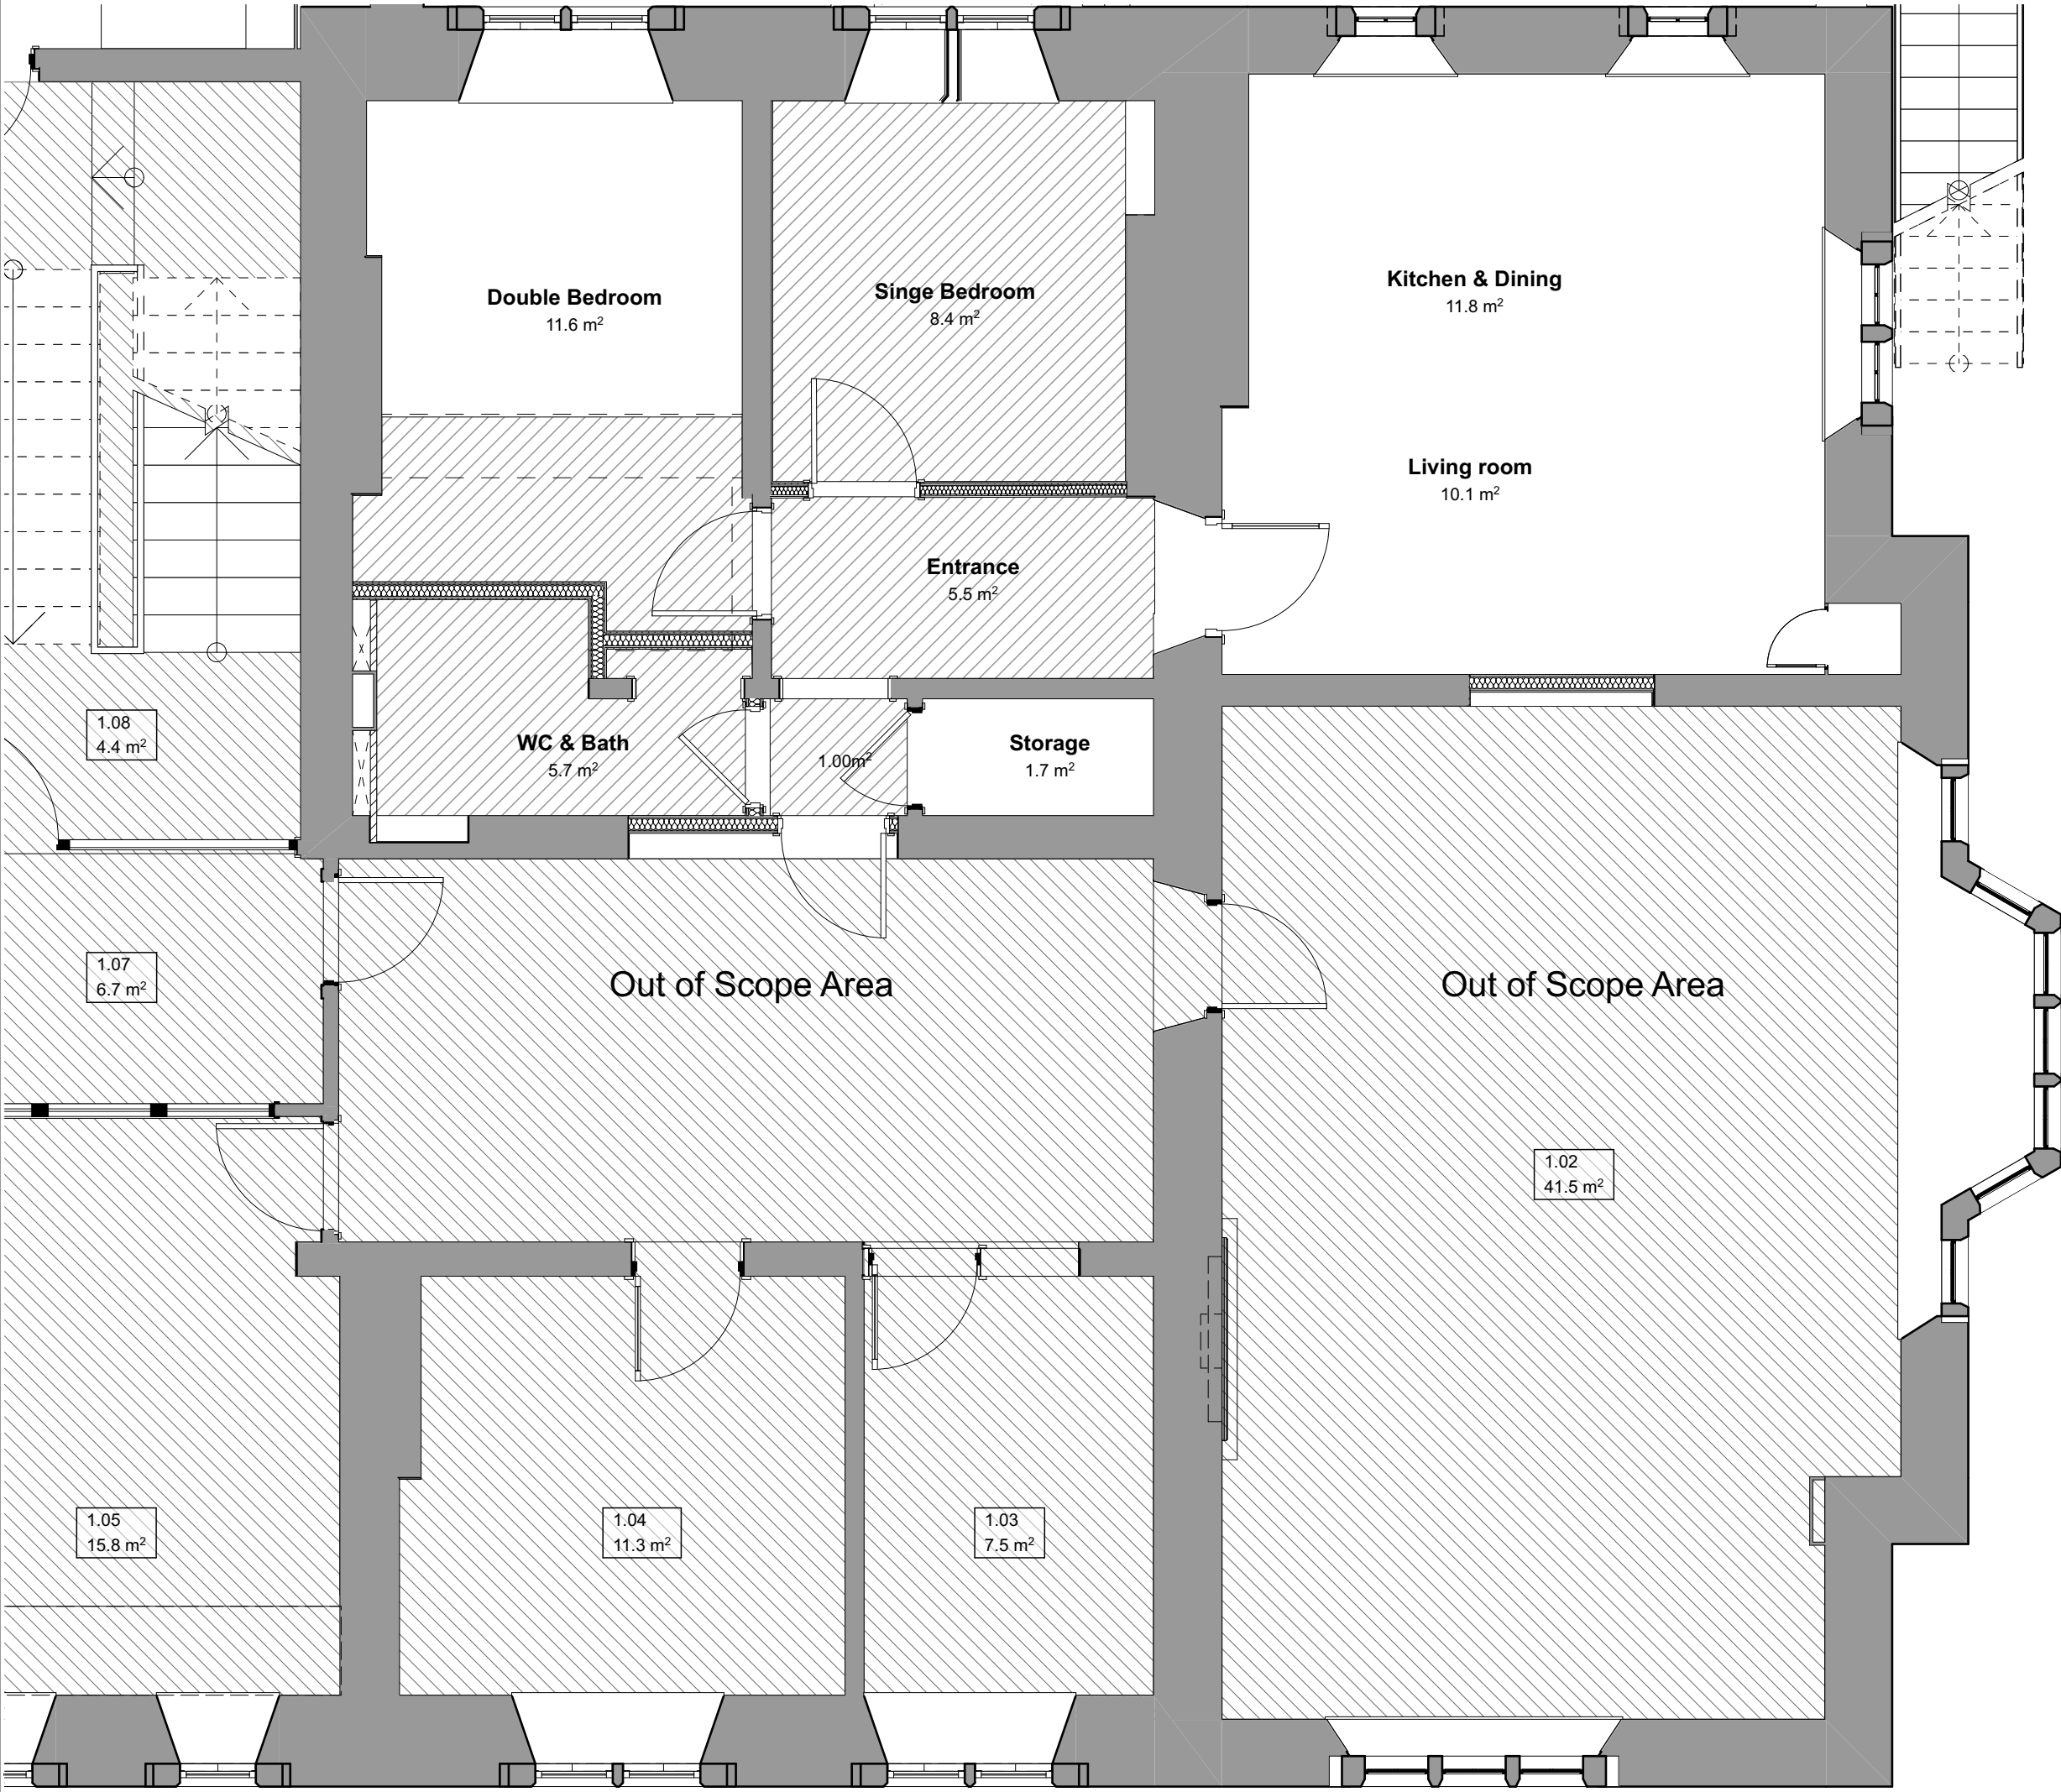


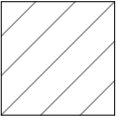


- General Notes**
1. All dimensions to be checked on site and notify the contract administrator of any discrepancies before proceeding.
 2. Do not scale this drawing. Use figured dimensions only. If in doubt, ask.
 3. Any discrepancies between architects and engineers drawings to be reported to the architect immediately.
 4. This drawing to be read in conjunction with all relevant consultants and specialists drawings. Refer to engineer drawings for all structural and services information.
 5. This drawing has been generated from information received by others and accuracy of information must be checked on site against existing, prior to any construction work being undertaken.
 6. This drawing is subject to copyright.

Key:

 Proposed plasterboard ceiling

 Existing ceiling make good

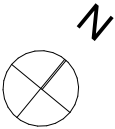



01				10/12/2024
Rev	Ch	Description	By	Date
Client				
 ARDINGLY College  World Ready				
Designer				
PENWARDENHALE ARCHITECTS Bury Knowle House, North Place, Headington, Oxford, OX3 9HY Telephone: 01865 591457 				
Contractor				
Project No. 2835				
Project Title 2835 - North School AHOMM Flat				
Building Name North School				
Drawing Title Ceiling Plans Proposed				
Drawing Name Proposed Reflected Ceilin Plan				
Drawn by NL	Checked JP	Scale 1:50 @ A3	Date 10/12/2024	
Drawing Number				
Proj 2835	Orig PHA	Zone OX	Level DR	Role A
No. 0160	Status/Rev - 01			