



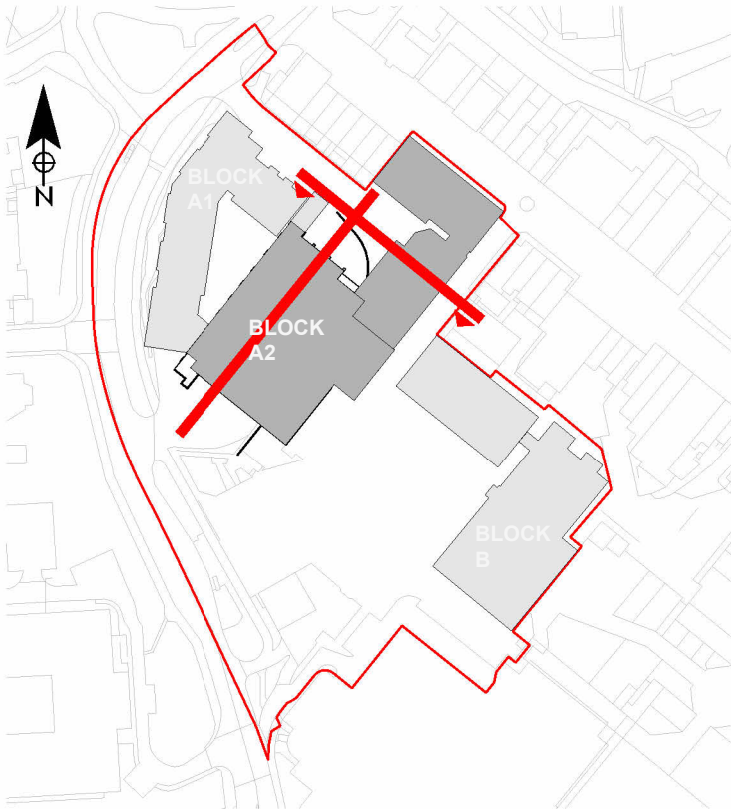


Key Plan - A2 Sections
1 : 2500

MATERIALS KEY

- 01 BRICKWORK - BUFF MULTI
- 02 FEATURE BRICKWORK - BUFF MULTI
- 03 ALUMINIUM GLAZING FRAMES - LIGHT GREY
- 04 SHOPFRONT PLASTER STONE EFFECT
- 05 DIAMOND PATTTER FEATURE BRICKWORK
- 06 GLAZED SHOPFRONT
- 07 METAL CLADDING
- 08 SIGNAGE
- 09 PPC ALUMINIUM LOUVRE
- 10 MASONRY FEATURE WALL
- 11 STONE EFFECT PANEL
- 12 PANEL ALUMINIUM CLAD CANOPY
- 13 BRICKWORK - RED MULTI
- 14 FEATURE BRICKWORK - RED MULTI
- 15 STONE FEATURE DETAIL
- 16 ALUMINIUM GLAZING FRAMES - GREY
- 17 ALUMINIUM LOUVRE PANEL / LOUVRE SCREEN - GREY
- 18 DECORATIVE SPANDREL PANEL
- 19 THROUGH COLOUR RENDER - WHITE
- 20 PPC SINUSOIDAL METAL CLADDING
- 21 GLAZED BALUSTRADE
- 22 ILLUMINATED CINEMA CANOPY
- 23 LARGE FORMAT PPC SINUSOIDAL METAL CLADDING
- 24 PPC ALUMINIUM CLADDING
- 25 BRICKWORK RED MULTI
- 26 FEATURE BRICKWORK RED MULTI

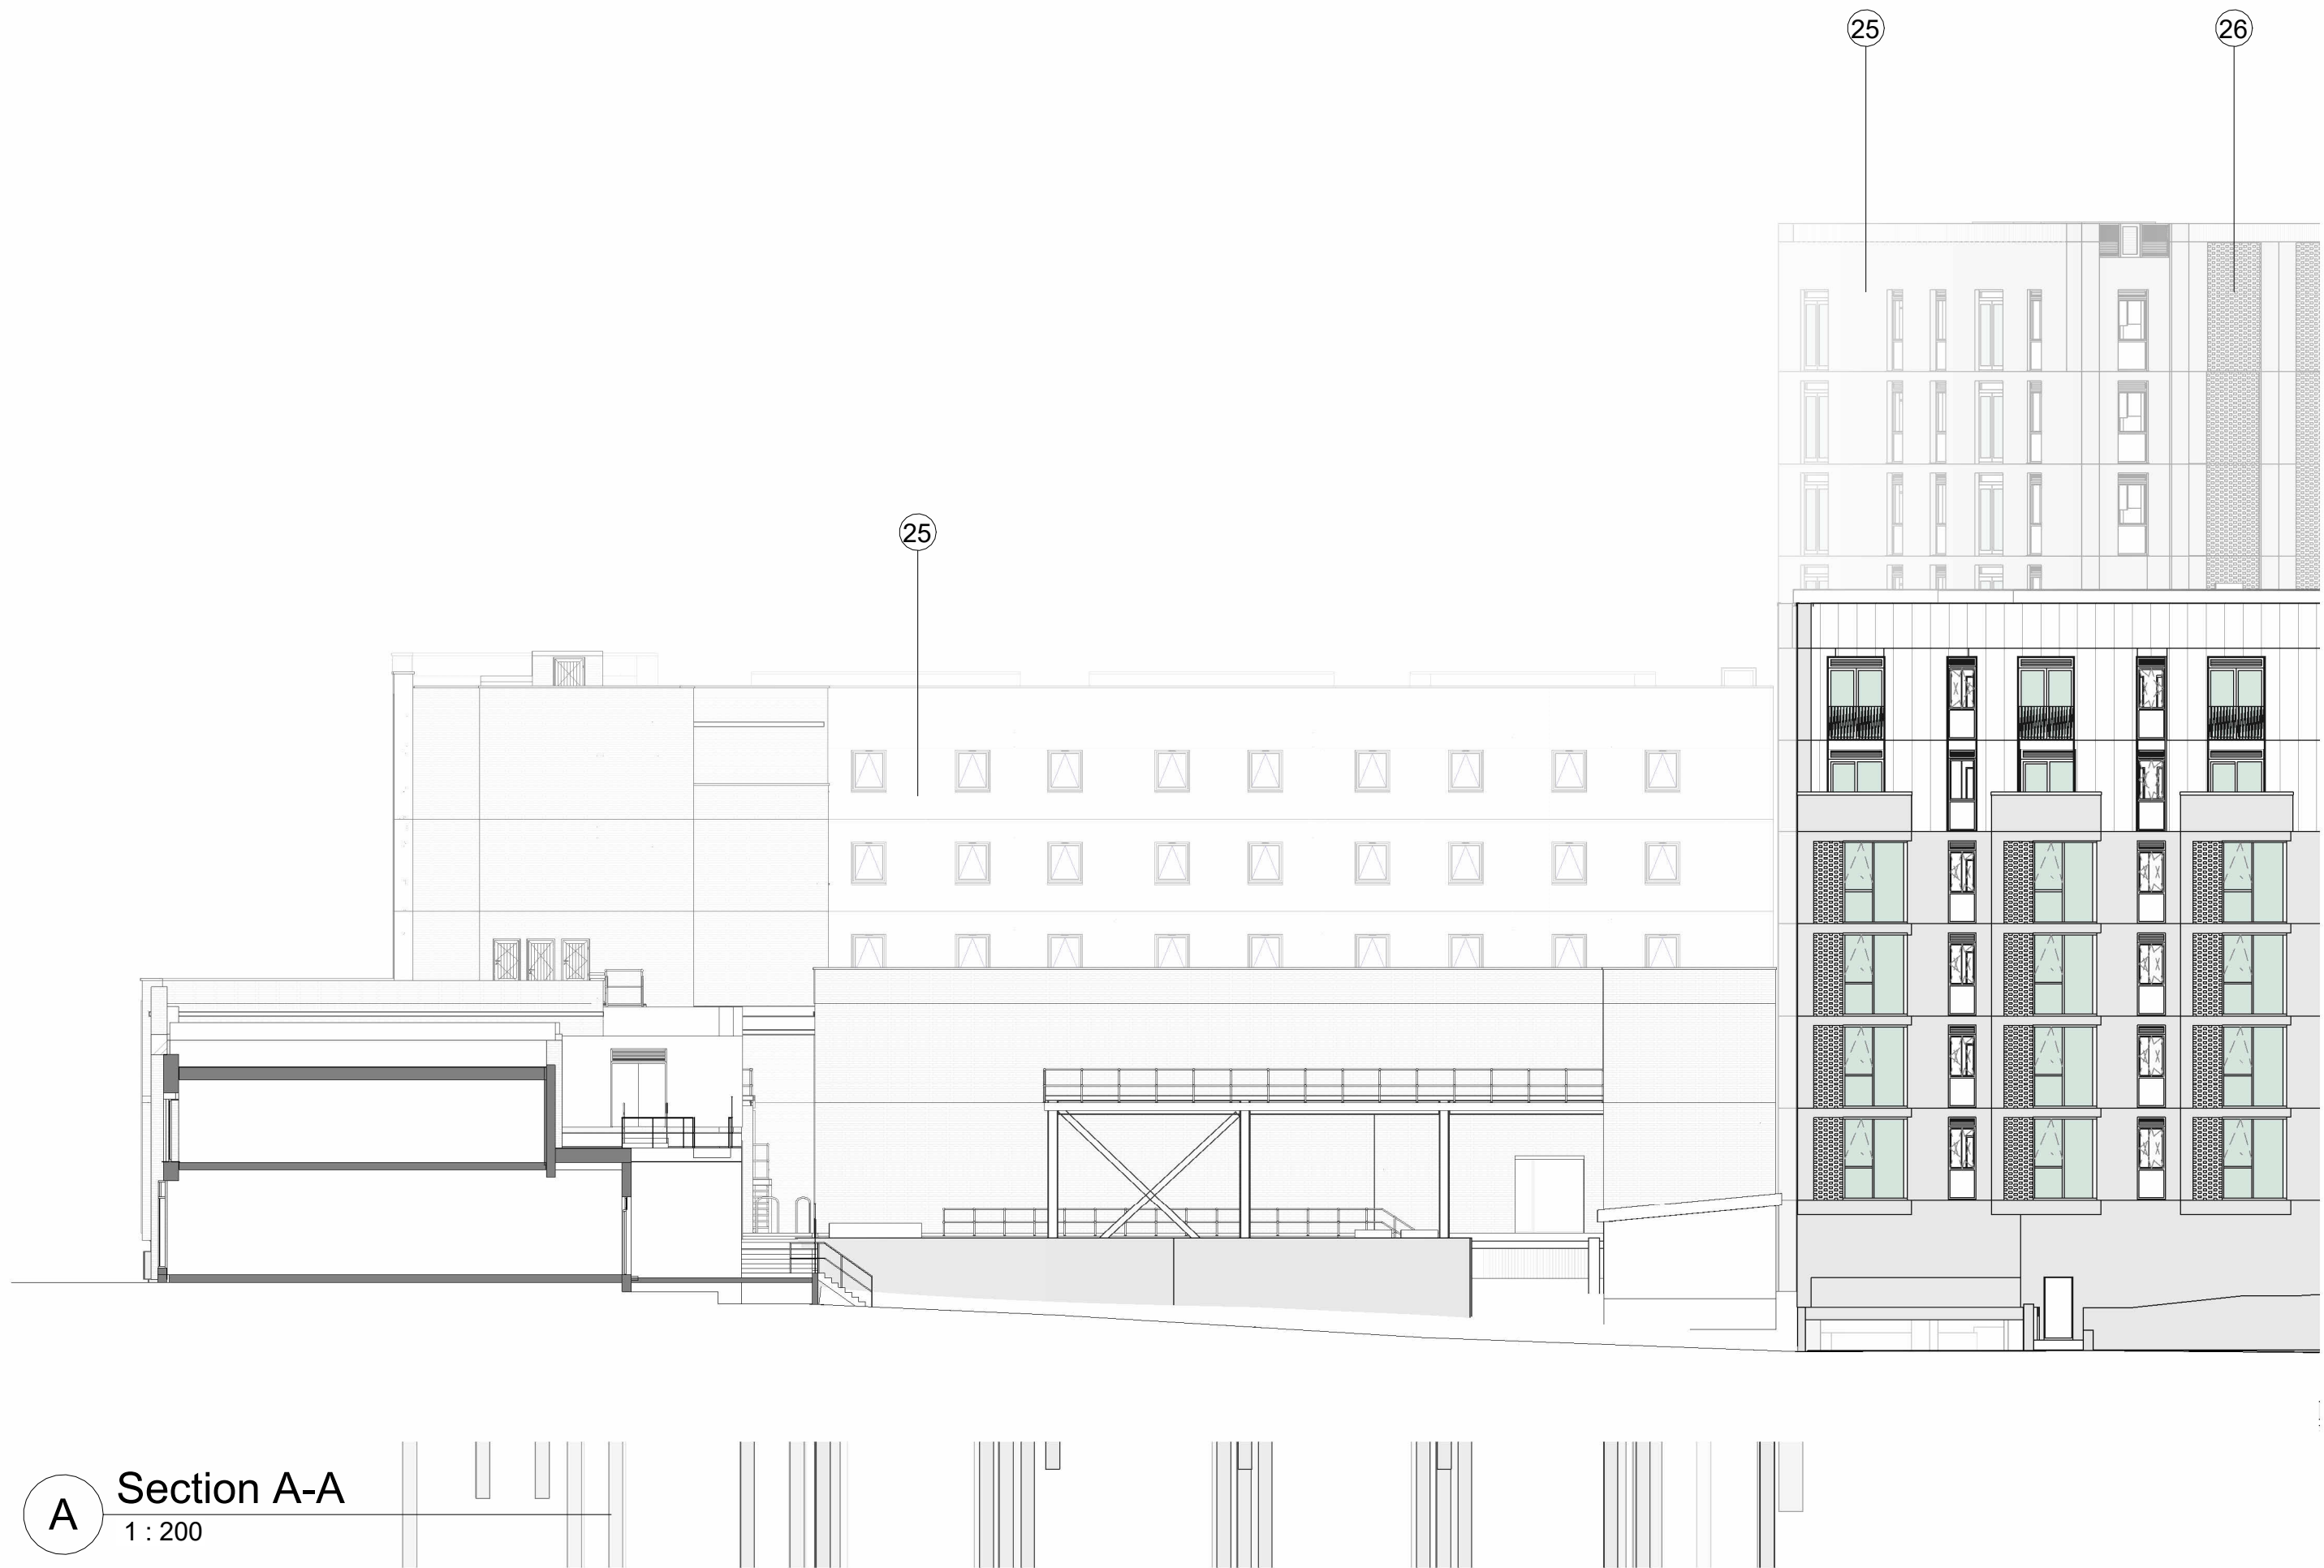

Section A-A
1 : 200

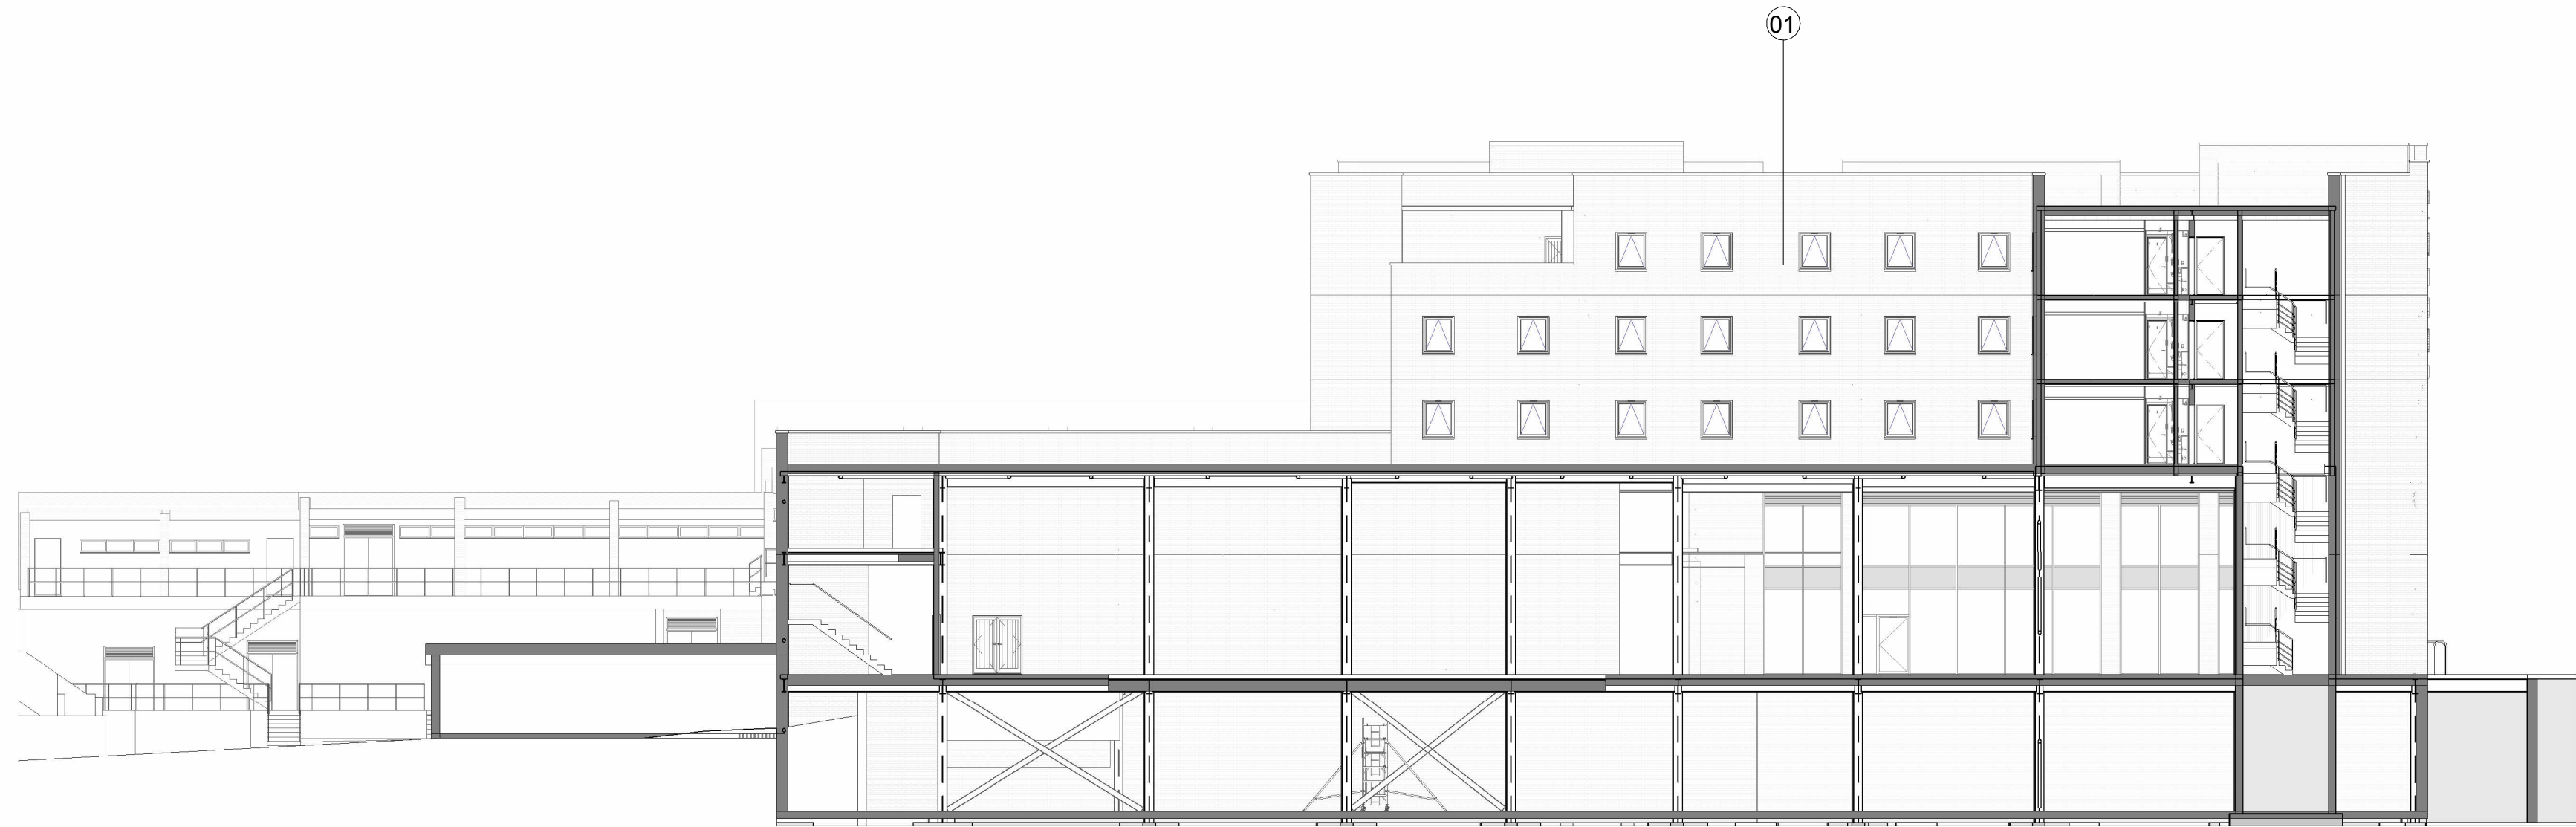

Section B-B
1 : 200

0

5.0

10.0

15.0

20.0

25.0

50.0m

The copyright of this drawing is vested with Corstorphine & Wright Ltd and must not be copied or reproduced without the consent of the company.

P02 Planning Issue. Updated to incorporate comments from MSDC.

P01 S73 Planning Application Issue

Rev. Description

25.07.2025 AA RP

16.05.2025 CW RP

Date Drw. Chk.

Client:
New River REIT

Project:
The Martlets, Burgess Hill

Drawing Title:
Block A2 Proposed Sections

Drawing Status:
TENDER

London Studio
21-27 Lamb's Conduit Street, Holborn, London, WC1N 3NL
020 7842 0820
corstorphine-wright.com

BHL

See
Design and
Construction
ATTACHMENT

Drawing No.
BHL-CWA-ZZ-ZZ-DR-A-0344

Revision
P02

Project No.	Drawn	Checked	Size	Scale	Date
250180	PH	RP	A1	As indicated	28.04.2025