


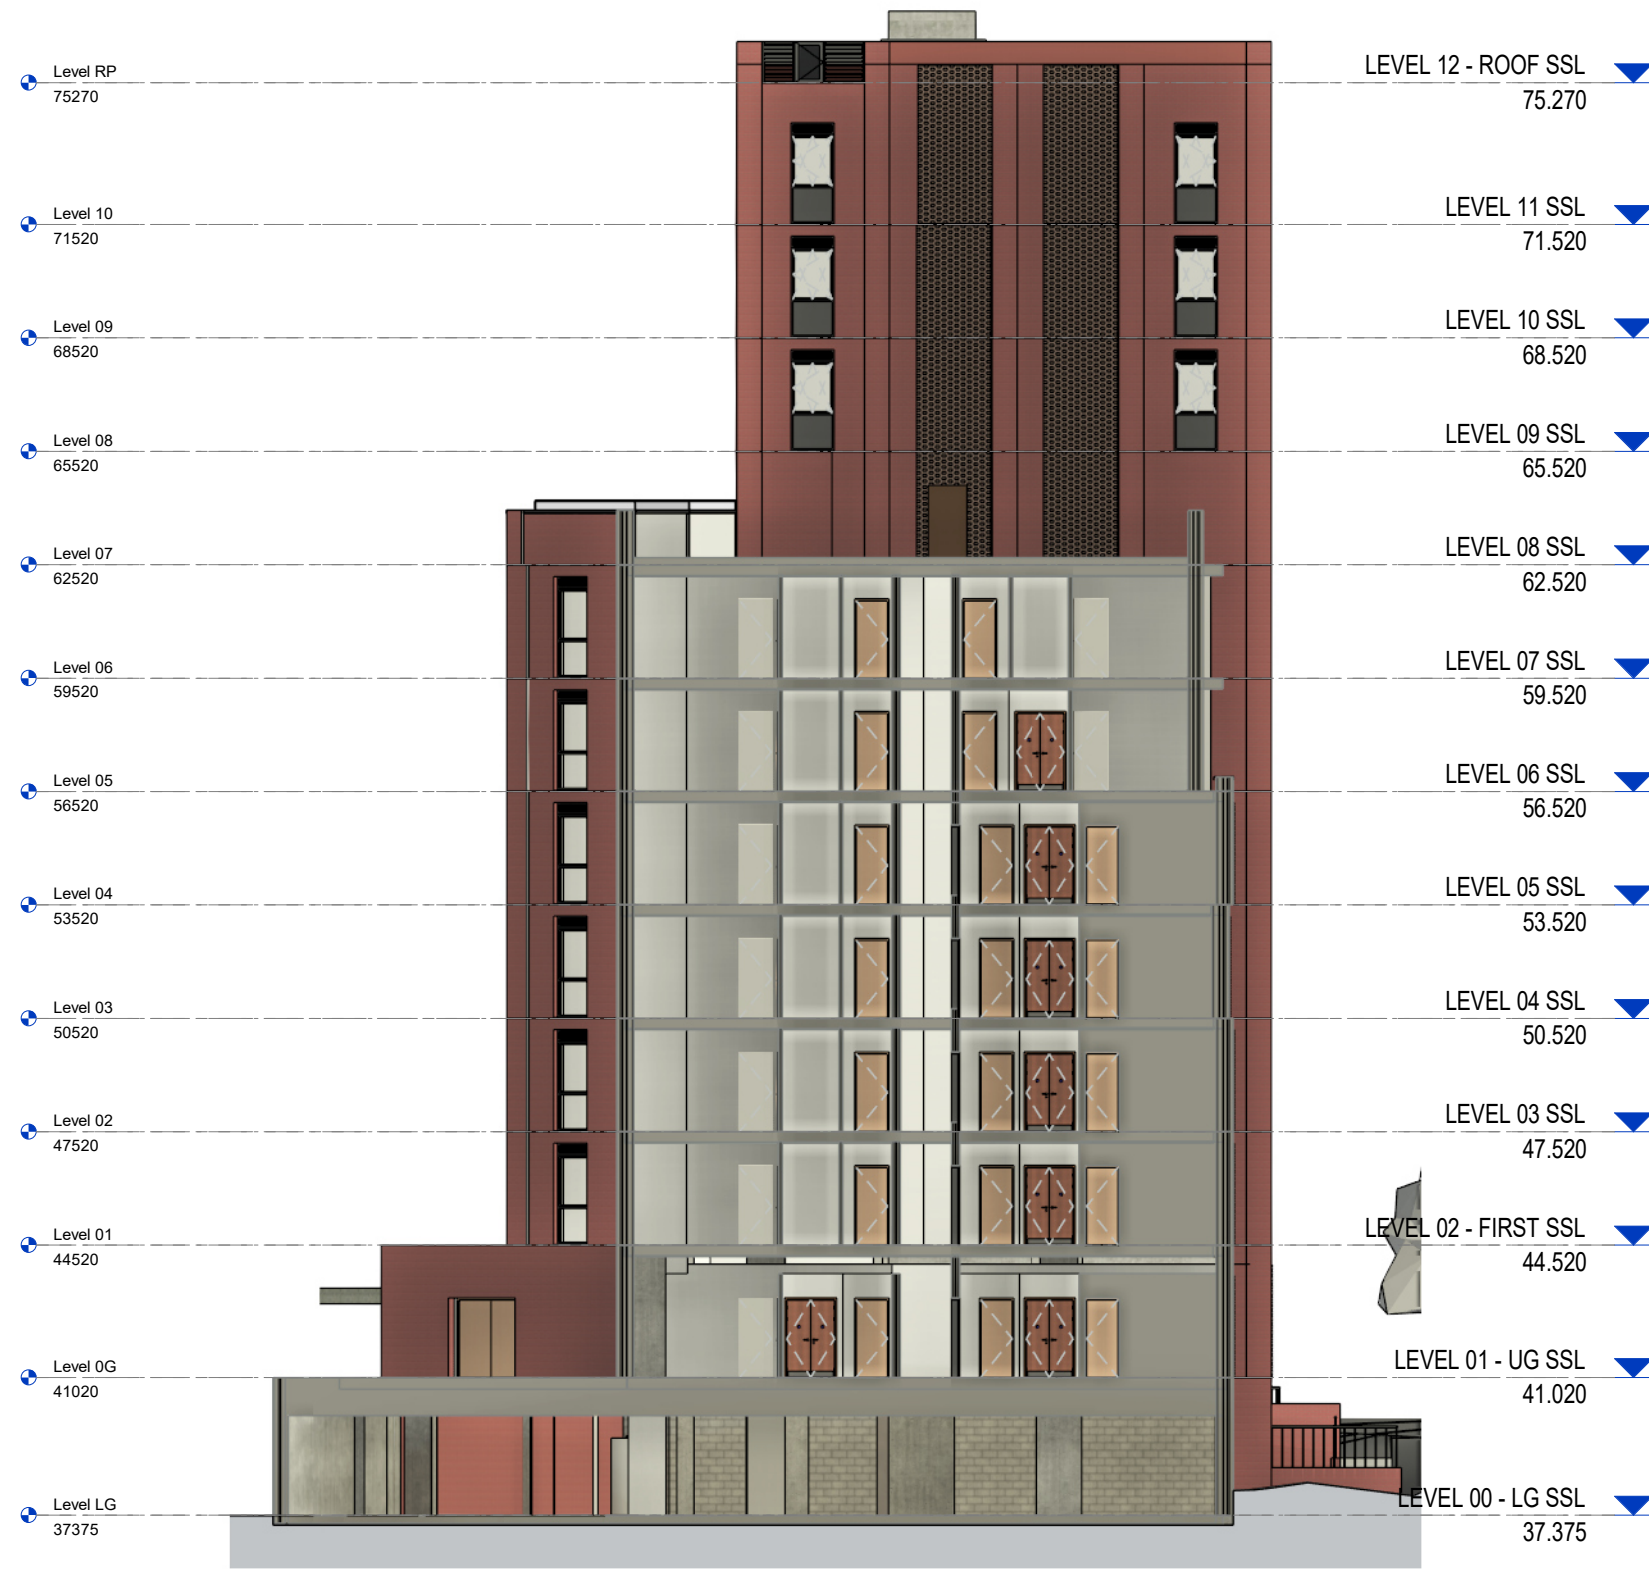

1 North Elevation
1 : 200



2 East Elevation
1 : 200