



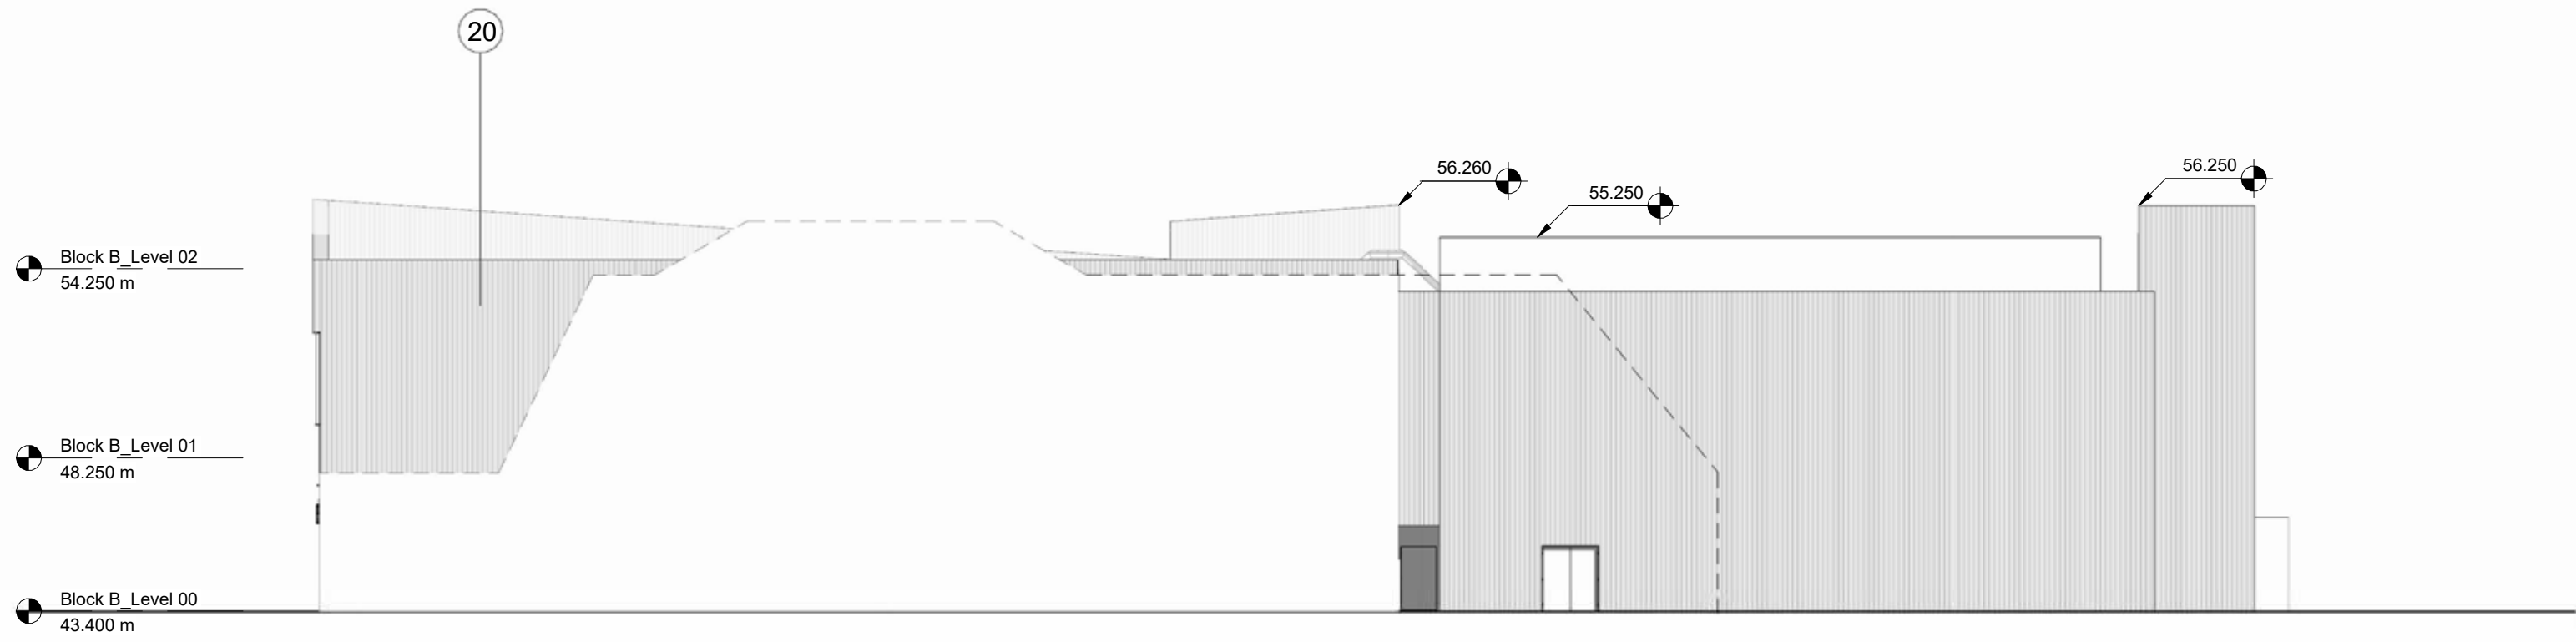

2 B South West
1 : 200

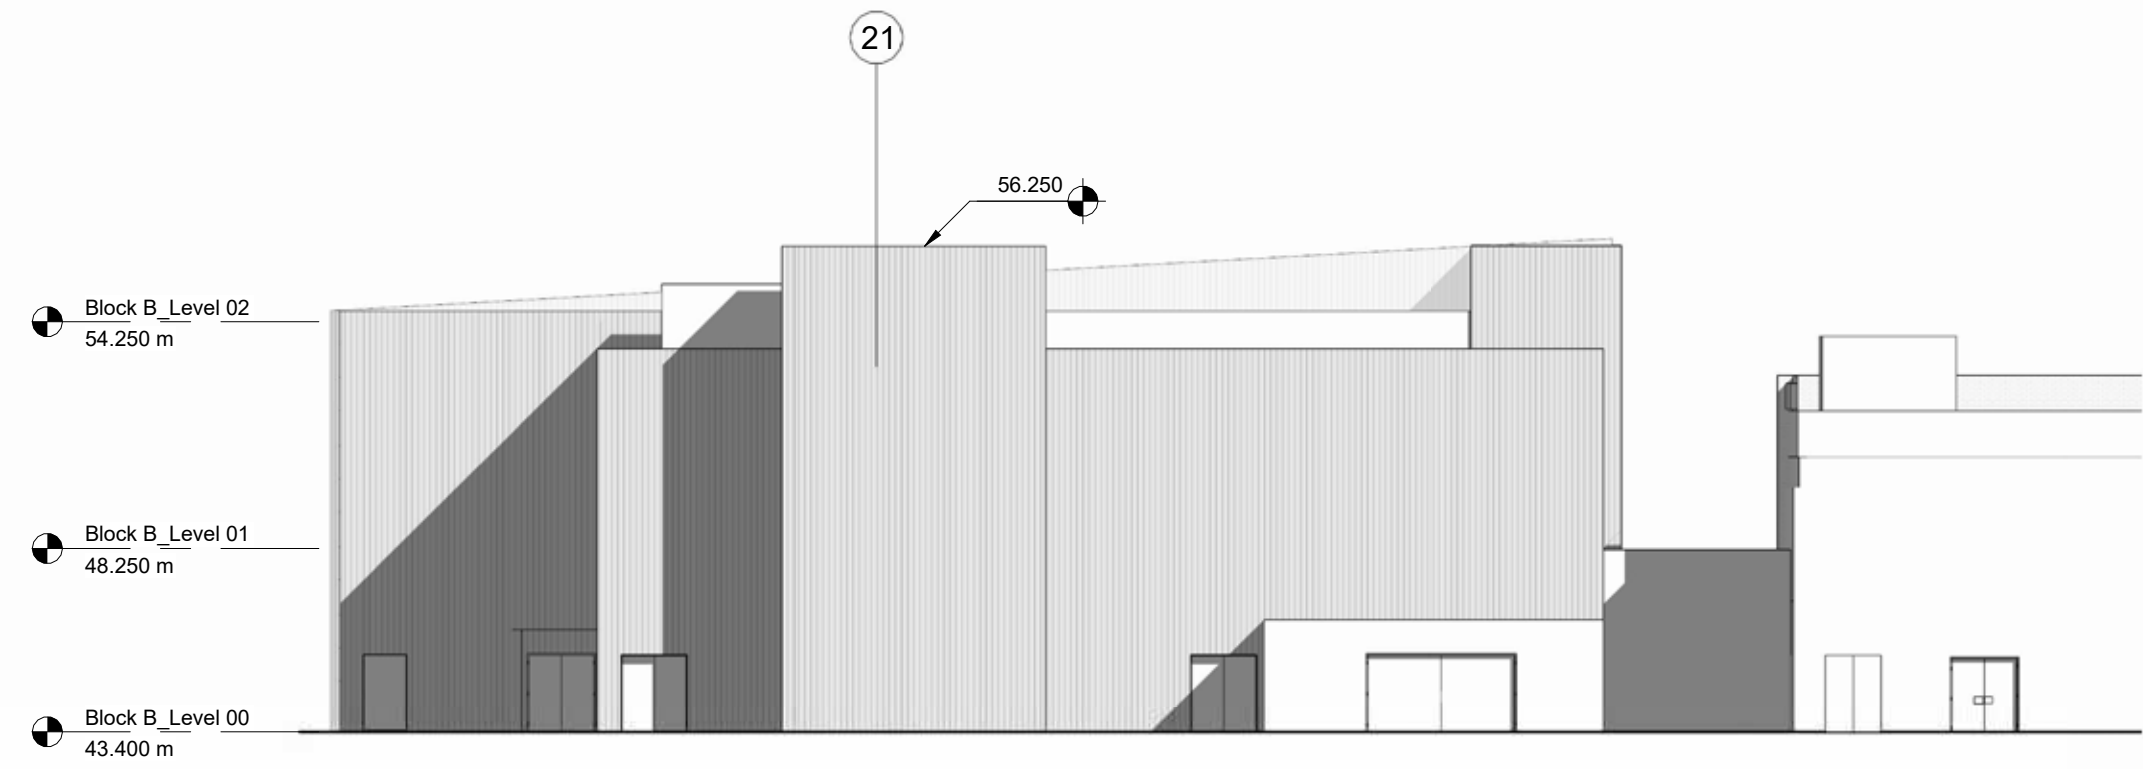


3 B South East
1 : 200



4 B North East
1 : 200




1 B North West
1 : 200

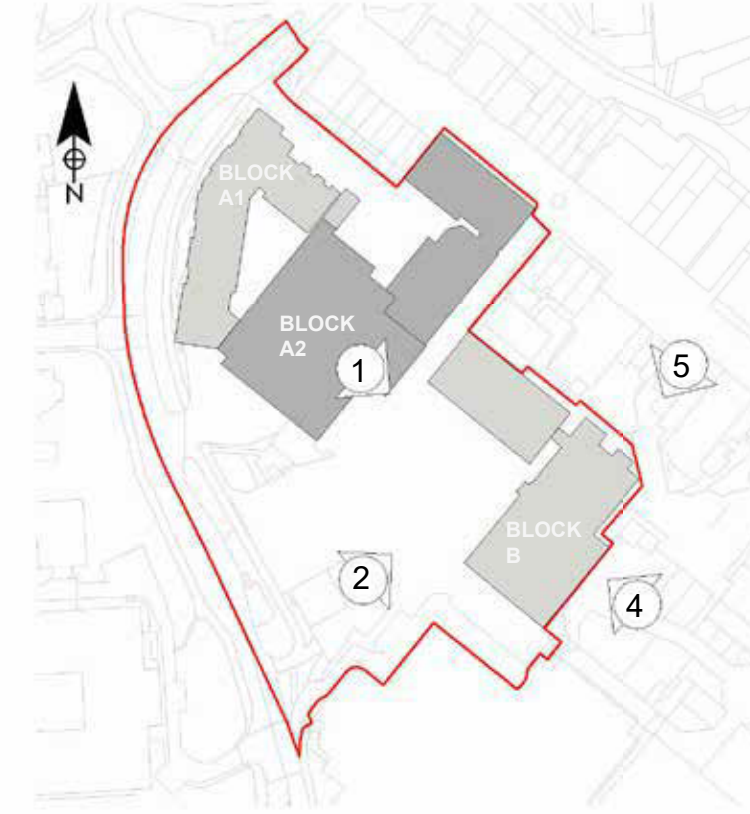

MATERIALS KEY

- 01 BRICKWORK - BUFF MULTI
- 02 FEATURE BRICKWORK - BUFF MULTI
- 03 ALUMINIUM GLAZING FRAMES - LIGHT GREY
- 04 SHOPFRONT PLASTER STONE EFFECT
- 05 DIAMOND PATTERN FEATURE BRICKWORK
- 06 GLAZED SHOPFRONT
- 07 METAL CLADDING
- 08 SIGNAGE
- 09 PPC ALUMINIUM LOUVRE
- 10 MASONRY FEATURE WALL
- 11 STONE EFFECT PANEL
- 12 PANEL ALUMINIUM CLAD CANOPY
- 13 BRICKWORK - RED MULTI
- 14 FEATURE BRICKWORK - RED MULTI
- 15 STONE FEATURE DETAIL
- 16 ALUMINIUM GLAZING FRAMES - GREY
- 17 ALUMINIUM LOUVRE PANEL / LOUVRE SCREEN - GREY
- 18 DECORATIVE SPANDREL PANEL
- 19 THROUGH COLOUR RENDER - WHITE
- 20 PPC SINUSOIDAL METAL CLADDING
- 21 GLAZED BALUSTRADE
- 22 ILLUMINATED CINEMA CANOPY
- 23 LARGE FORMAT PPC SINUSOIDAL METAL CLADDING
- 24 PPC ALUMINIUM GLAZING FRAMES

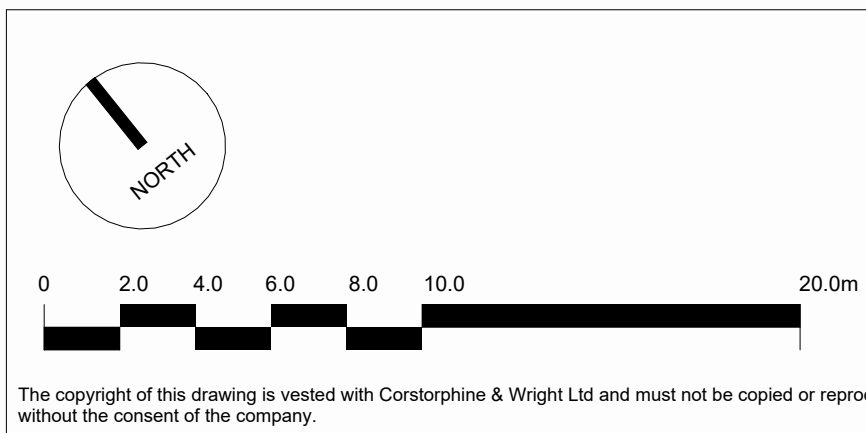

P03 Planning Issue, Updated to incorporate comments from MSDC.
P02 S73 Planning Application Issue
P01 Preliminary Planning
Rev. Description

27.07.2025. CW RP
16.05.2025. CW RP
28.04.25 PH RP
Date Draw. Chk.

Client:
New River REIT

Project:
The Martlets, Burgess Hill

Drawing Title:
Block B Proposed Elevations

Drawing Status:
PLANNING

Corstorphine & Wright

London Studio
21-27 Lam's Conduit Street, Holborn, London, WC1N 3NL
020 7842 0820

corstorphine-wright.com

Drawing No.
BHL-CWA-ZZ-ZZ-DR-A-0342

Project No.	Drawn	Checked	Size	Scale	Date
250180	AA	RP	A1	As indicated	05/13/25



Revision
P03