





The copyright of this drawing is vested with Constophine + Wright Ltd and must not be copied or reproduced without the consent of the company.
Figured dimensions only to be taken from this drawing. DO NOT SCALE.
All contractors must visit the site and be responsible for checking all setting out dimensions and notifying the architect of any discrepancies prior to any manufacture or construction work.

KEY
PLANNING APPLICATION
BOUNDARY

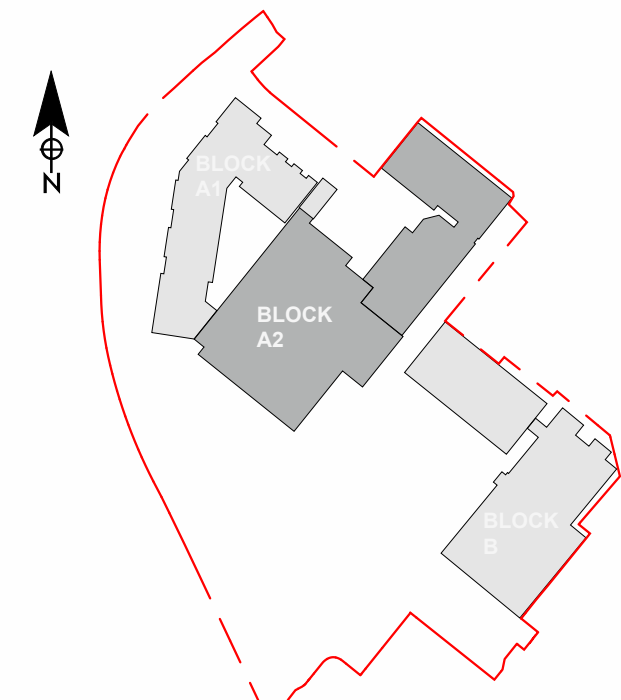

Key Plan
1 : 2500

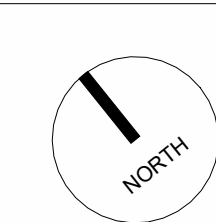

0 2.0 4.0 6.0 8.0 10.0 20.0m

The copyright of this drawing is vested with Constophine + Wright Ltd and must not be copied or reproduced without the consent of the company.

P03	Planning Issue, Updated to incorporate comments from MSDC.	25.07.2025	AA	RP
P02	873 Planning Application Issue	16.05.2025	CW	RP
P01	Preliminary Planning	08.04.2025	PH	RP
Rev	Description	Date	Draw	CHK

Client:
New River REIT

Project:
The Martlets, Burgess Hill

Drawing Title:
Block A1 + A2 Level 09

Drawing Status:
PLANNING

Constophine + Wright

London Studio
21-27 Lamb's Conduit Street, Holborn, London, WC1N 3NL
020 7462 9800

constophine-wright.com

Drawing No:
BHL-CWA-ZZ-09-DR-A-0332

Project No: 250180
Drawn: CW
Checked: RP
Rev: A0
Scale: As Indicated
Date: 16.05.2025



Revision
P03