


SW ELEVATION

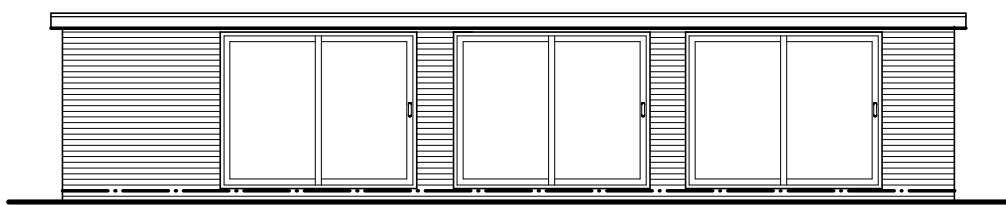



SE ELEVATION




NE ELEVATION





NW ELEVATION

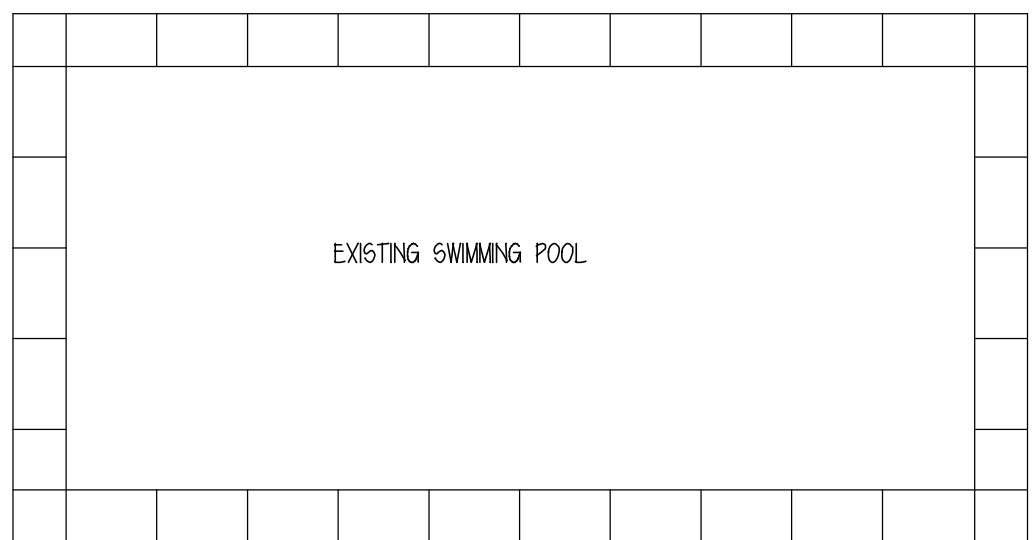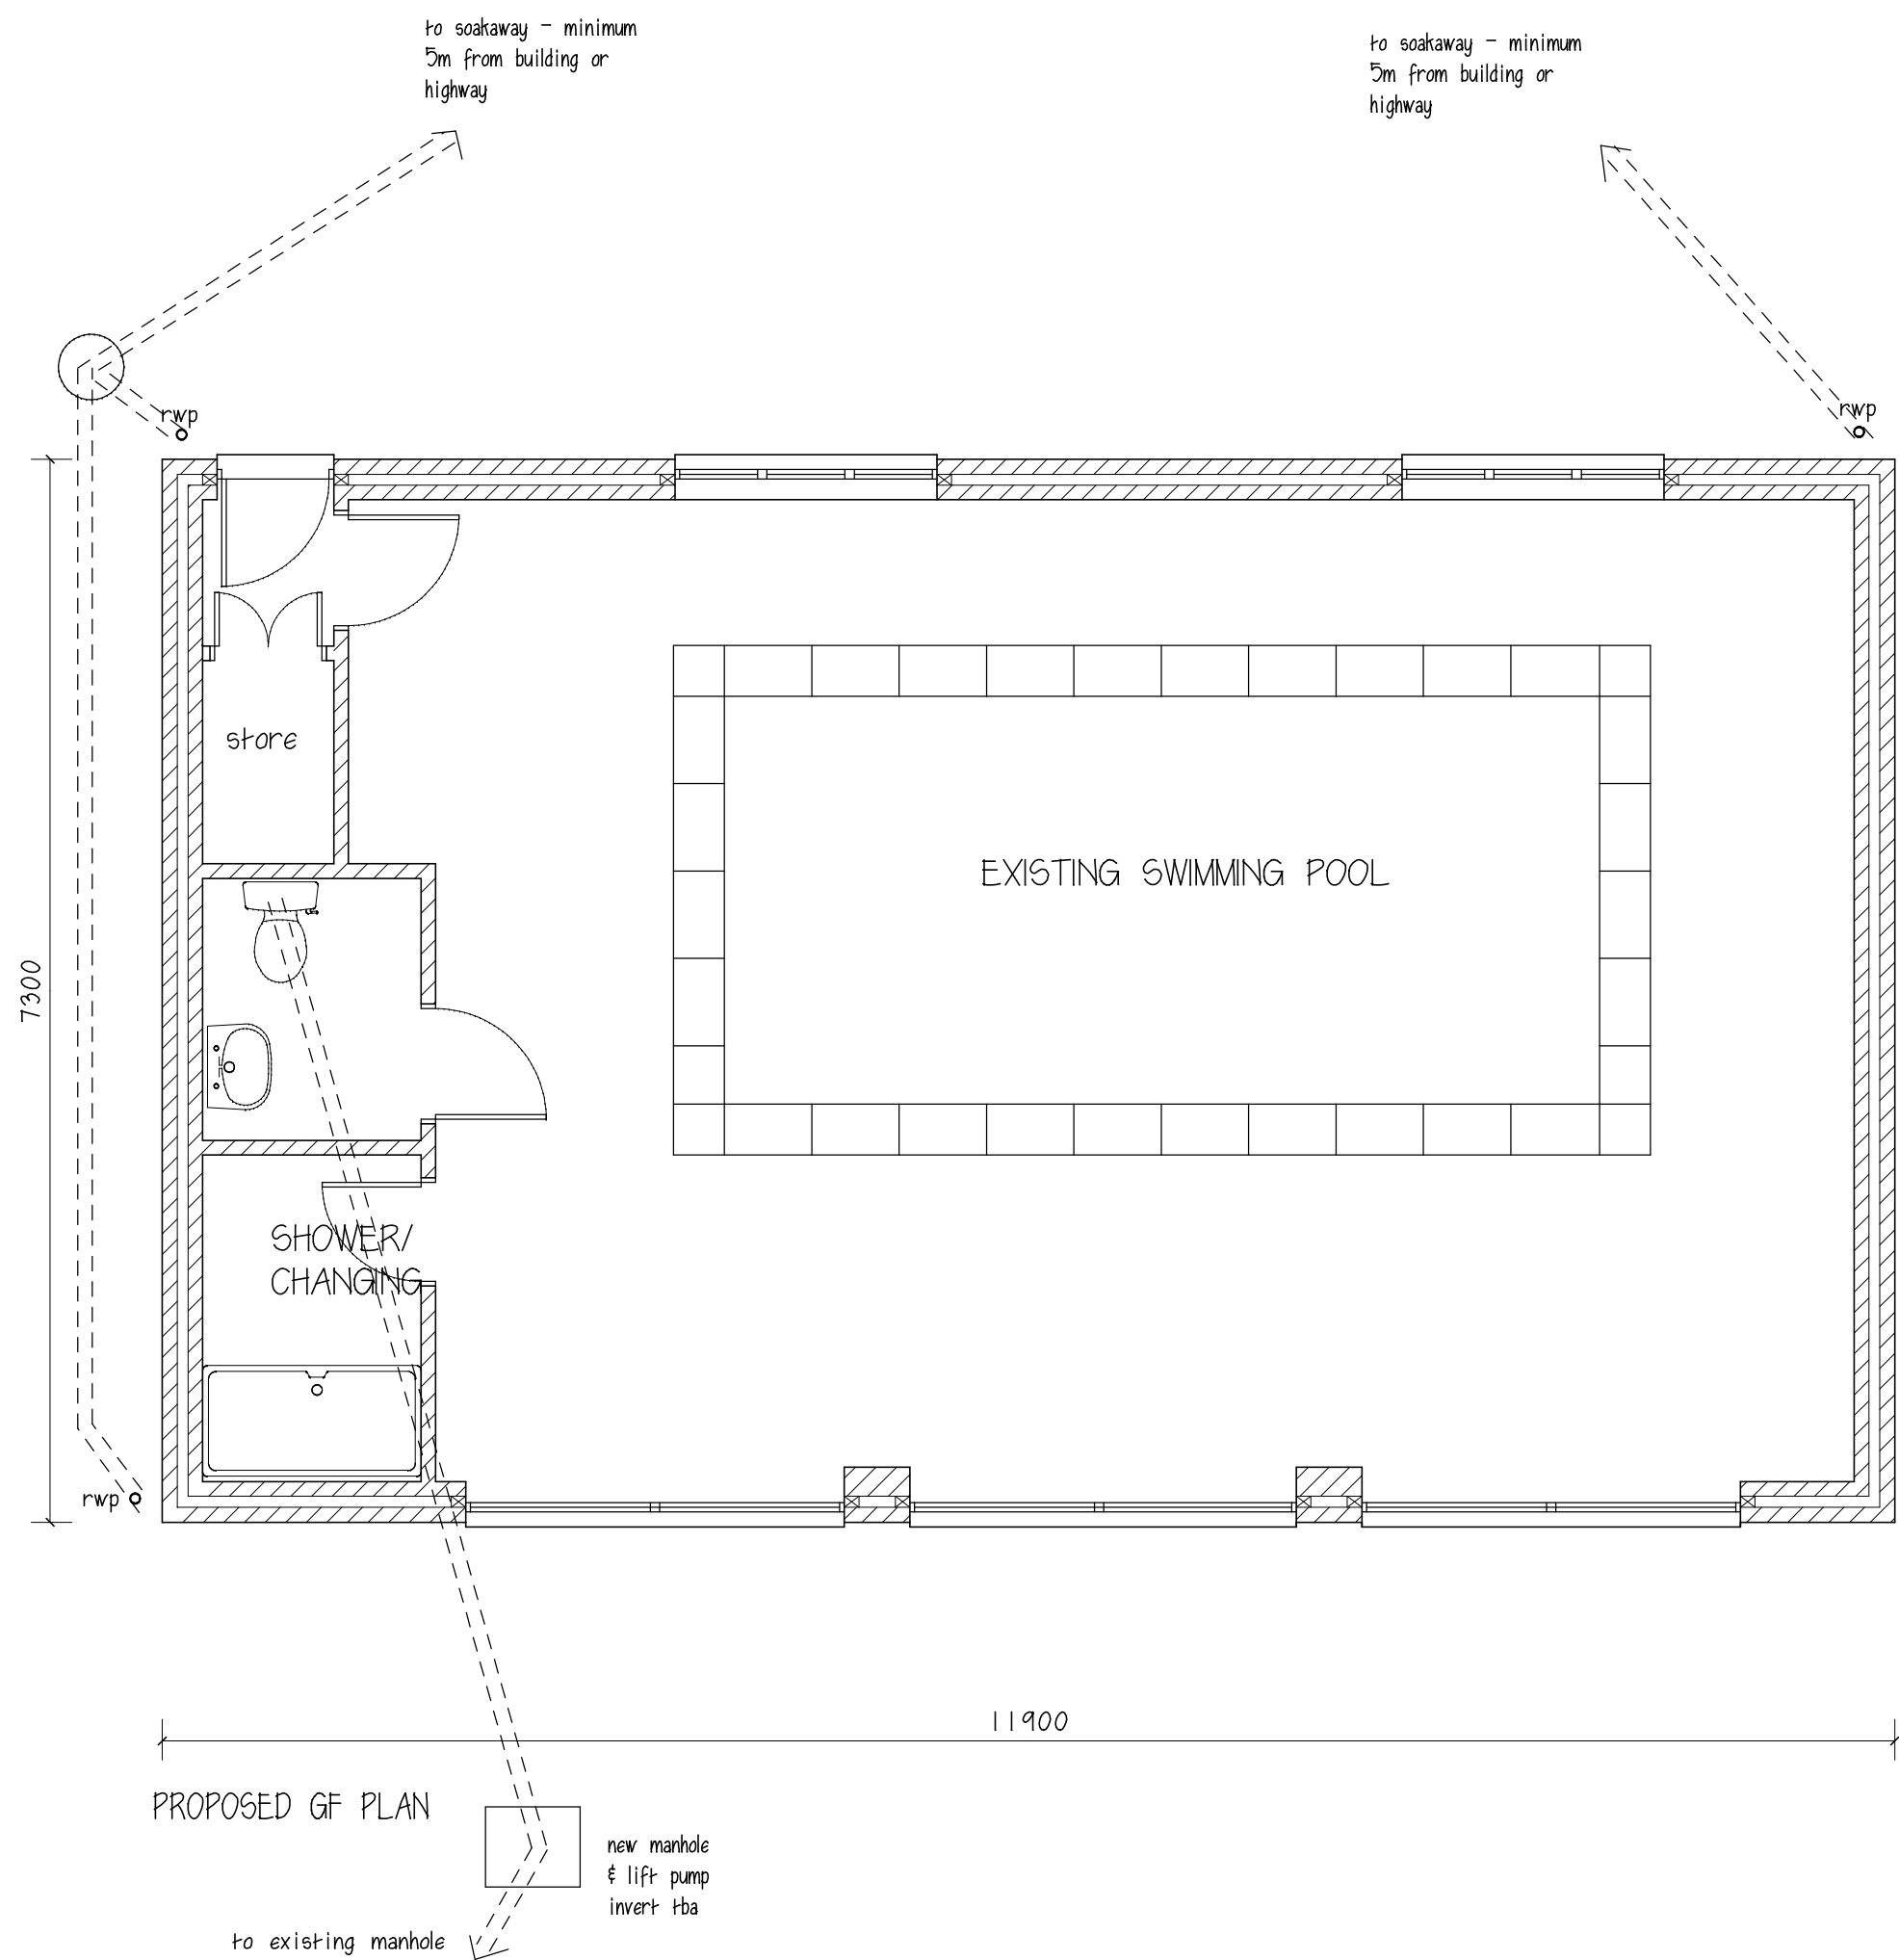

EXISTING GF PLAN

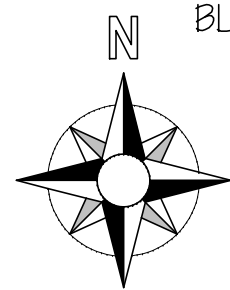

BLOCK PLAN 1:500

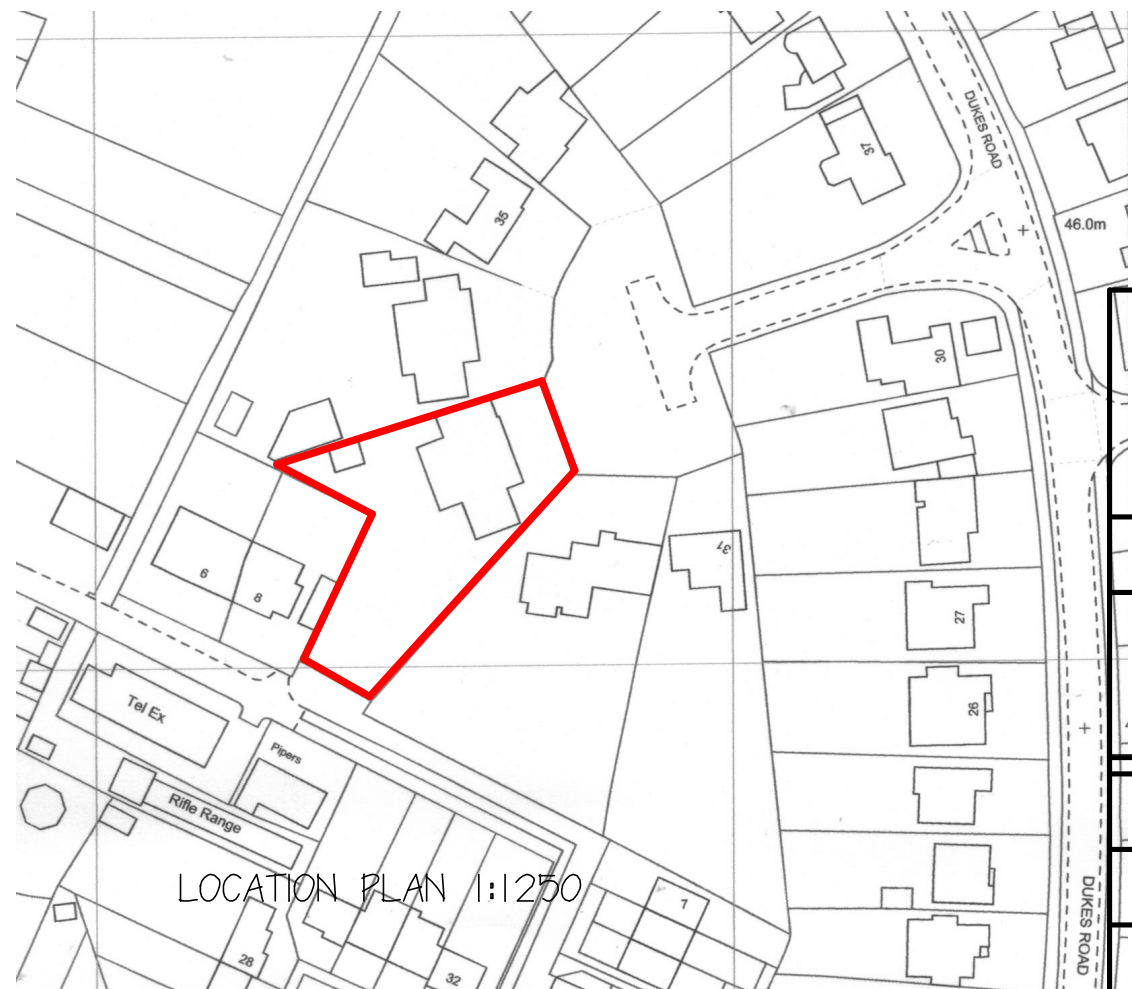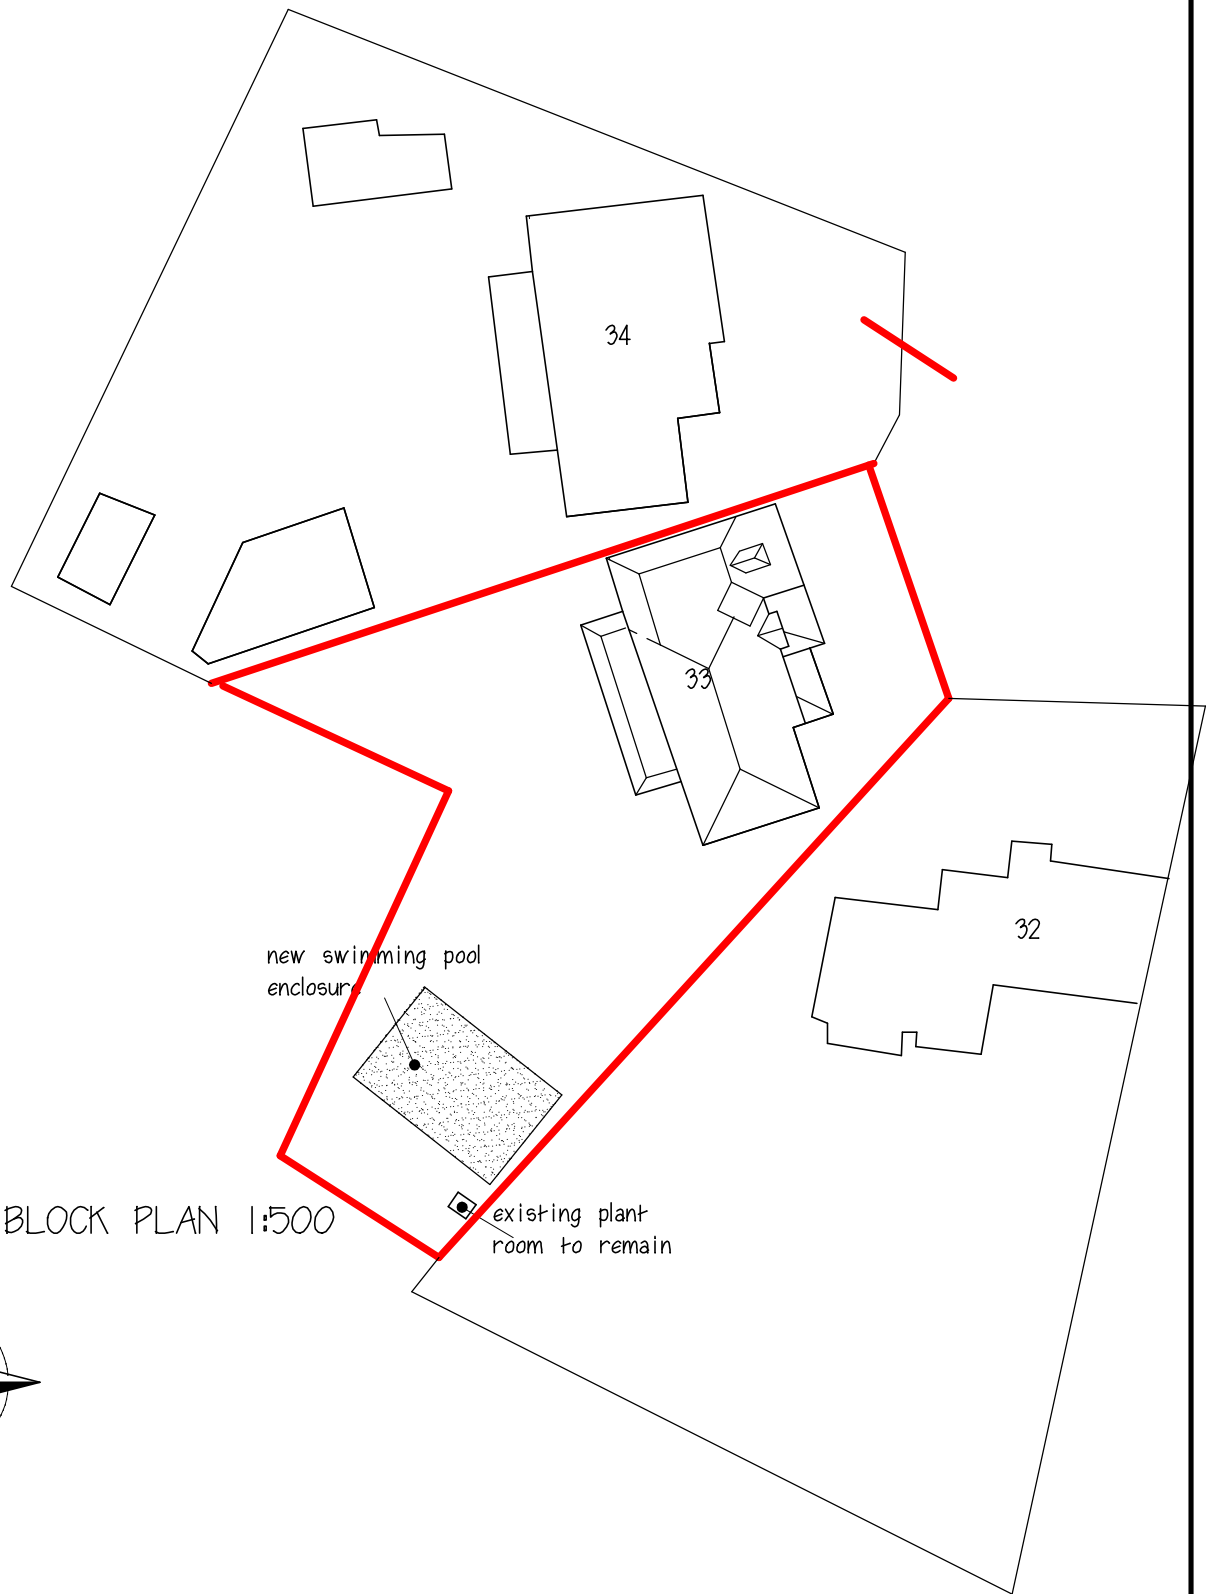

prop swimming pool enclosure 33 Dukes Road Lindfield		
for P Lewry Esq		
 P A Gosling — architectural consultants 78 Potters Lane Burgess Hill RH15 9JS 01444 — 248945		
scale	1:50,1:100@A1	drawing no. 200.24.11
date	Jun 25	
drawn	PAG	