



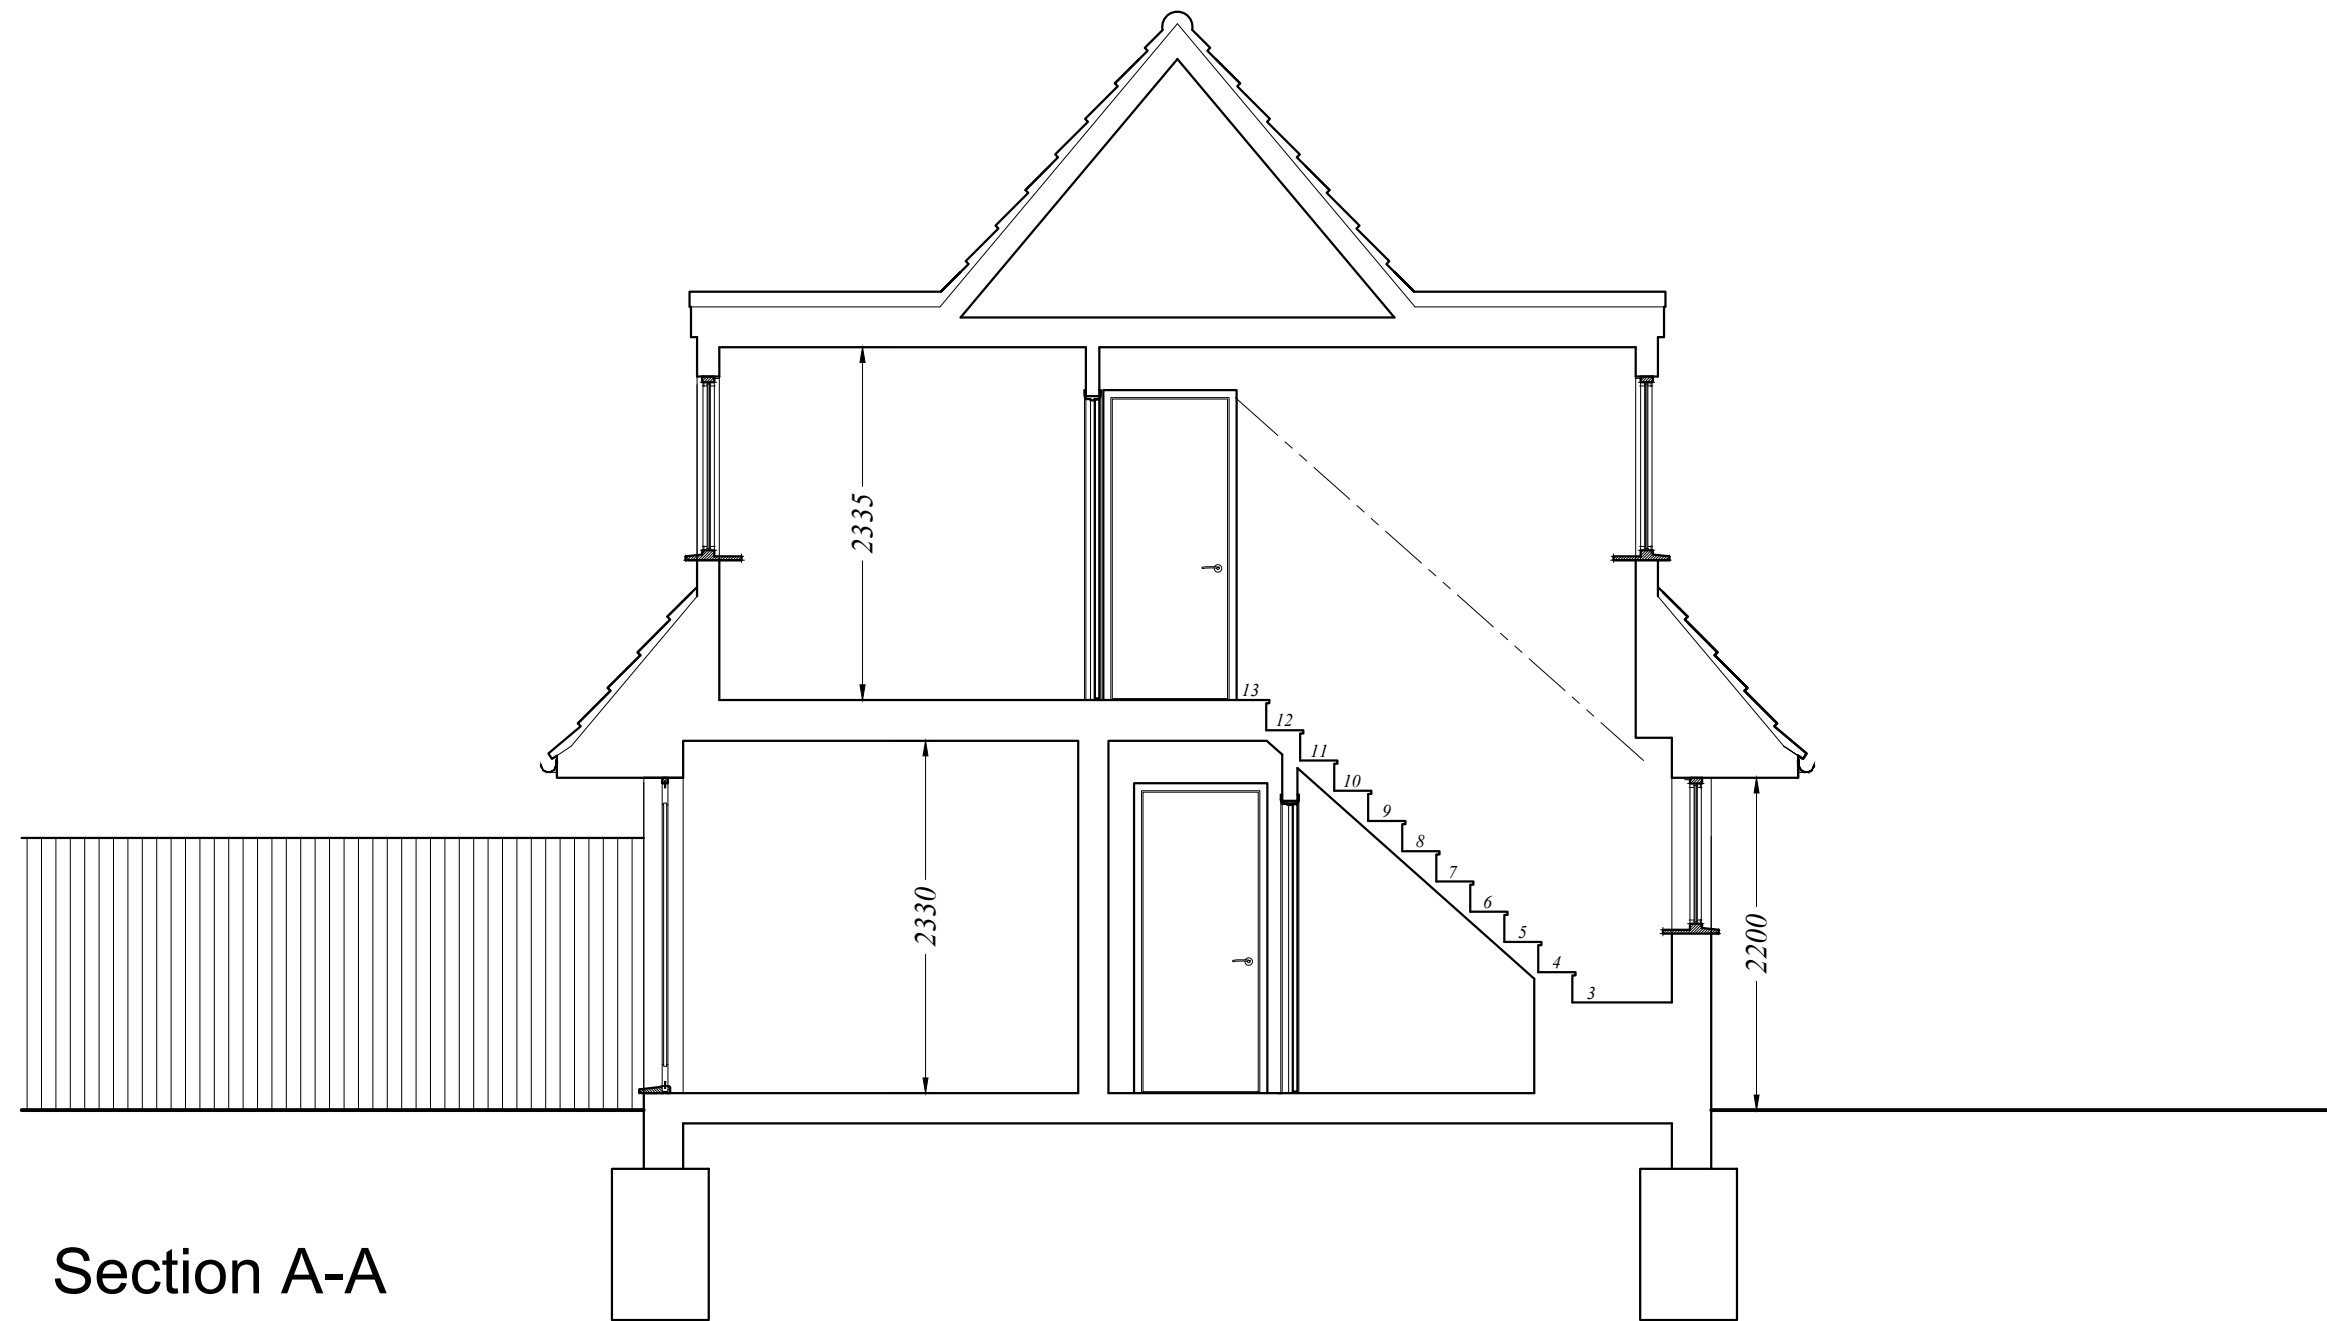

Section A-A



Section B-B

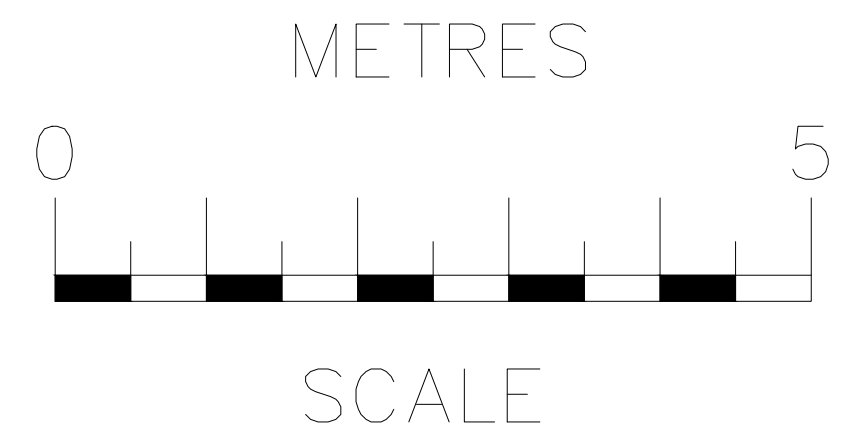

rev	date	description		
RB Design Corner Cottage, The Limes, Felbridge, East Grinstead, RH19 2QY Tel: 01342 523 766 Mob 07988 998 928 e-mail: info@russbouditchdesign.co.uk				
project	drawing	date	job no	
44 Tiltwood Drive, Crawley Down CRAWLEY RH10 4DN	WORKS	25.06.25		
client Mr & Mrs Turrell	SECTIONS EXISTING	scale (s)	drawn by	
		1:50	PLN 03	