
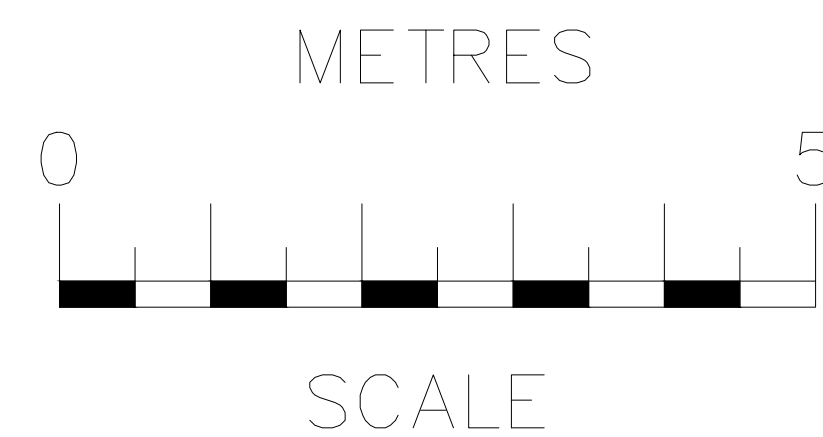


First Floor Plan

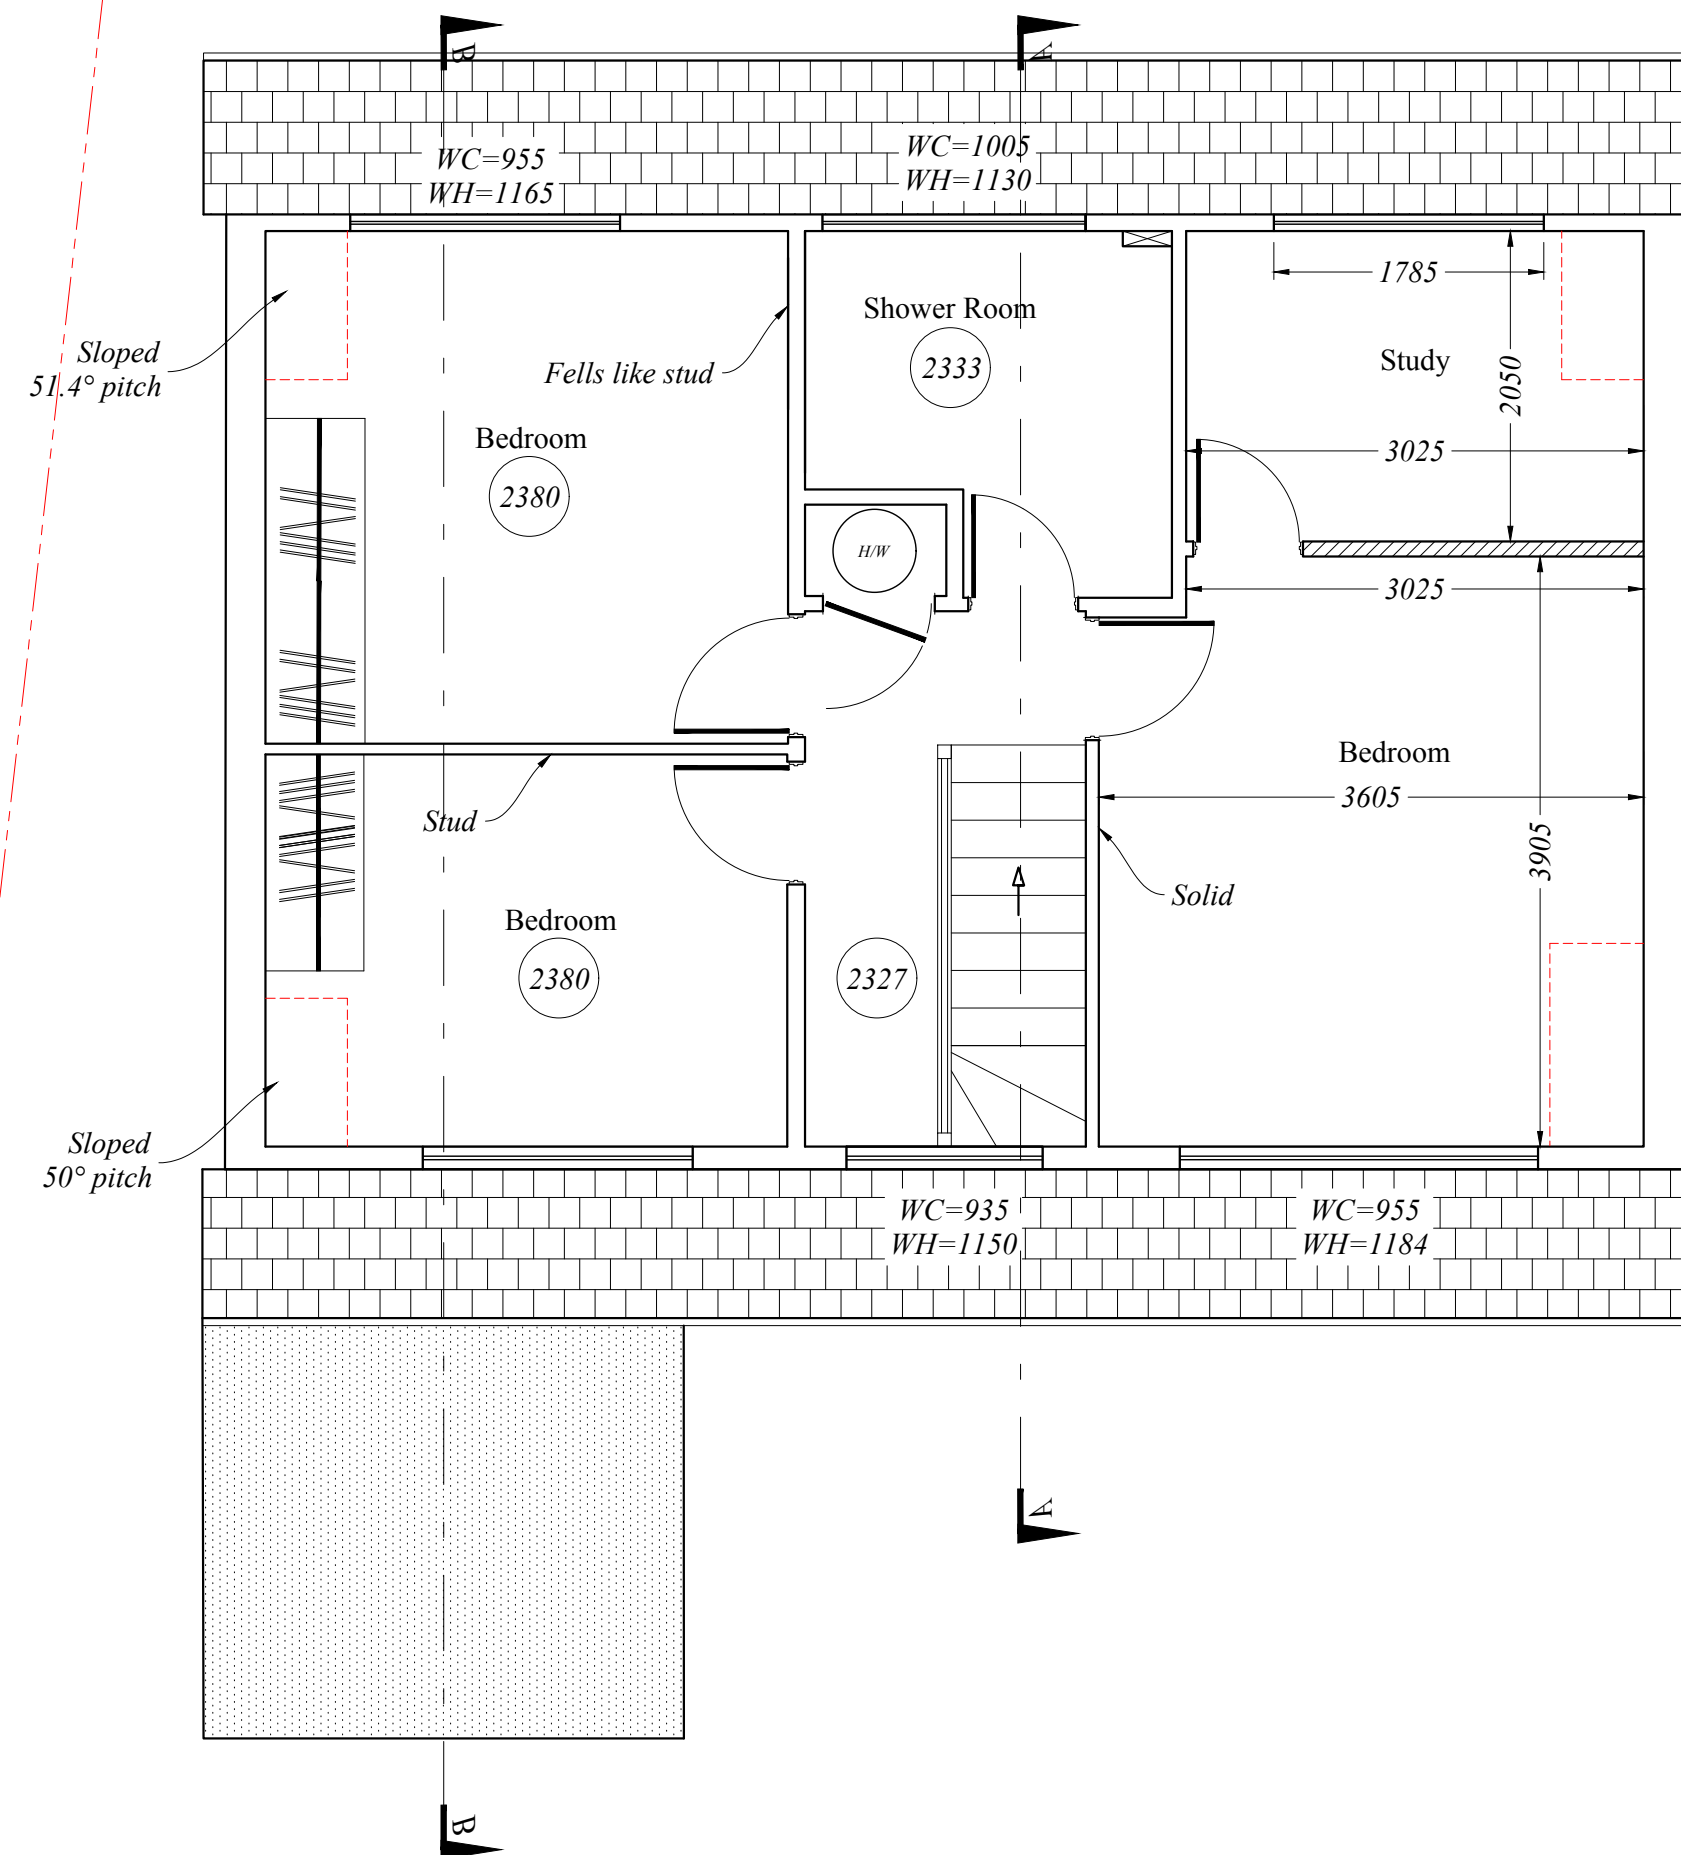

rev		date		description	
RB Design					
Corner Cottage, The Limes, Follbridge, East Grinstead, RH19 2QY					
Tel: 01342 523 766 Mob 07988 998 928 e-mail: info@rosshorditchdesign.co.uk					
project		drawing		date	job no
44 Tiltwood Drive, Crawley Down		WORKS		25.06.25	
CRAWLEY RH10 4DN				scale (s)	
client: Mr & Mrs Turrell		PLANS PROPOSED		1:50	PLN 05