
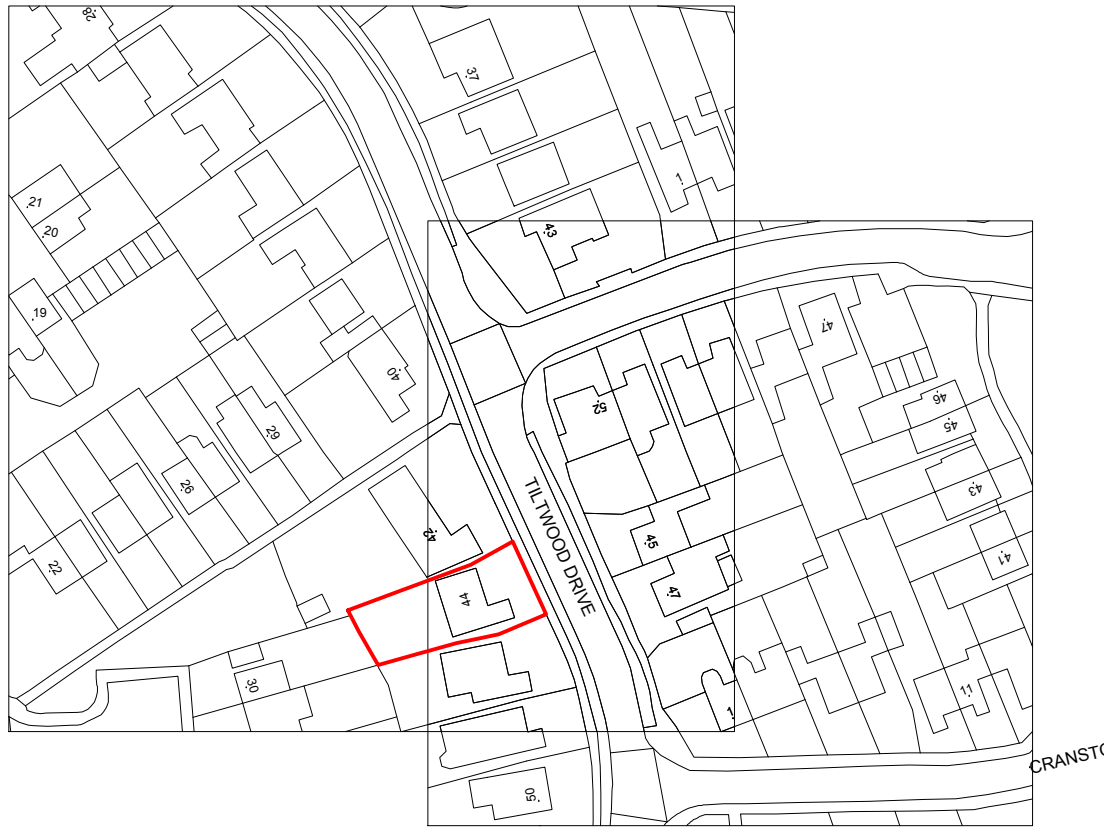


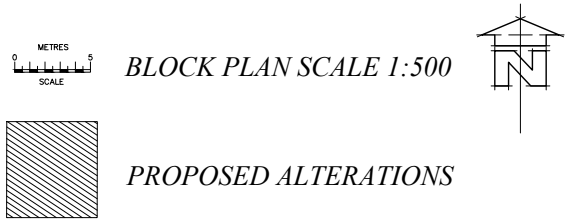

rev	date	description		
RB Design Corner Cottage, The Limes, Felbridge, East Grinstead, RH19 2QY Tel: 01342 523 766 Mob 07988 998 928 e-mail: info@routbouditchdesign.co.uk				
project	drawing	date	job no	
44 Tiltwood Drive, Crawley Down CRAWLEY RH10 4DN	WORKS	25.06.25		
client	LOCATION MAP - BLOCK PLAN	scale 1:50	drawing no	
Mr & Mrs Turrell			PLN 09	25