



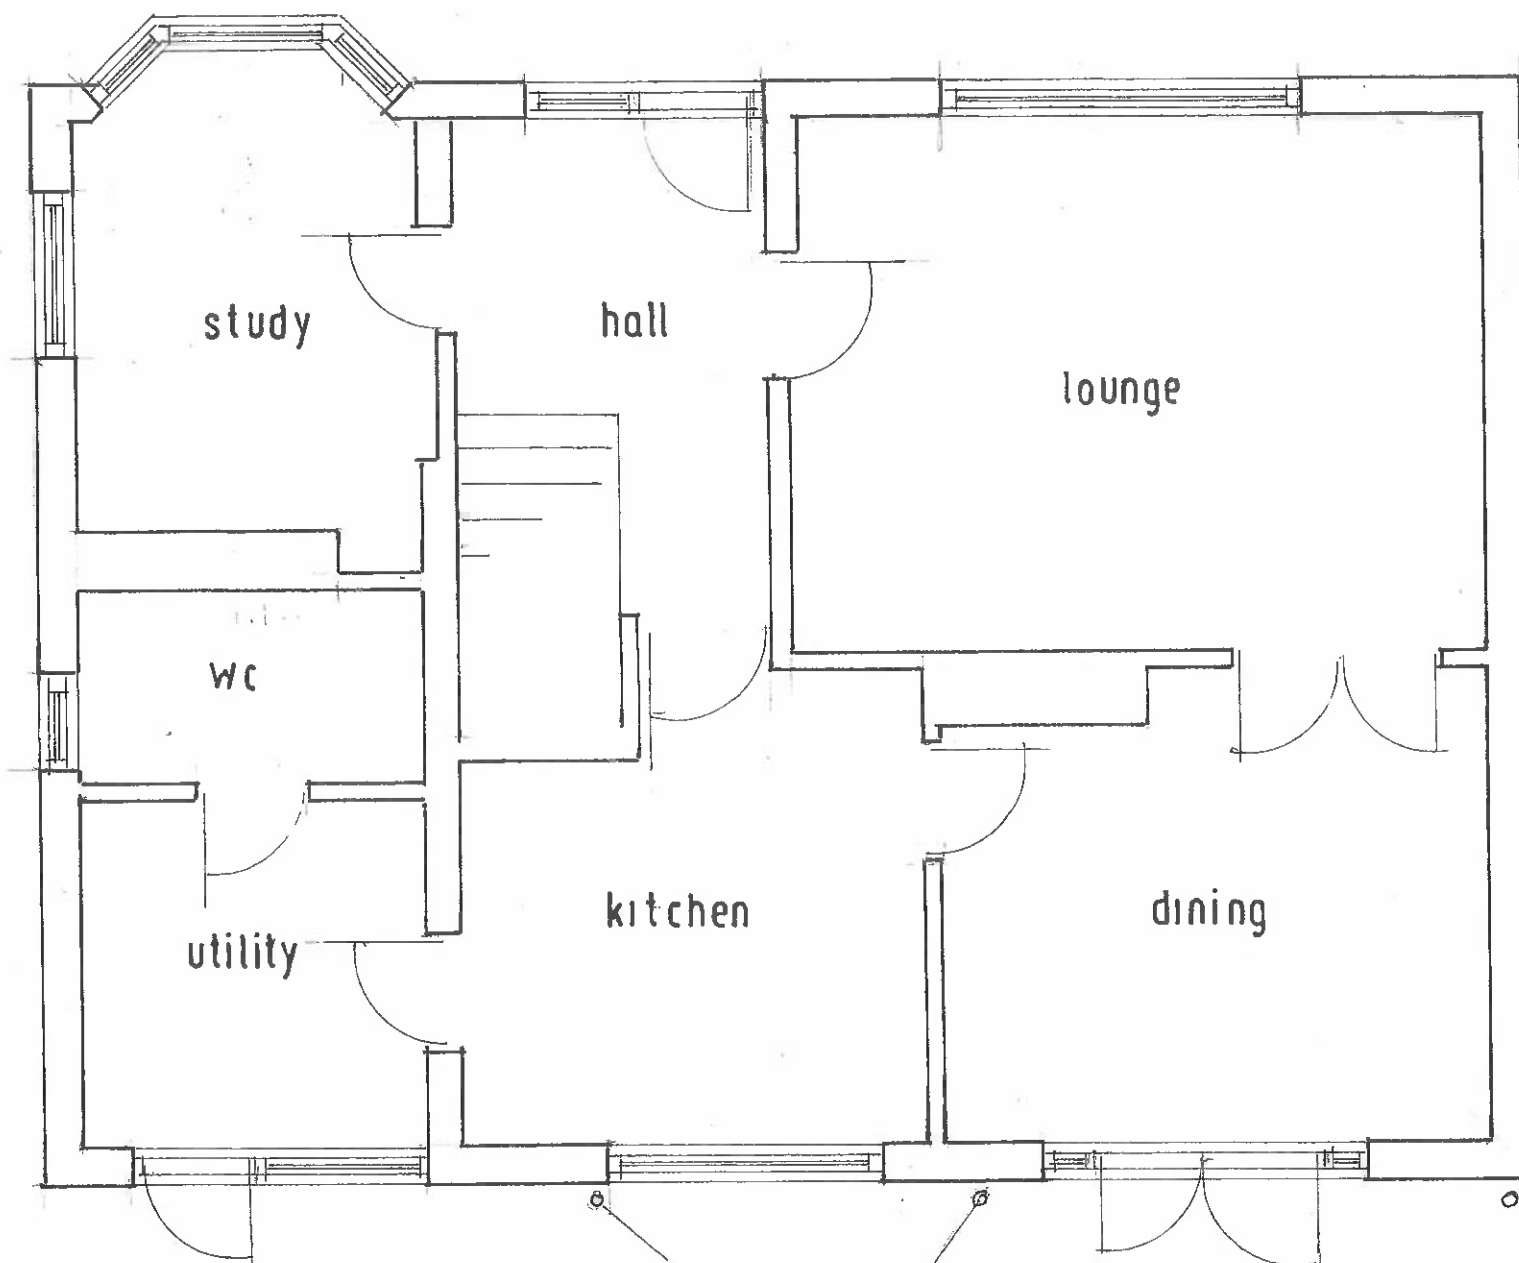

GROUND FLOOR PLAN.

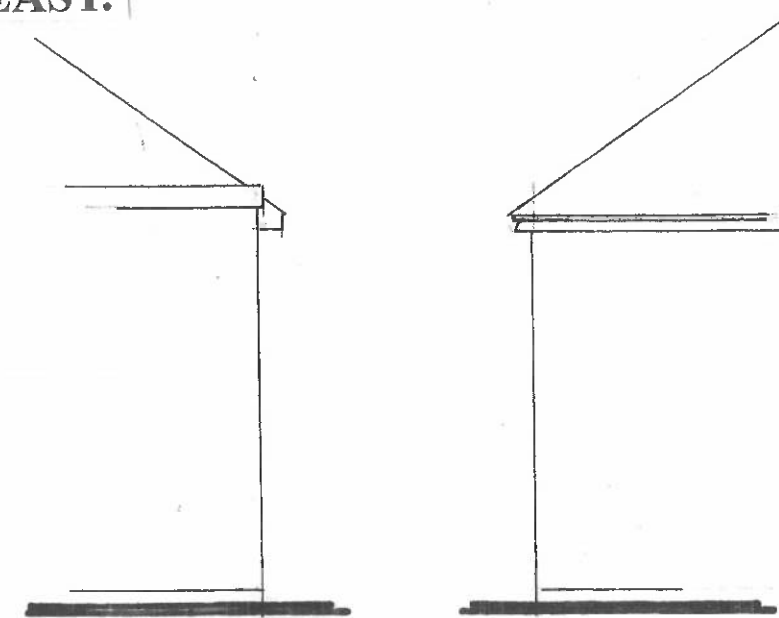

EAST.



SOUTH.

NORTH.



MID SUSSEX DC
14 JAN 2026

MR. & MRS. P. NOLAN;
'NORTHCOTE',
STOCKCROFT ROAD, BALCOMBE.

EXTENSION – EXISTING PLAN
AND ELEVATIONS.

ALAN RYRIE. PN 01.

Telephone; 01293 516404.