



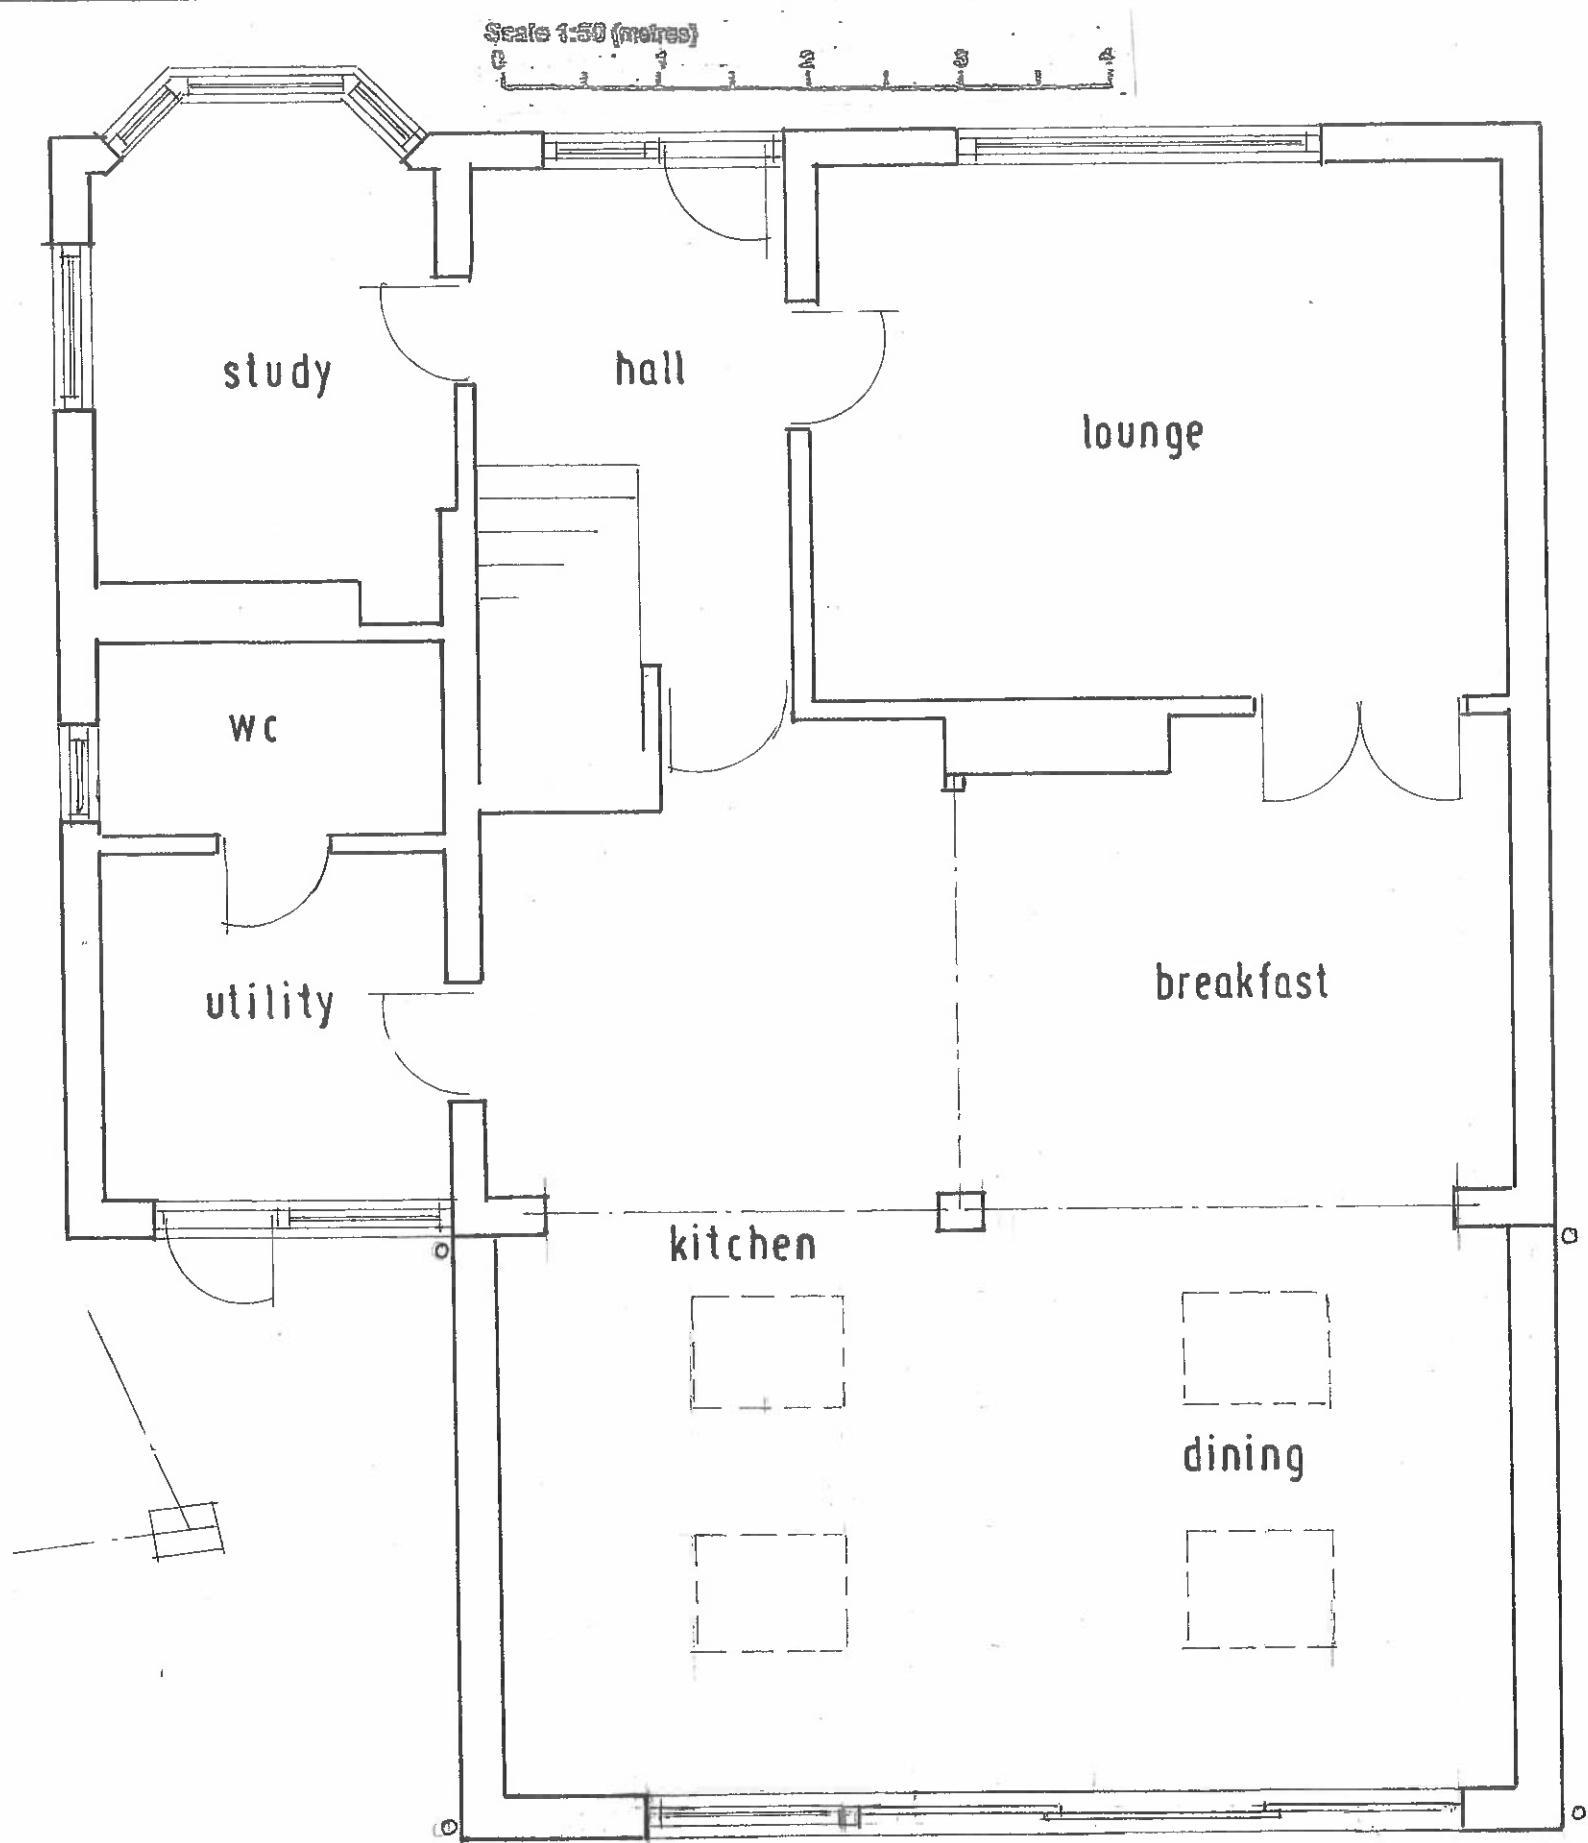

GROUND FLOOR PLAN.

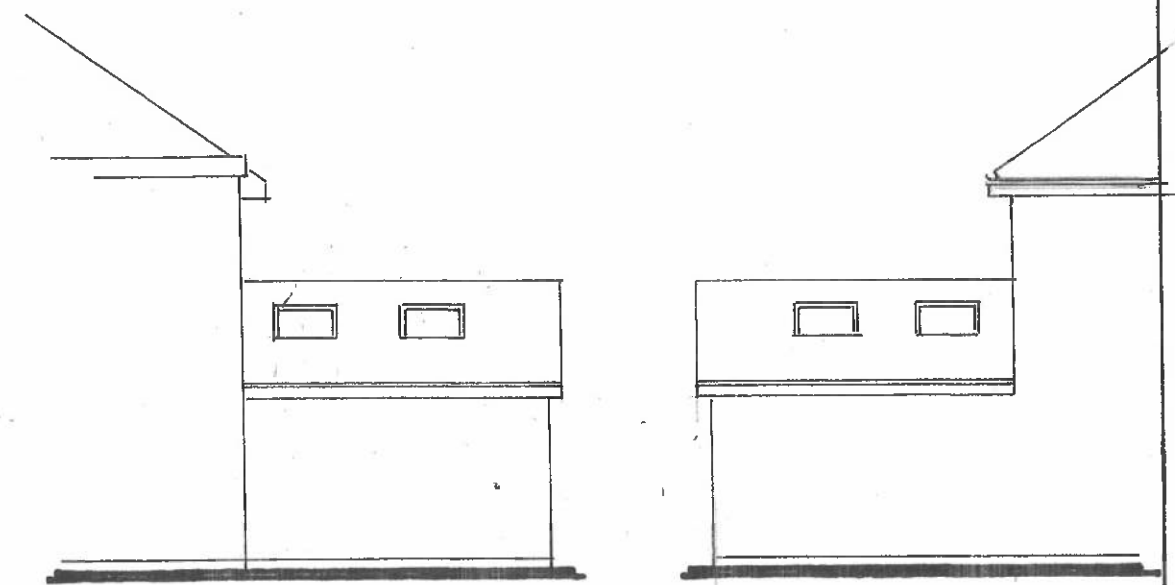

EAST.



SOUTH.

NORTH.



MID SUSSEX DC
14 JAN 2026

MR. & MRS. P. NOLAN,
'NORTHCOTE',
STOCKCROFT ROAD, BALCOMBE.

EXTENSION - PROPOSED PLAN
AND ELEVATIONS.

ALAN RYRIE.

Telephone: 01293 516404.

PN 02.
B