
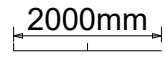


Elevations Existing

Scale 1 : 100 

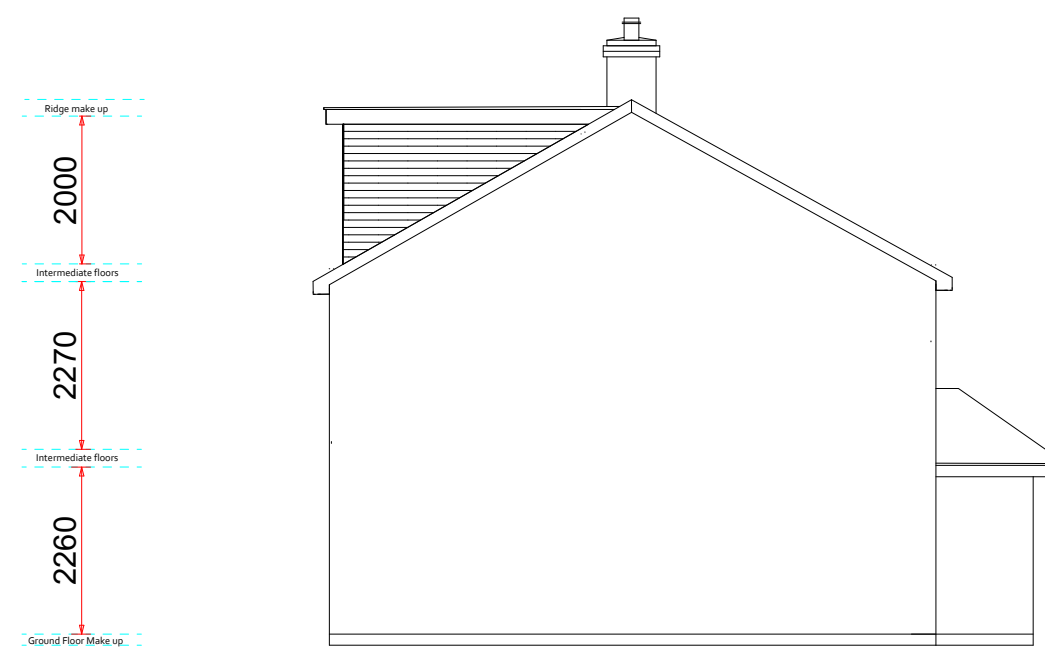




Planning Drawings

1. All Dimensions In Millimetres Unless Otherwise Stated
2. New Roof Tiles to match existing in type ,colour & face
3. New facing brickwork to match existing
4. The requirements of the party wall act should be observed
- 5.No part of the proposed extension ,including Foundations and gutters, should encroach the property boundary




Elevations Proposed

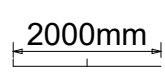Scale 1 : 100 

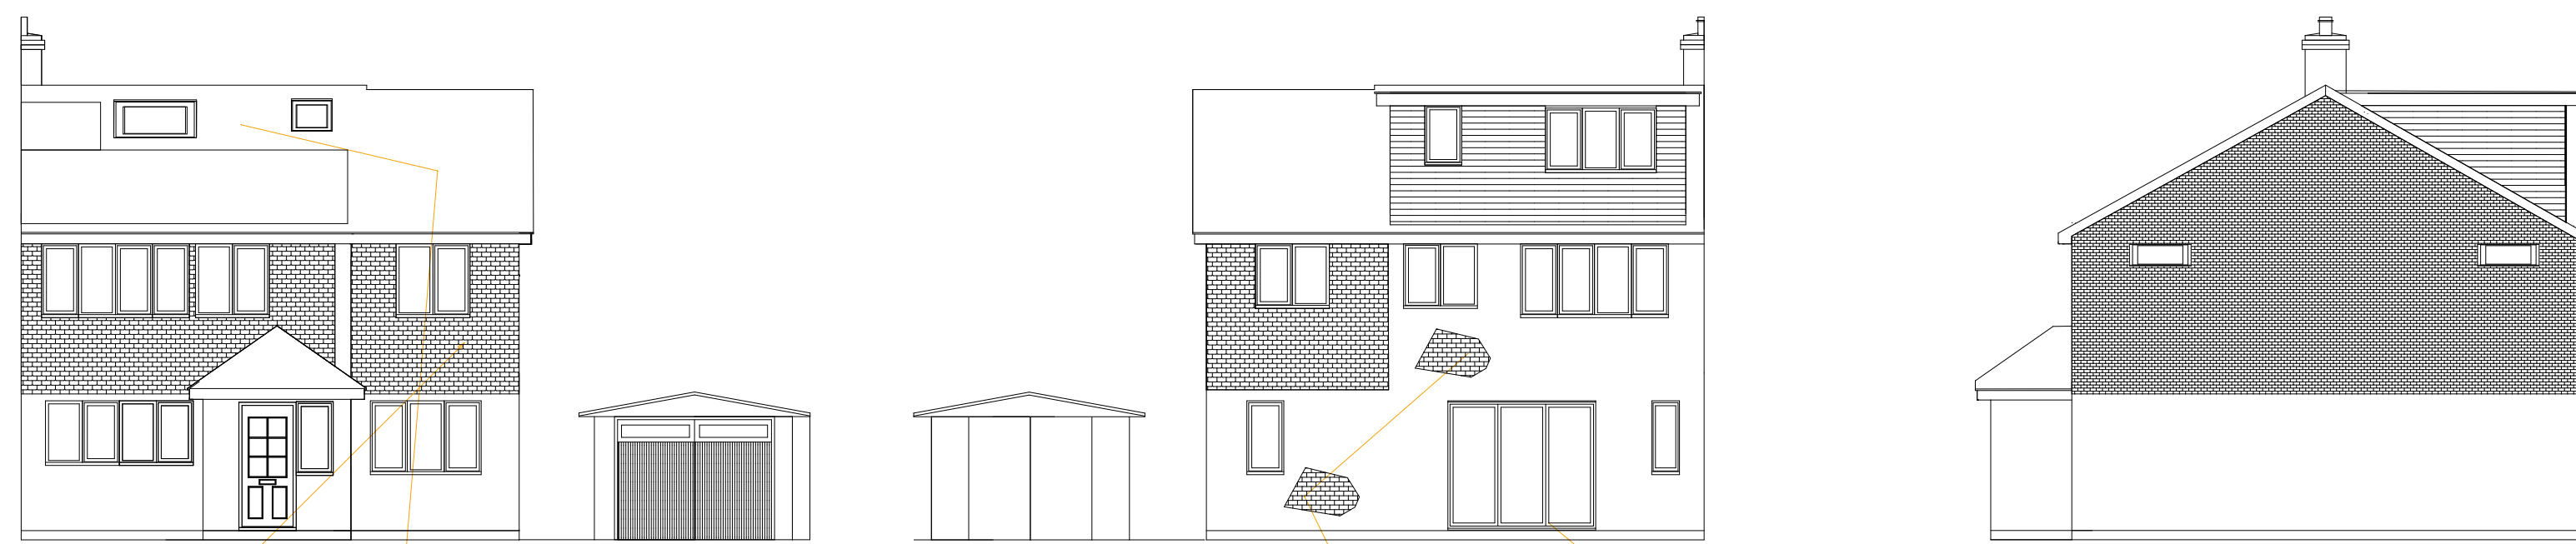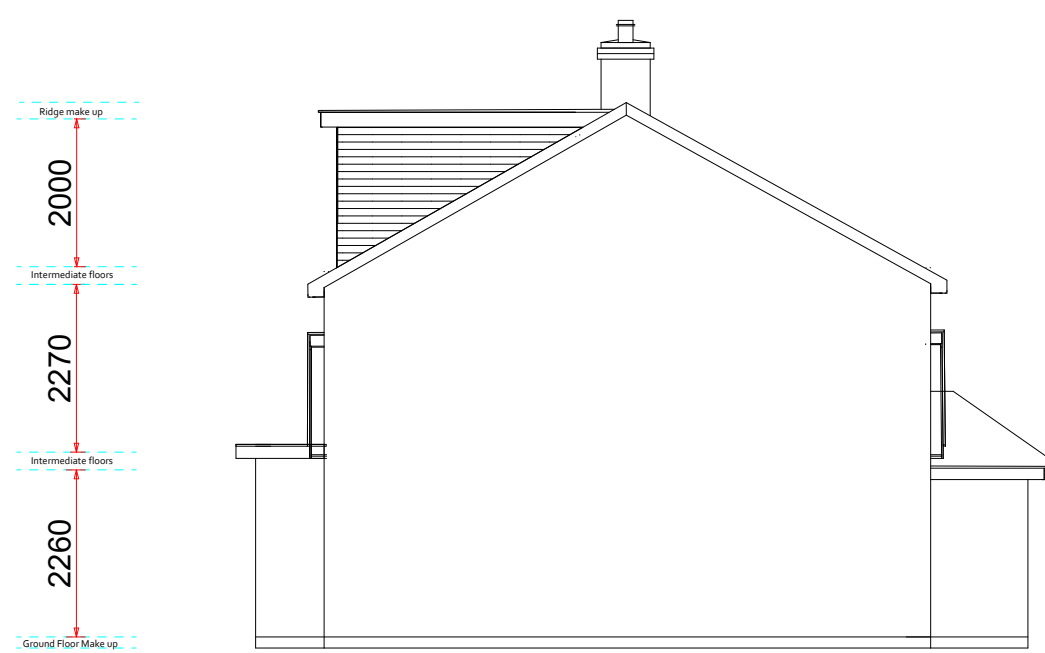

Materials Schedule

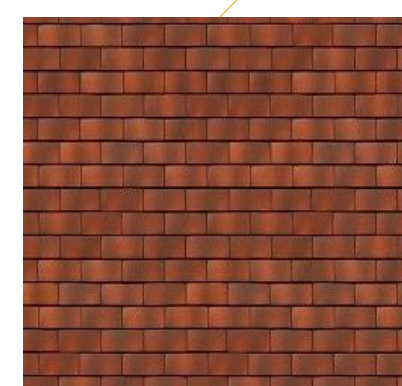

Red roof tile



Roof tile Match



Grey lightweight cladding




Brickwork shell match







All windows & doors
anthracite grey


Garage elevation change





Elevations Existing

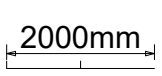Scale 1 : 100 

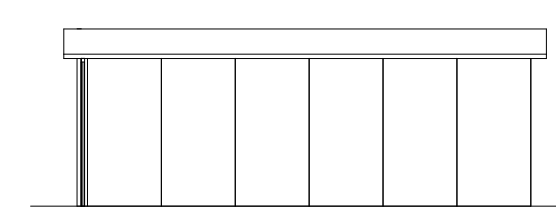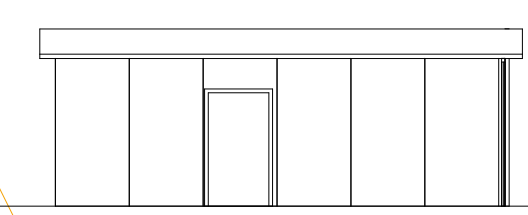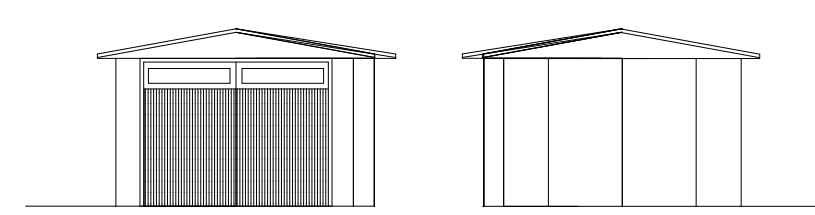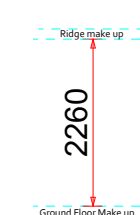

Elevations Proposed

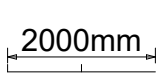Scale 1 : 100 

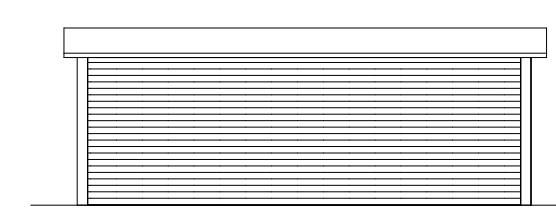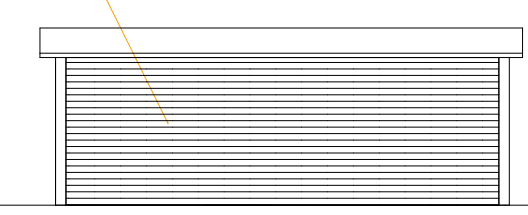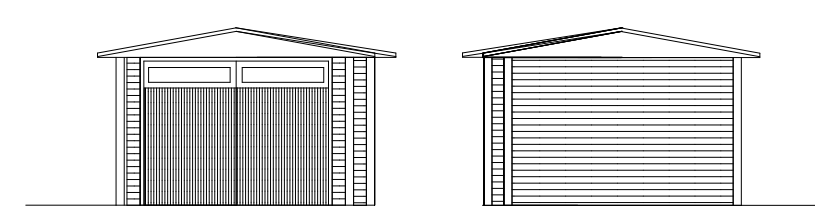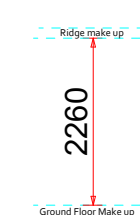

Photographic Survey



Client - Richard Peck

Address - 4 Fieldway,
Lindfield,
Haywards Heath
RH16 2DD

Page Size - A1 