

TO BE READ IN CONJUNCTION WITH
STRUCTURAL ENGINEER'S DRAWINGS, DETAILS
AND SPECIFICATIONS

Pond

Track

REV.	DATE.	BY.	AMENDMENT.	CHK.
------	-------	-----	------------	------

PLANNING



2 Lucastes Mews, Paddockhall Road,
Haywards Heath,
West Sussex, RH16 1HE
(01444) 452604
hh@gouldbaxter.co.uk
www.gouldbaxter.co.uk

NOTES.
DO NOT SCALE OFF THIS DRAWING UNLESS FOR PLANNING PURPOSES.
CHECK ALL DIMENSIONS ON SITE BEFORE ANY WORK IS COMMENCED.
ALL GOODS MATERIALS AND WORKMANSHIP MUST CONFORM WITH
CURRENT BUILDING REGULATIONS, BRITISH STANDARDS AND CODES OF
PRACTICE.


COPYRIGHT OF THIS DRAWING IS RETAINED BY GOULD BAXTER AND IT MUST NOT BE REPRODUCED WITHOUT WRITTEN CONSENT.

CLIENT.
MR & MRS T CULLUM


PROJECT, EASTWOOD FARM
EQUESTRIAN CENTRE
SHAVES WOOD LANE
ALBOURNE
BN6 9DY

DRAWING,
EAST WOOD FARM EQUESTRIAN FACILITY - SITE
BLOCK PLAN AS PROPOSED (PART)

DATE.	SCALE AT A1.	DRAWN BY. MC
03.04.24	AS NOTED	CHECKED BY.
JOB NO.	DRAWING NO.	REV.
GH615	PL.002	

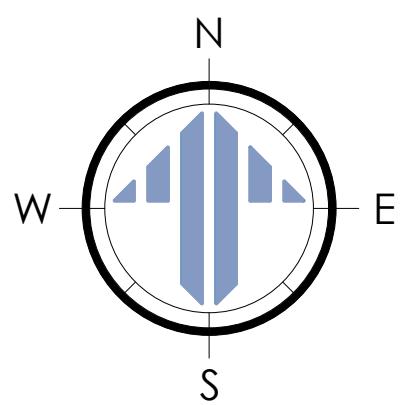

East Wood

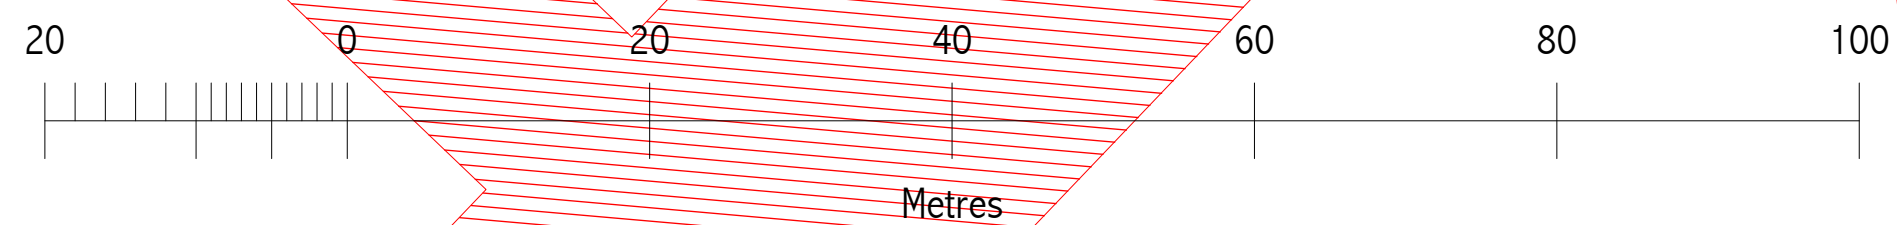

EAST WOOD FARM (EC) - SITE BLOCK PLAN AS EXISTING

SCALE 1:500 ON AN A1 SHEET