


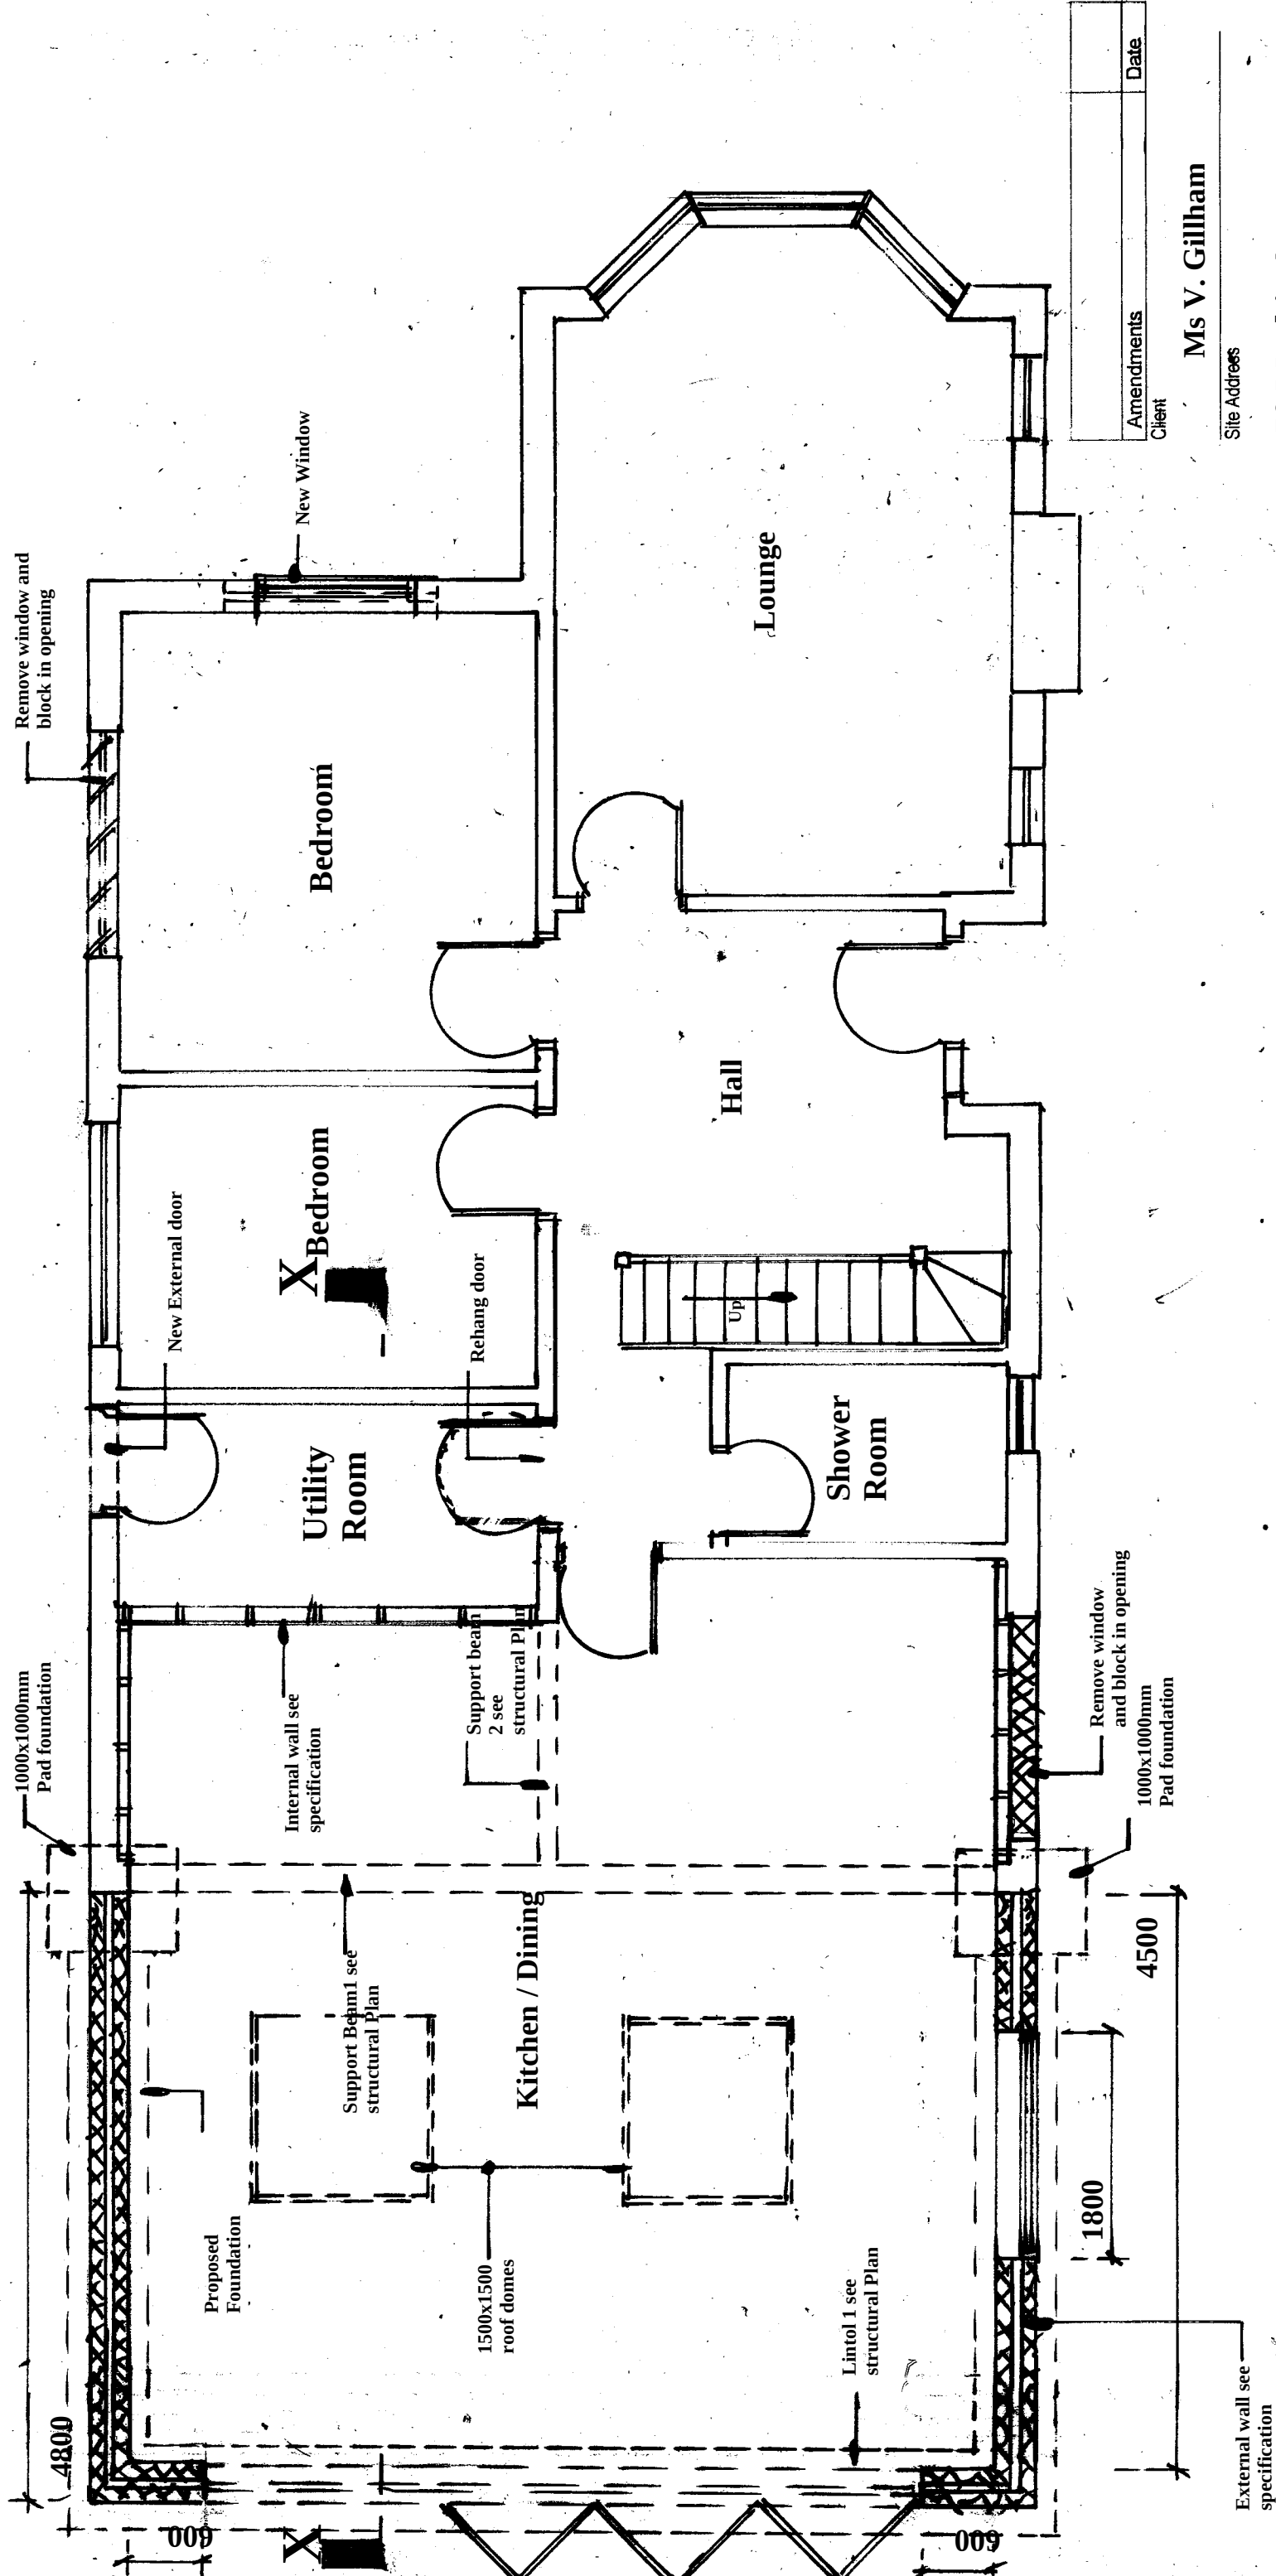

Amendments	Date
Client	

Ms V. Gillham

Site Address

50 Mackie Avenue
Hassocks
West Sussex
BN6 8NN

Proposed Ground Floor

Proposal

Rear Extension

Drawing Title

Proposed Grd Floor

Date

12/12/24

Drawn

S. Burrows

Scales

1:50



Scale Bar 1:50

DWG NO.	S13340/2	REV
---------	----------	-----