


○ Welded Connections

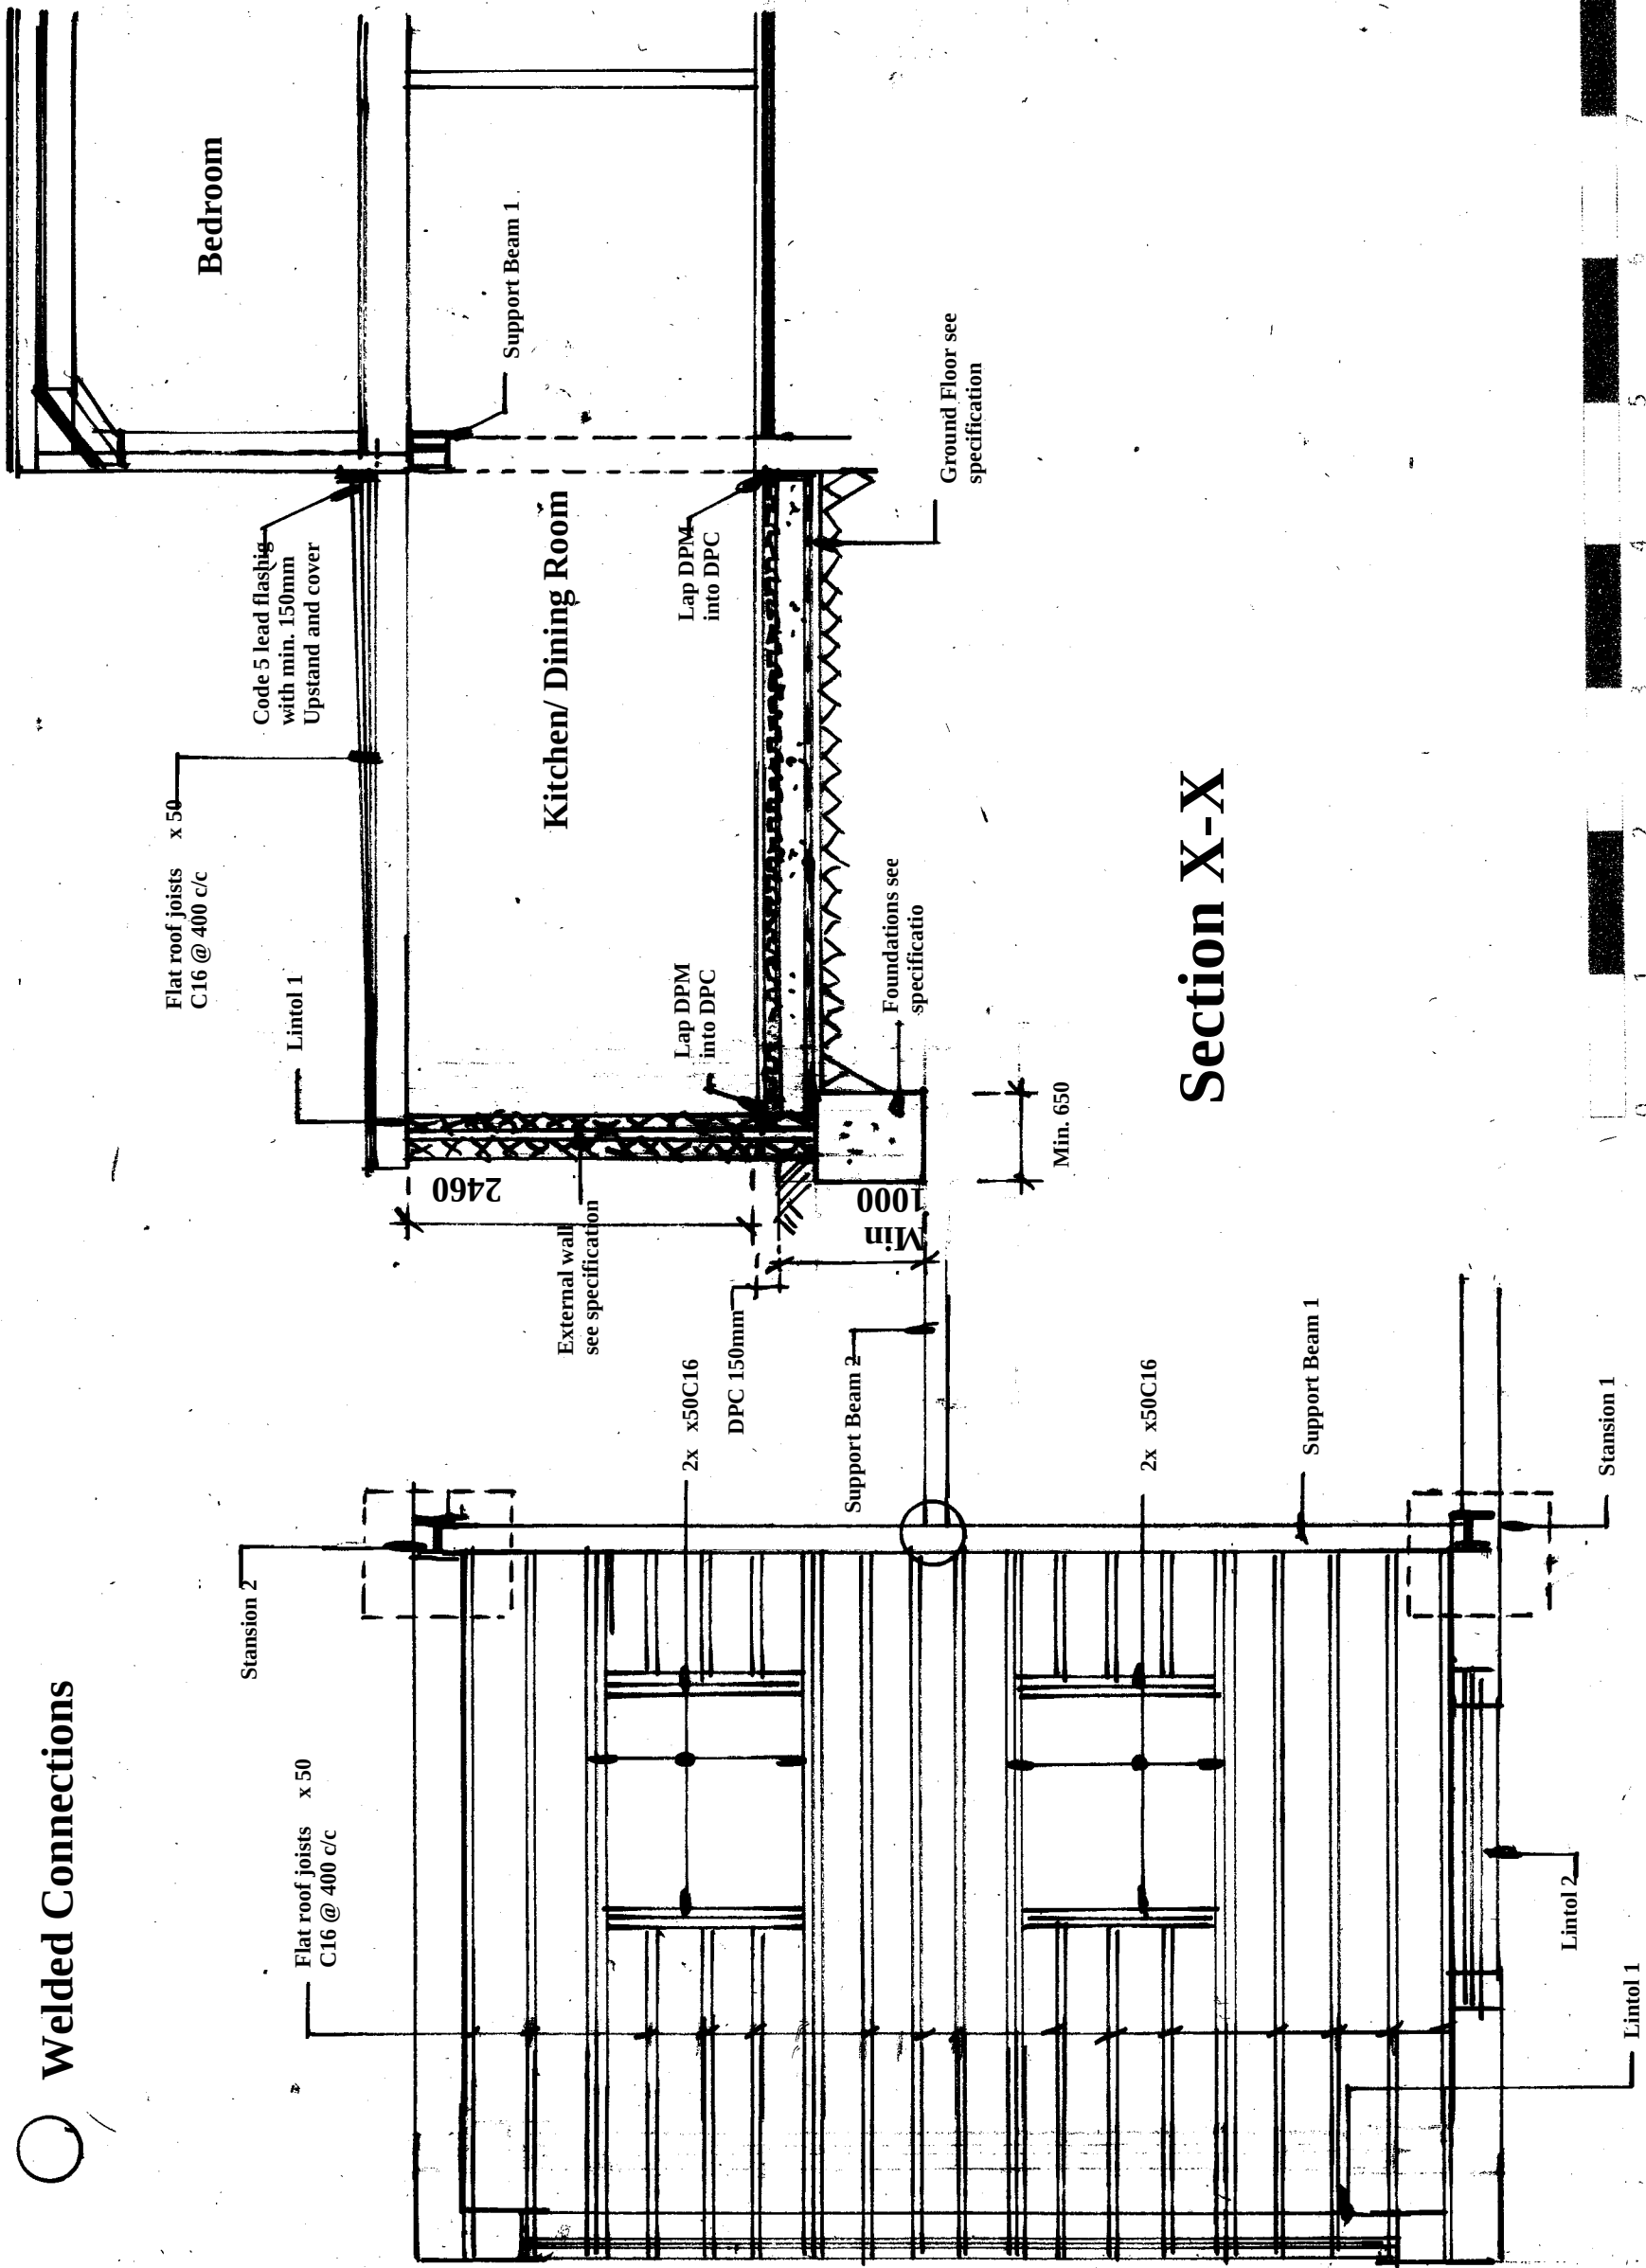

Amendments			Date
Client			

Ms V. Gillham

Site Address

50 Mackie Avenue
Hassocks
West Sussex
BN6 8NN

Proposal

Rear

Drawing Title

Section / Structure

Date

12/12/24

Drawn

S. Burrows

Scales

1:50

DWG NO.	S13340/3	REV
---------	----------	-----

Section X-X

Proposed Joist Layout



Scale Bar 1:50