





Scale Bar 1:100

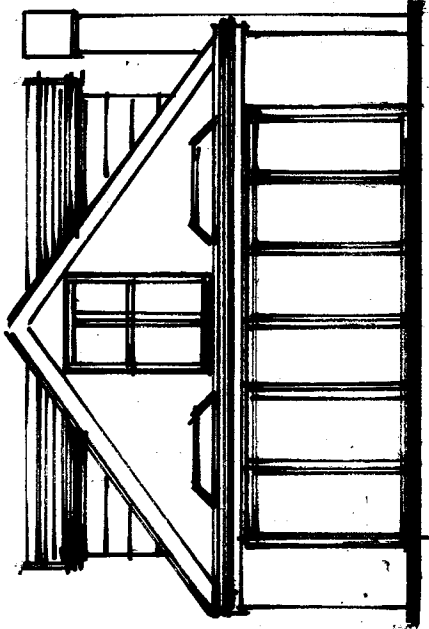


Rear

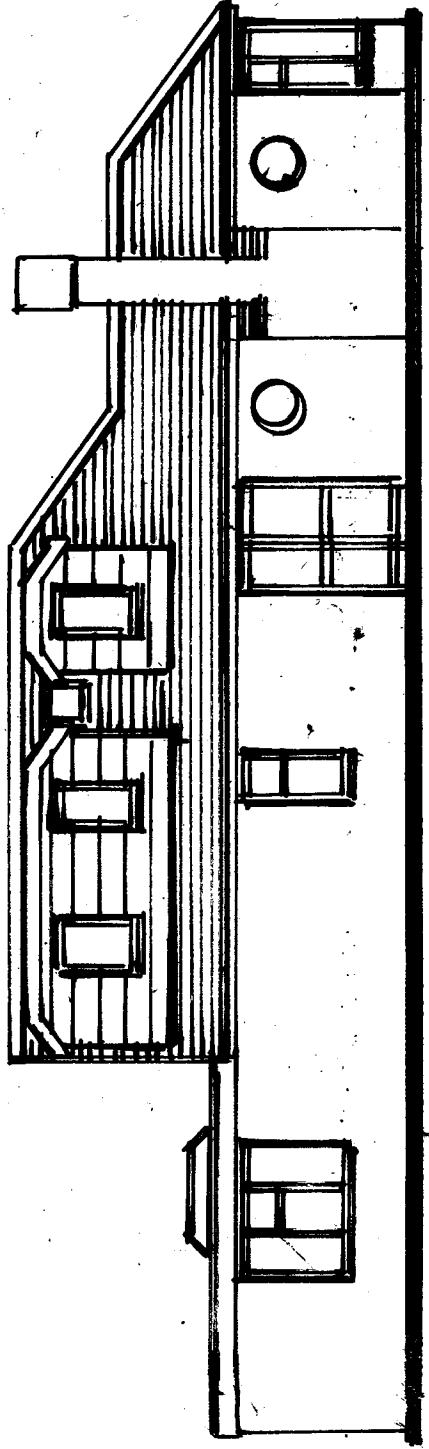


Left Side

All materials to match
the existing

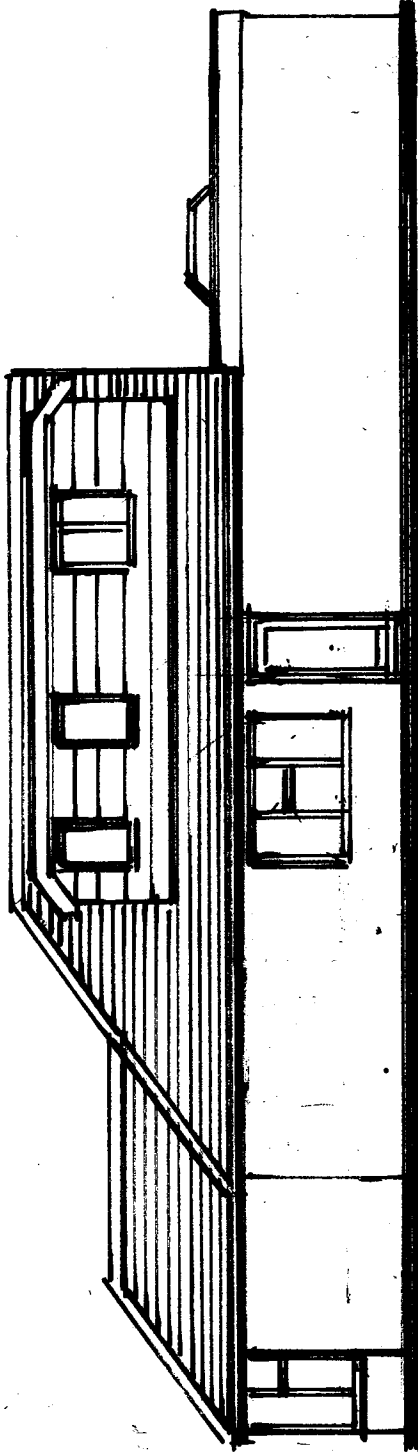

Front

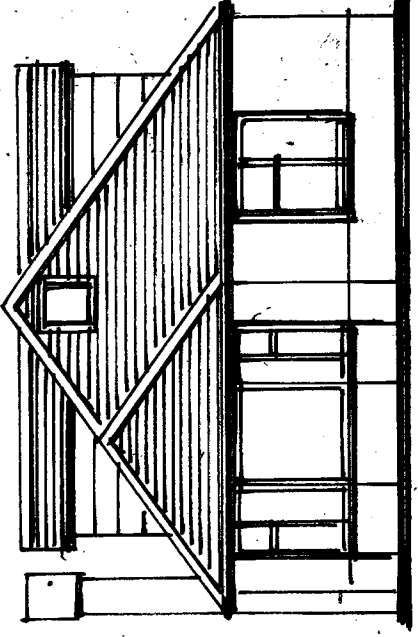

Right Side

Amendments		Date
Client		

Ms V. Gillham

Site Address

50 Mackie Avenue

Hassocks

West Sussex

BN6 8NN

Proposal

Rear Extension

Drawing Title

Proposed Elevations

Date

12/12/2

Drawn

S. Burrows

Scales

1:100

Proposed Elevations

DWG NO. S13340/5

REV