
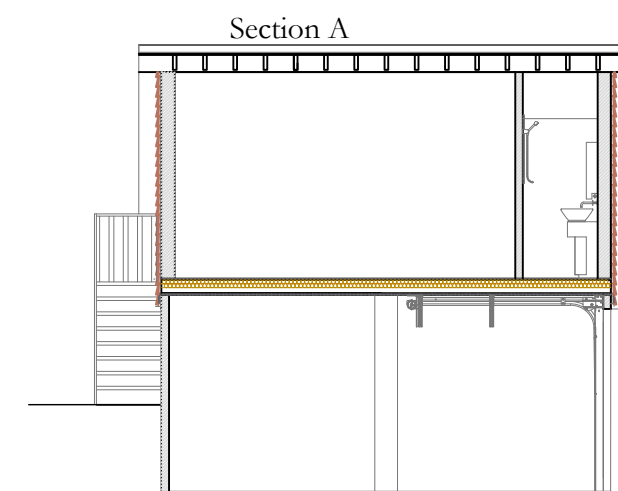
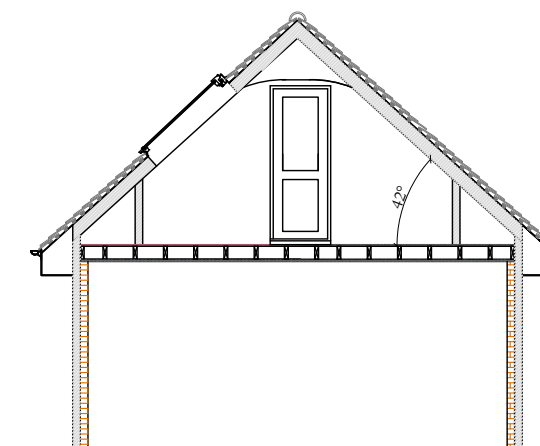
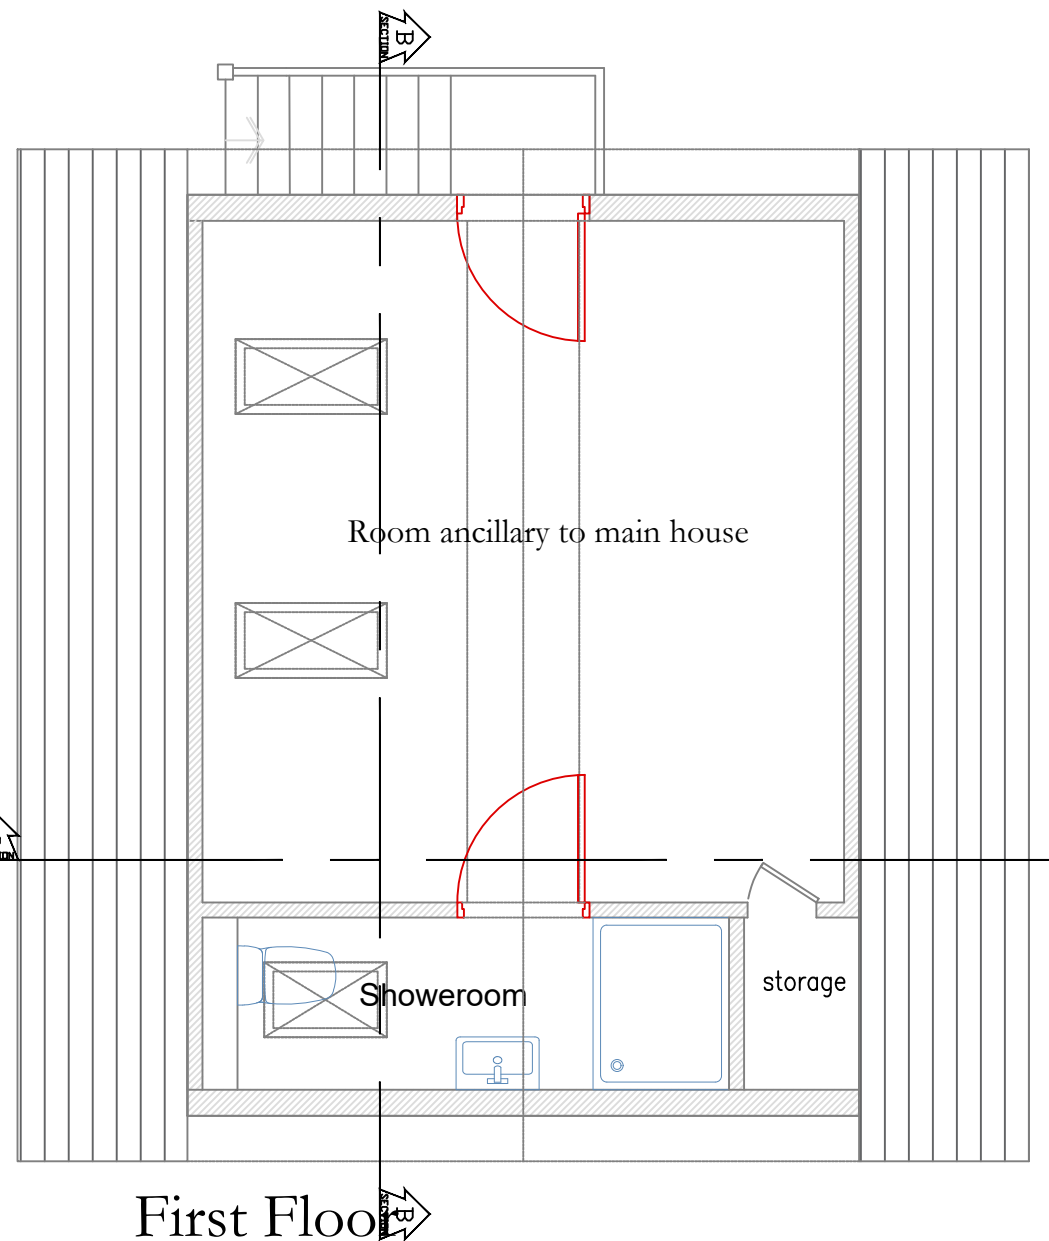


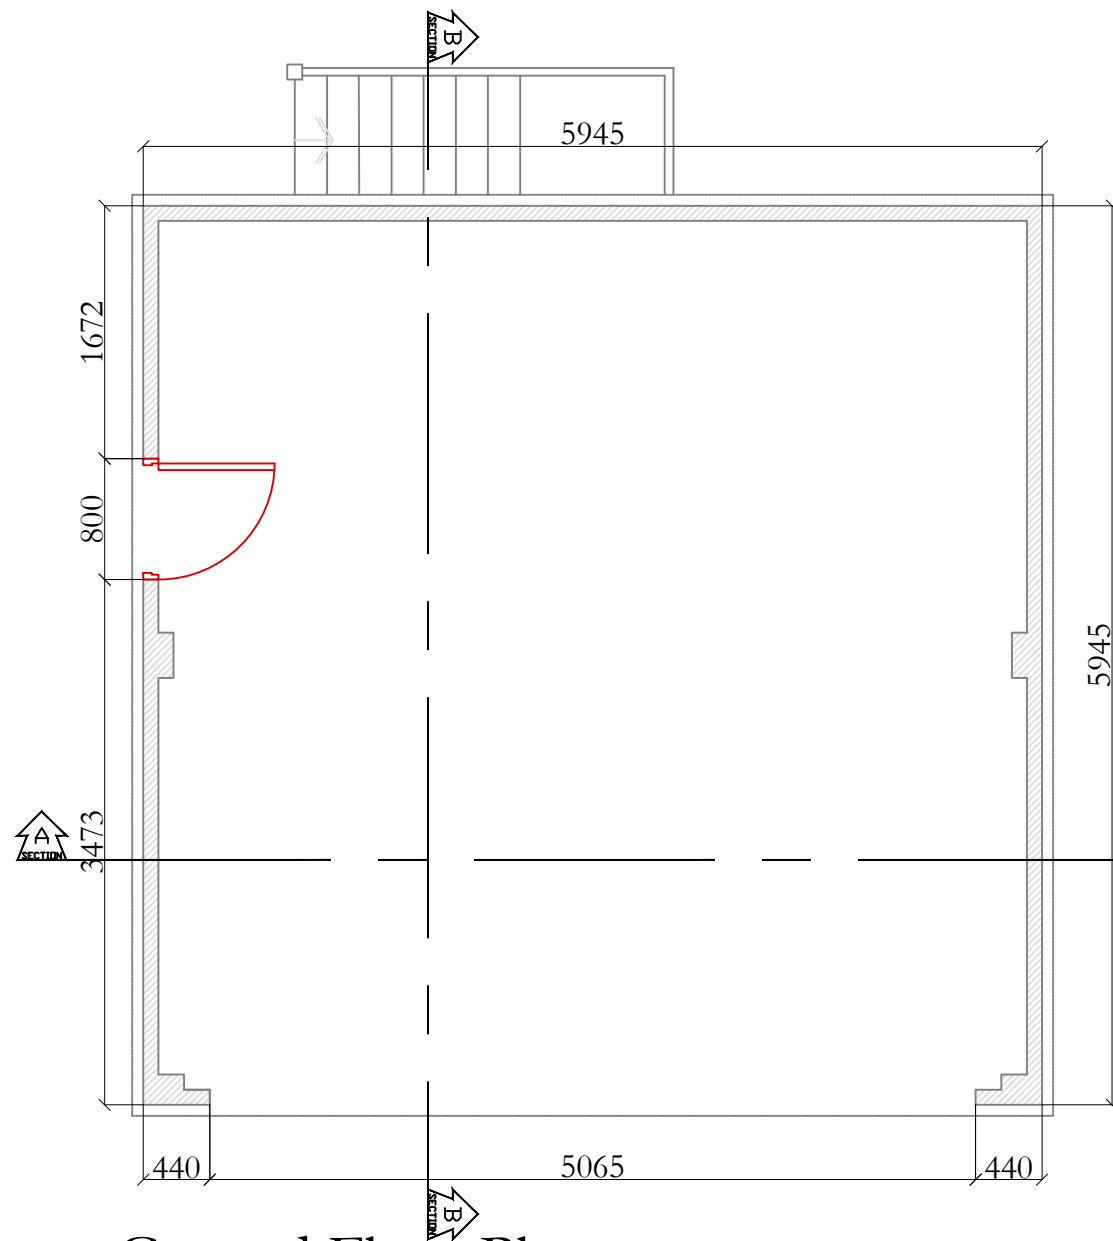

NOTES:

Do not scale off this drawing except for planning purposes.

This drawing is to be read in conjunction with any other relevant to the project, including, where necessary, the structural engineers report.

The builder must check all dimensions on site before any work commences and notify Ssoul LTD of any discrepancies.

It is the builders responsibility to liaise with the building control officer on site and notify the customer and Ssoul LTD of any changes/additional requirements

Any site survey undertaken is for the preparation of planning and building regulations only.

[illegible]

37 Turners Mill Road
Haywards Heath, West Sussex
RH16 1NW

Client Mr & Mrs Hodkinson

Existing Garage Plans

Site 27 Lucastes Road,
RH16 1JN
Haywards Heath

Drawn by SABRINE	Date 02/10/2025	Project No	Scale 1:50/1:100@A:
---------------------	--------------------	------------	------------------------

Drawing number : 02

