



**MID SUSSEX DC
ENVIRONMENT DIVISION**

02 MAY 2012

27 LUCASTES ROAD


Produced 08 02 2011 from the Ordnance Survey National Geographic Database and incorporating surveyed revision available at this date. © Crown Copyright 2011.

Reproduction in whole or part is prohibited without the prior permission of Ordnance Survey.

Ordnance Survey, the OS Symbol and OS Sitemap are registered trademarks of Ordnance Survey, the national mapping agency of Great Britain.

The representation of a road, track or path is no evidence of a right of way.

The representation of features as lines is no evidence of a property boundary.

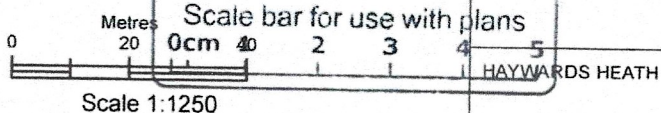


Supplied by **Blackwell M and D C**
Serial number: 02773000
Centre coordinates: 532340 13 124196 75

Further information can be found on the OS Sitemap Information leaflet or the Ordnance Survey web site:
www.ordnancesurvey.co.uk

RH16 1JN


678/5

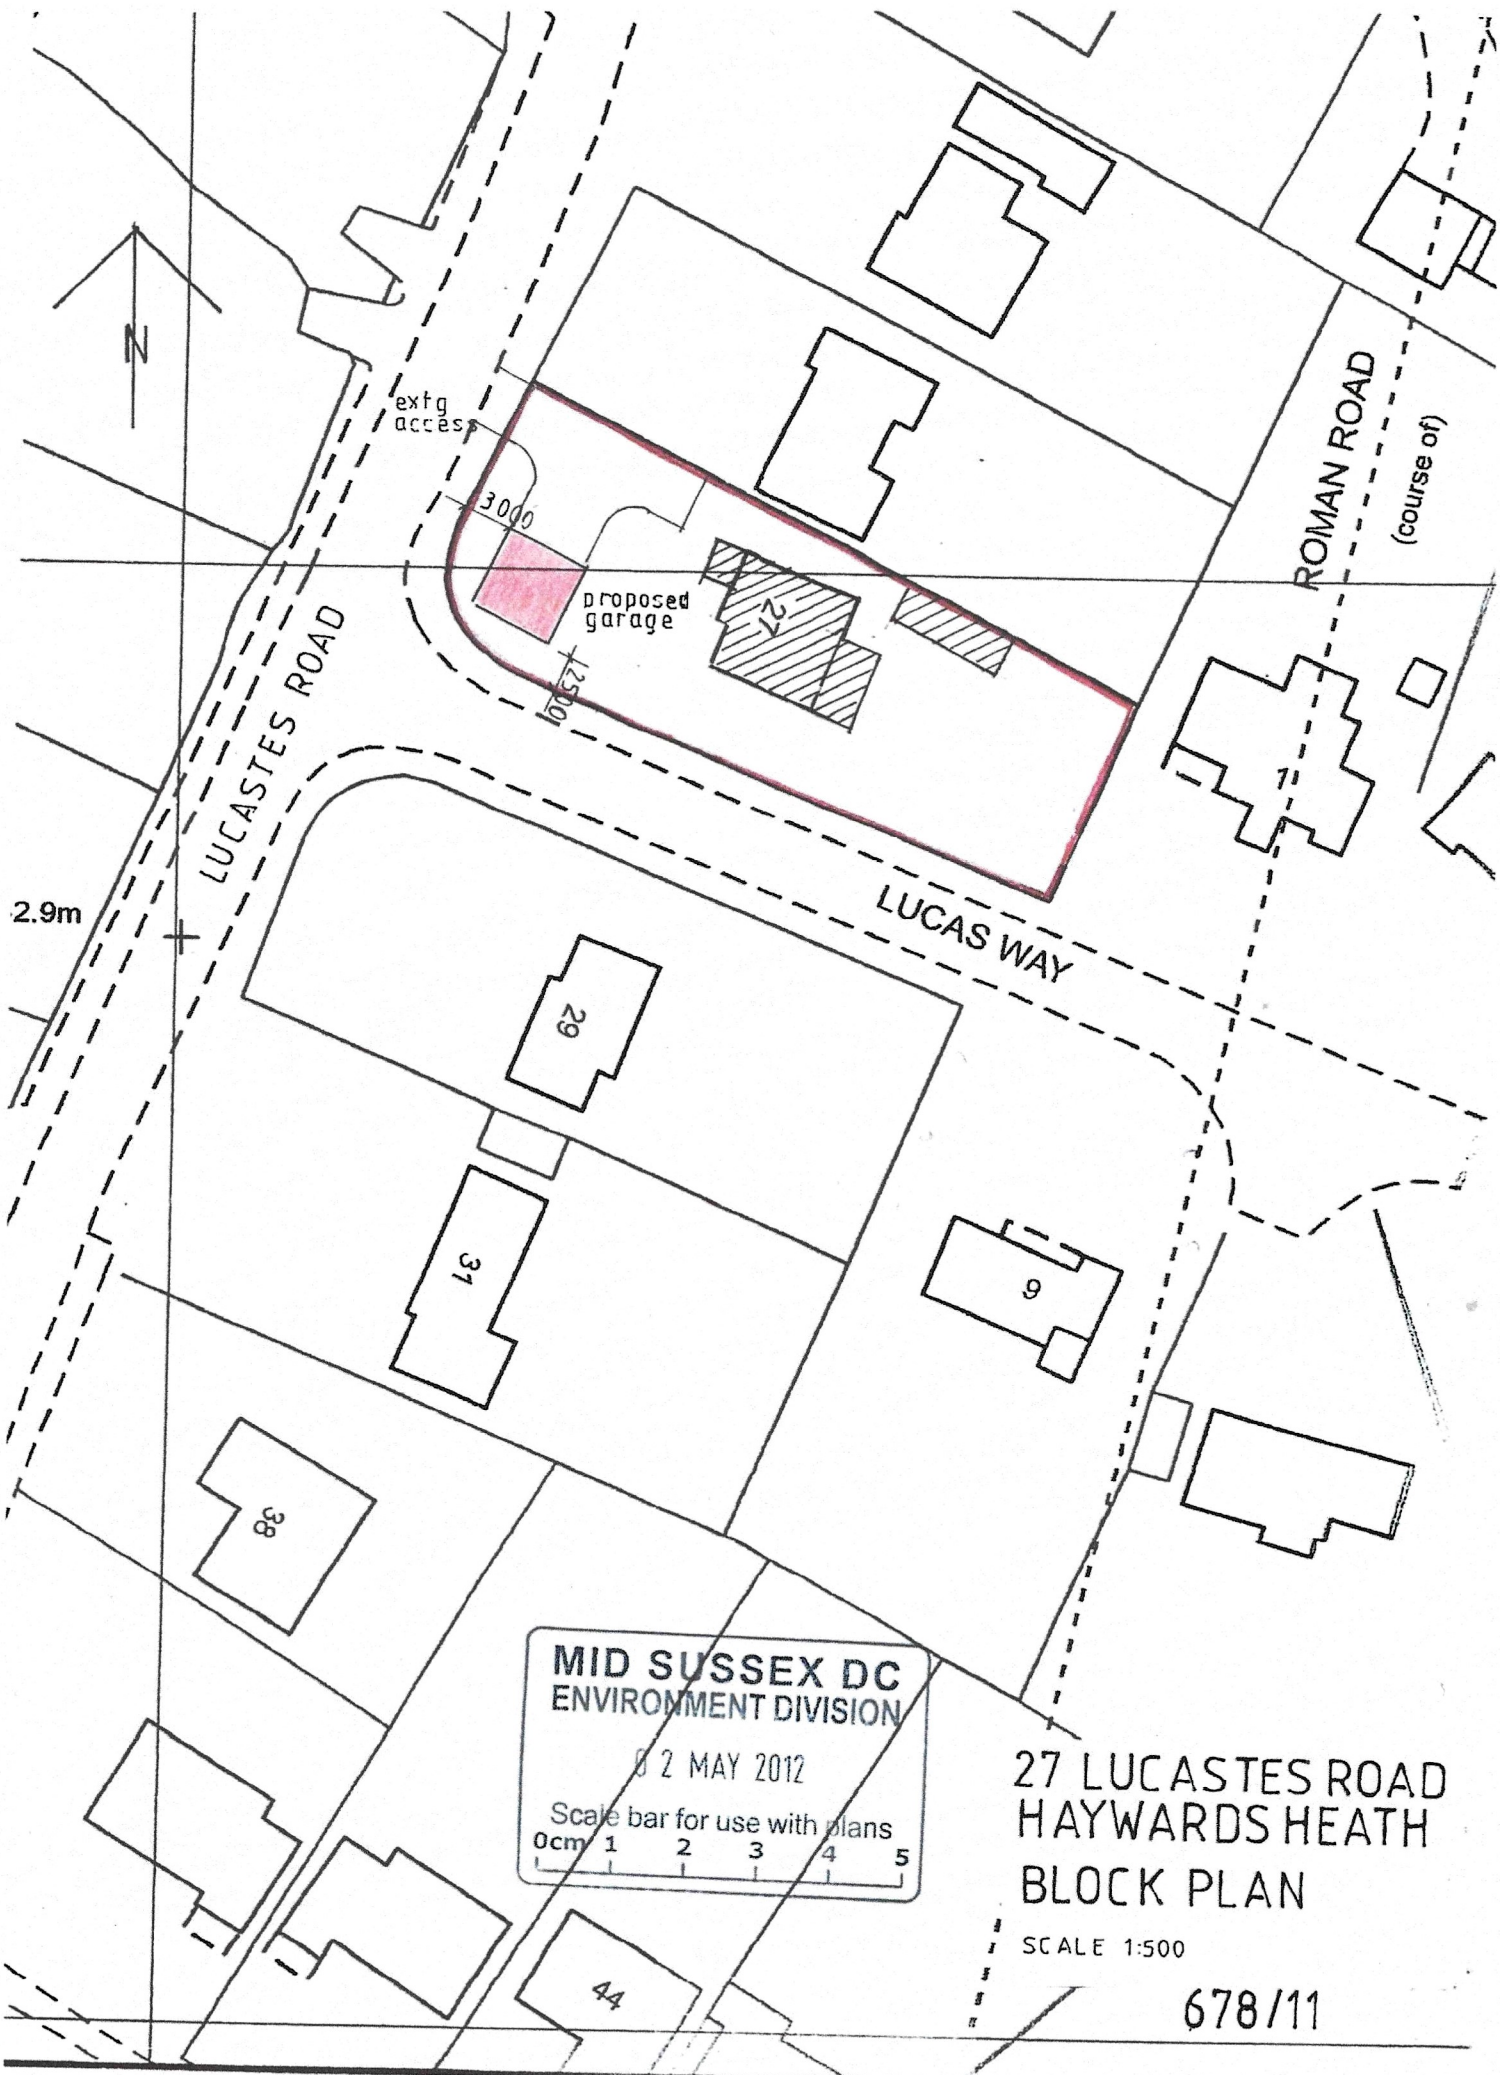

MID SUSSEX DC
ENVIRONMENT DIVISION

02 MAY 2012

Scale bar for use with plans


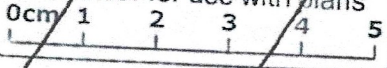


27 LUCASTES ROAD
HAYWARDS HEATH
BLOCK PLAN

SCALE 1:500


678/11

MID SUSSEX DC
ENVIRONMENT DIVISION
 02 MAY 2012
 Scale bar for use with plans
 0cm 1 2 3 4 5

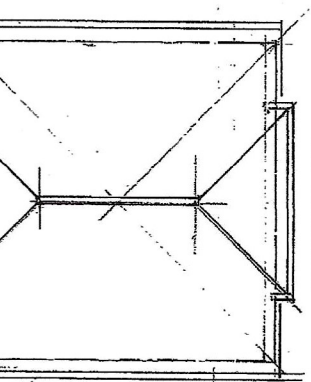
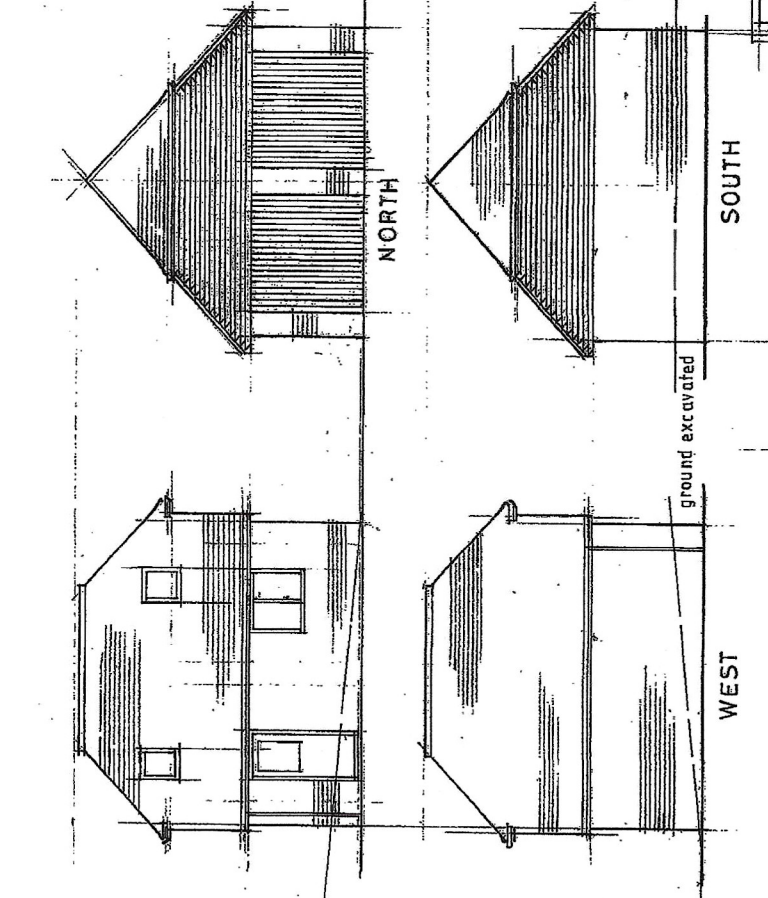


ROOF PLAN

27 LUCASTES ROAD
HAYWARDS HEATH
PROPOSED GARAGE
 SCALE 1:50 1100
 DATE APRIL'12
678/16

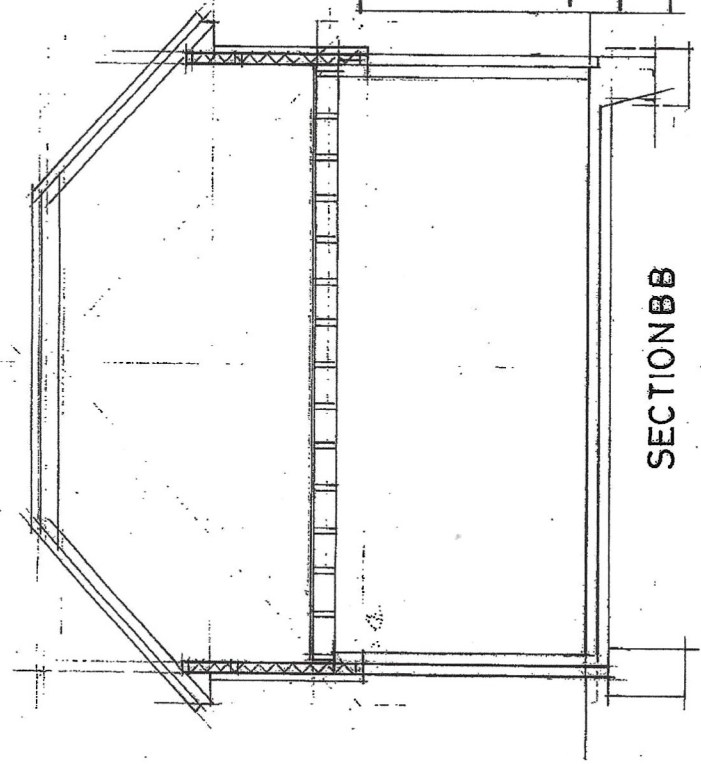

SECTION BB

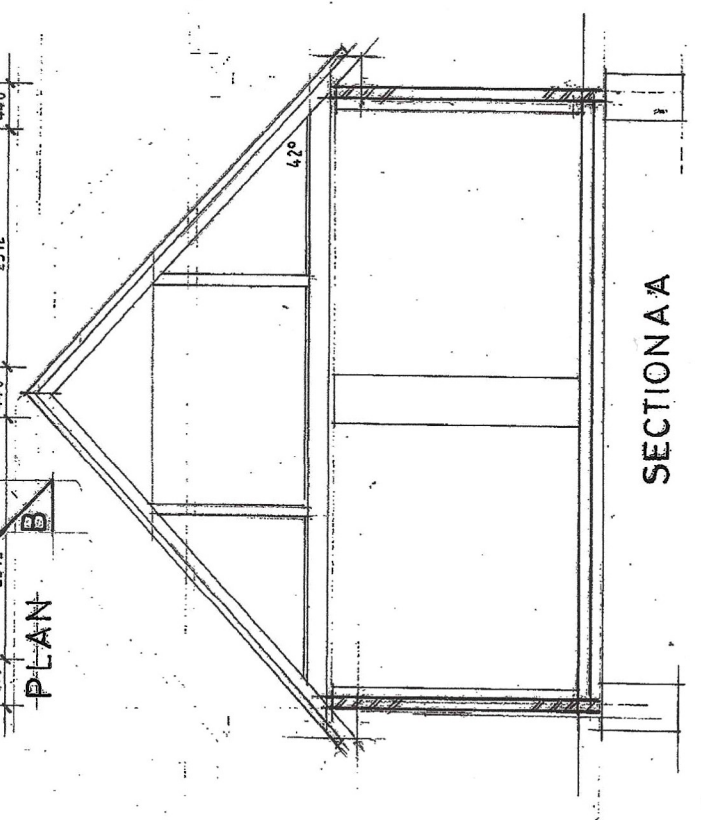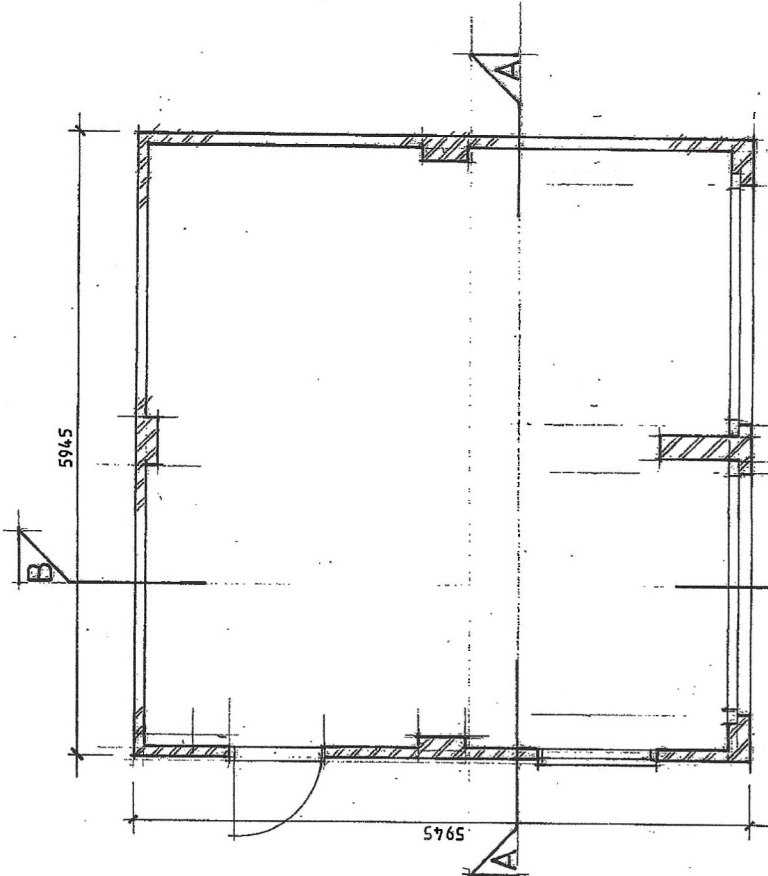

SECTION AA