

- ☐ SURVEY
- ☐ FEASIBILITY
- ☒ PLANNING
- ☐ BUILDING REGULATIONS
- ☐ CONSTRUCTION

Notes

Do not scale, use figured dimensions only.

All dimensions to be verified on site prior to the commencement of any work or the production of any shop drawing. All discrepancies to be reported to the Architect.

This drawing is to be read in conjunction with all related Architect's and Engineer's drawings and any other relevant information. It is the contractors responsibility to ensure that all works are in compliance with Building Regulations.

This drawing is copyright of David Jenkins Design.


Date	Revision
L	
K	
J	
I	
H	
G	
F	
E	
D	
C	09/12/2025 Coordinated with tree survey. Rooflight added
B	26/11/2025 Tree locations updated
A	14/11/2025 proposal shown

Client	MR & MRS GOWER		
Project	73 BLUNTS WOOD ROAD HAYWARDS HEATH RH16 1ND		
Title	LOCATION AND BLOCK PLAN PROPOSED		


Date	Scales	Dwg. No.	Rev.
10/25	1:1250 @ A3 1:500 @ A3	808/01	C



Location Plan

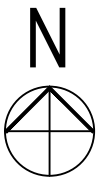

0 10m 20m 30m 40m 50m 60m 70m 80m 90m
1:1250

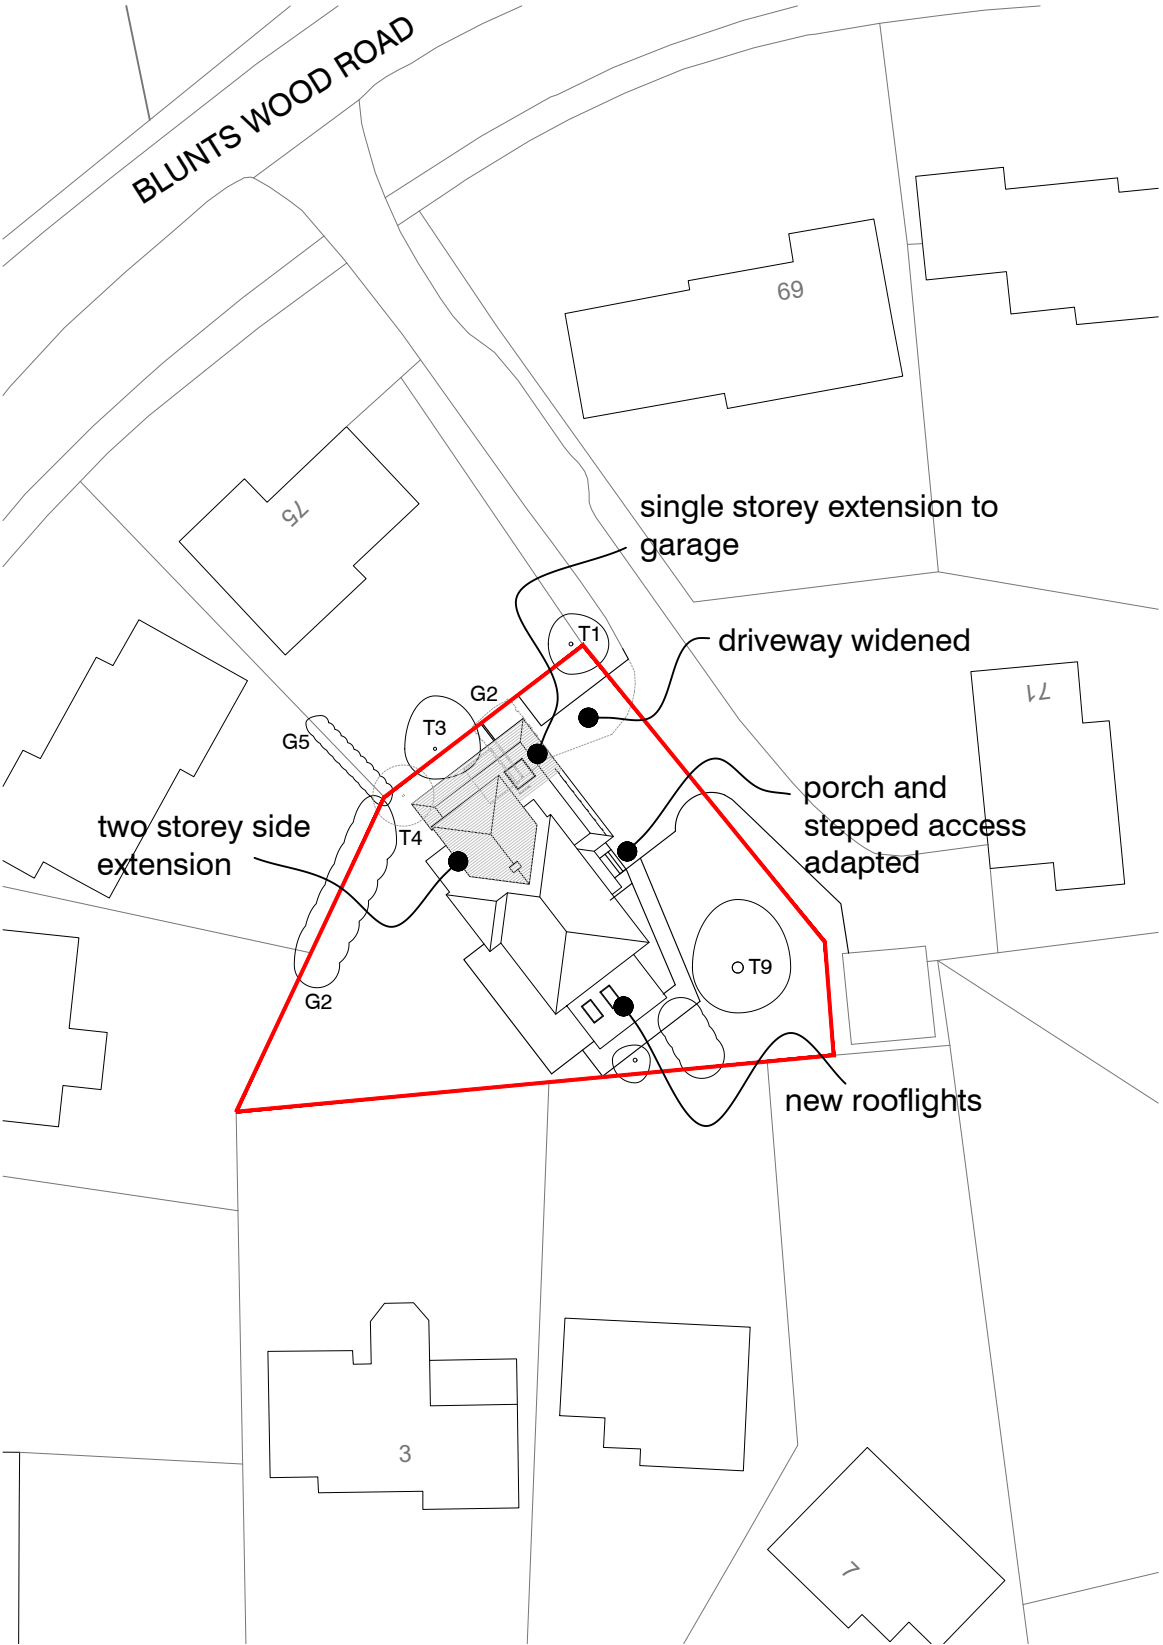

Block Plan

0 5m 10m 15m 20m 25m 30m 35m 40m 45m
1:500