


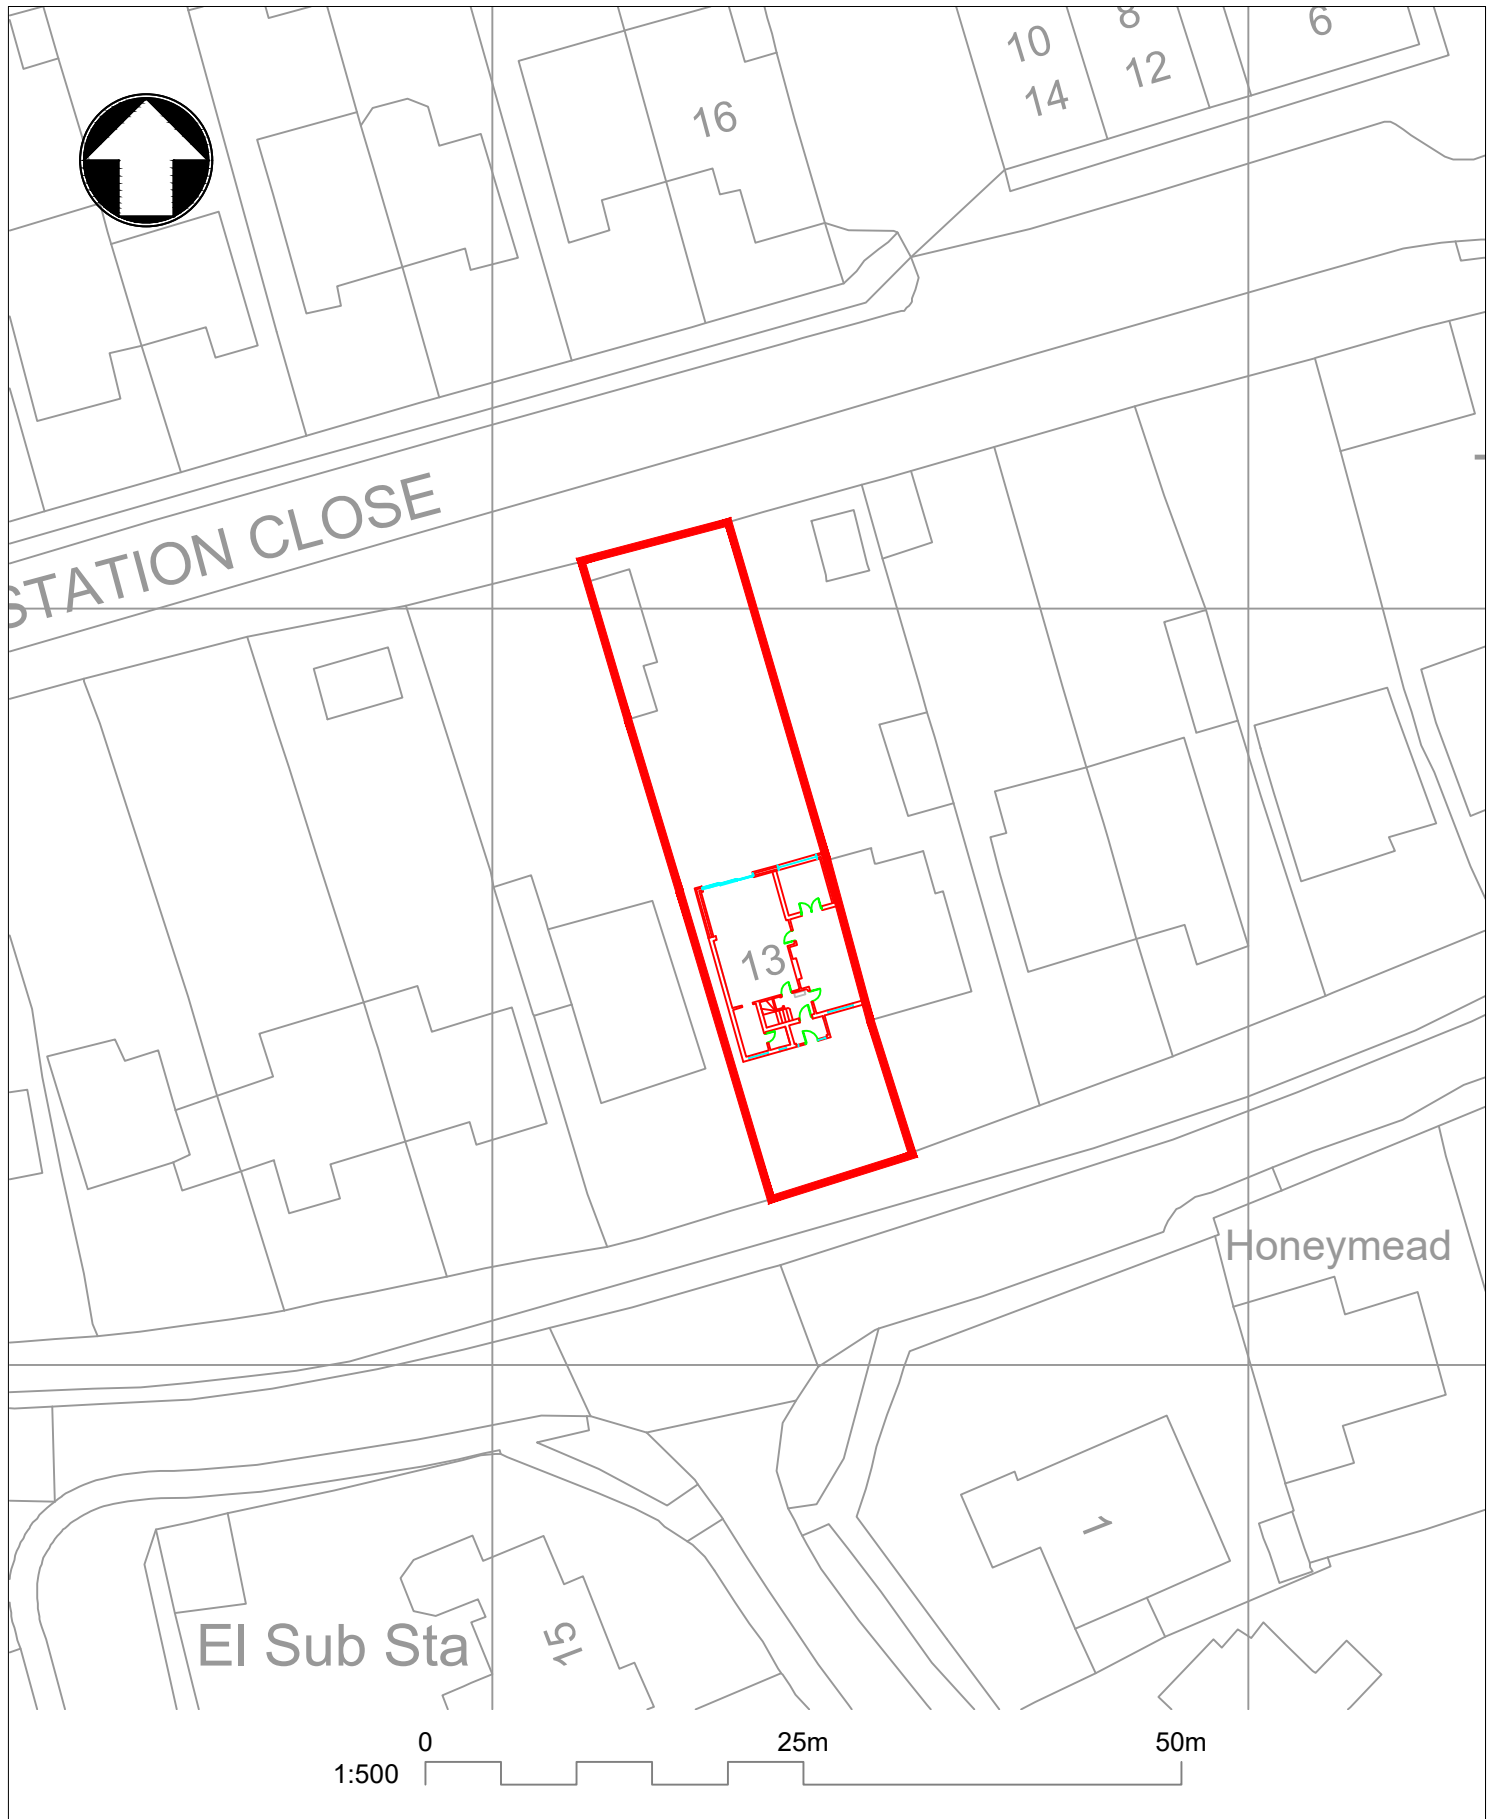

Title

Mrs S Mitchell
13 Grange Road
Crawley Down
RH10 4JT

Planning Permission
Consolidation of Side & Rear Extension
Block Plan

Designed	R.Smith		Eng check	-	
Drawn	R.Smith			-	
Dwg check	R.Smith		Approved	-	
Scale at A1	Status	Rev	Security		
As Shown	PRE	A	STD		

Drawing Number

Block Plan

A	24/01/2025	RS	Preliminary Issue	RS	-
Rev	Date	Drawn	Description		