

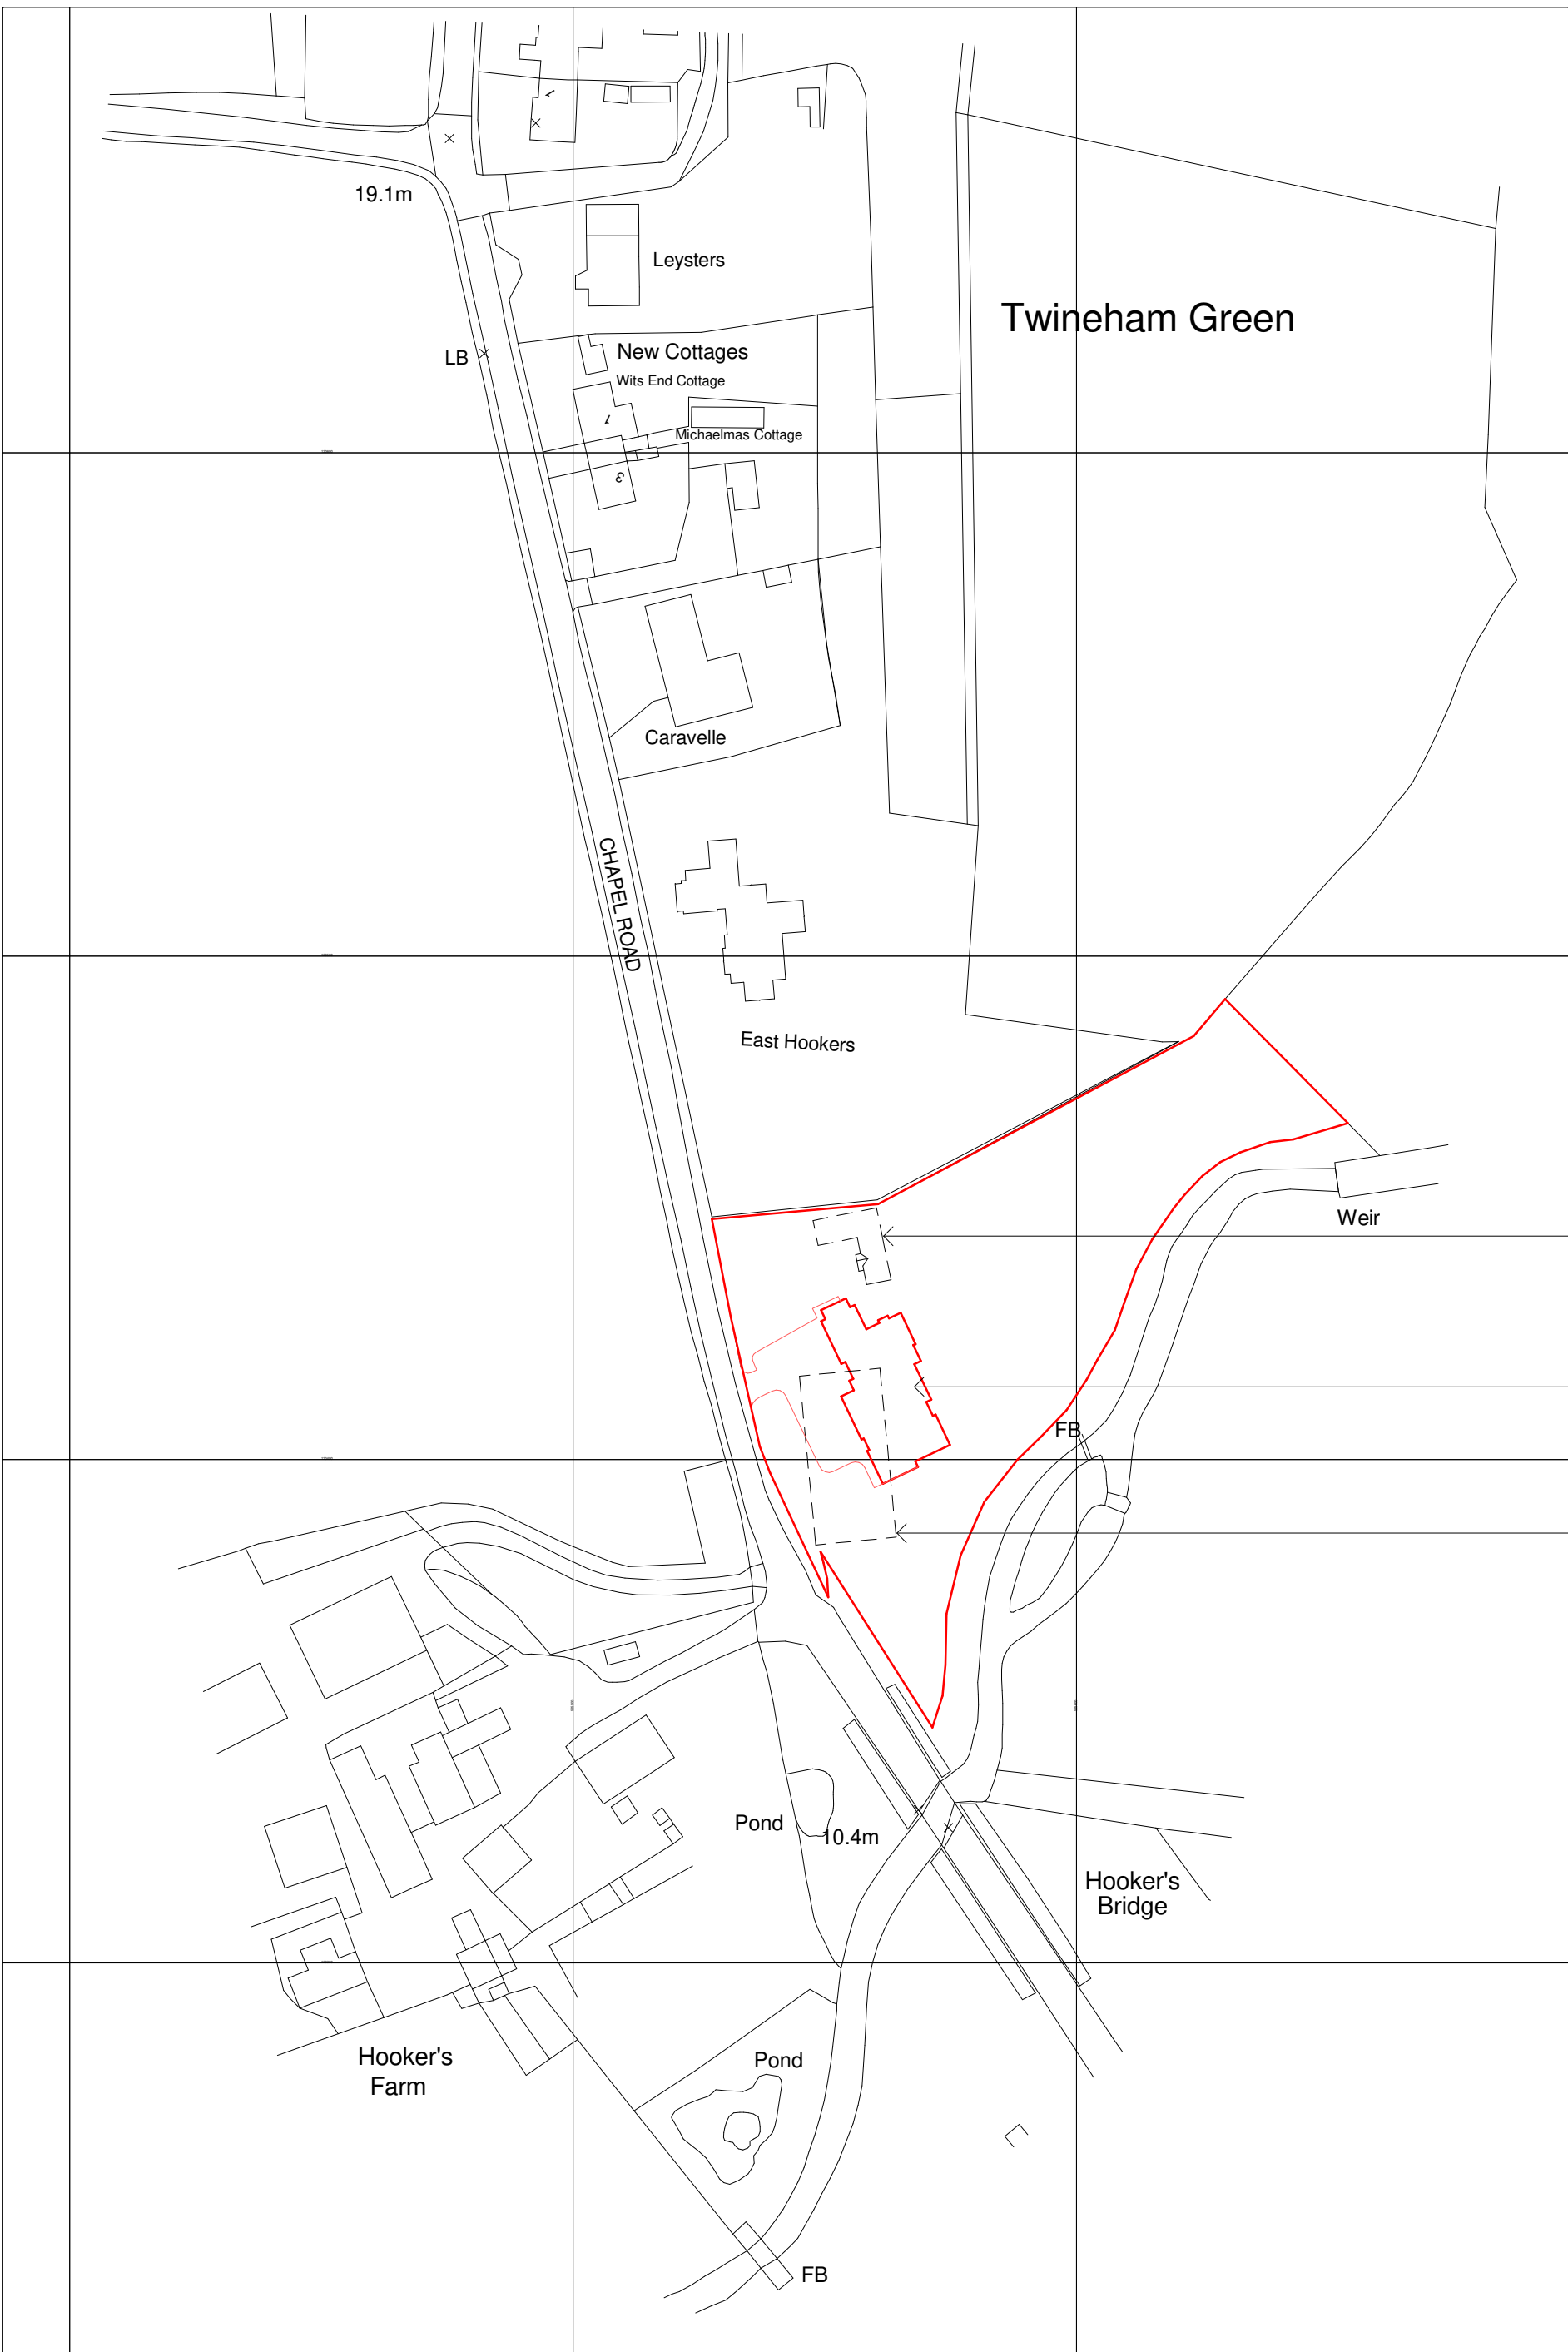


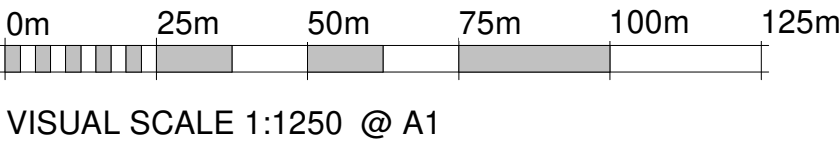

Site Location Plan - As Proposed
1 : 1250

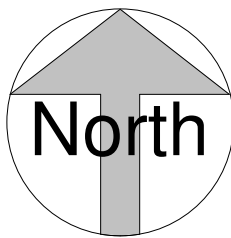

Dashed Line Denotes Existing Building to Be Demolished

Red Hatch Denotes Replacement Dwelling

Dashed Line Denotes Line of Tennis Court to be Demolished

A	04.02.25	SM	Correction of Levels
---	----------	----	----------------------

REV.	DATE.	BY.	AMENDMENT.
------	-------	-----	------------

PLANNING

NOTES.
DO NOT SCALE OFF THIS DRAWING UNLESS FOR PLANNING PURPOSES.
CHECK ALL DIMENSIONS ON SITE BEFORE ANY WORK IS COMMENCED.
ALL GOODS MATERIALS AND WORKMANSHIP MUST CONFORM WITH CURRENT BUILDING REGULATIONS, BRITISH STANDARDS AND CODES OF PRACTICE.
COPYRIGHT OF THIS DRAWING IS RETAINED BY GOULD BAXTER AND IT MUST NOT BE REPRODUCED WITHOUT WRITTEN CONSENT.



2 Lucastes Mews, Paddockhall Road,
Haywards Heath,
West Sussex, RH16 1HE

(01444) 452604
hnb@gouldbaxter.co.uk
www.gouldbaxter.co.uk

CLIENT.
Mr R. Carr - Southern Rock Property Ltd
PROJECT.
Riverside, Bolney Chapel Road, Twineham, RH17 5NN

DRAWING.
Site Location Plan - As Proposed

DATE.	SCALE AT A1.	DRAWN BY.	SM
09.07.24	1 : 1250	CHECKED BY.	MC

JOB NO.	DRAWING NO.	REV.
GH652	PL.101	A