



Existing Section C-C
Scale bar

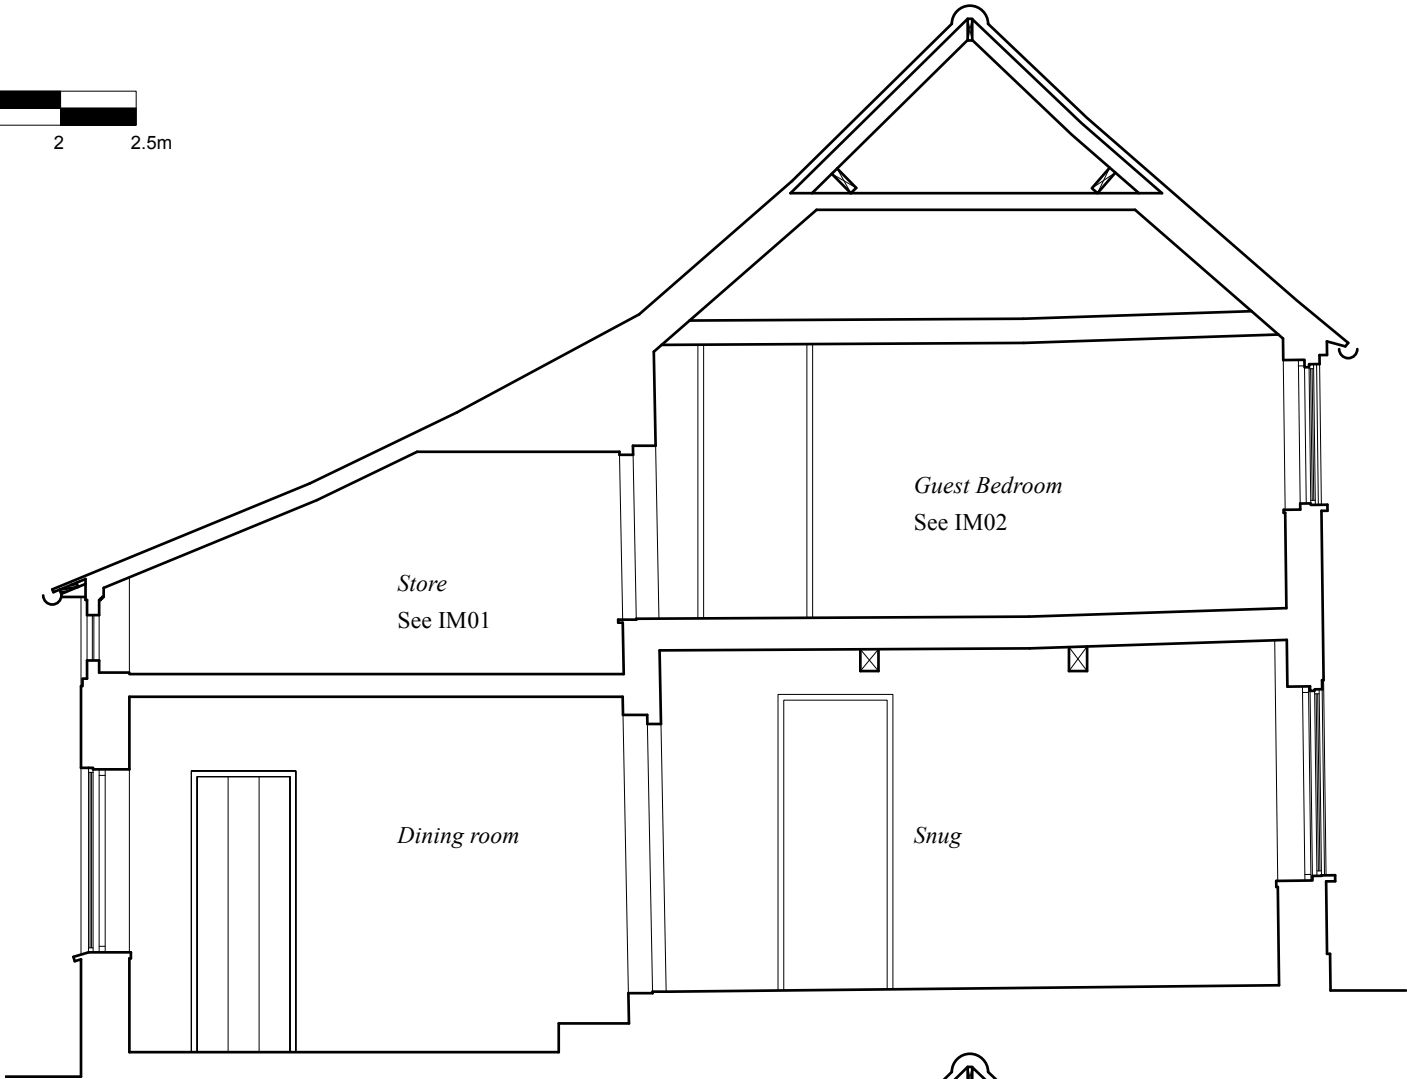

Proposed Section C-C
Scale bar

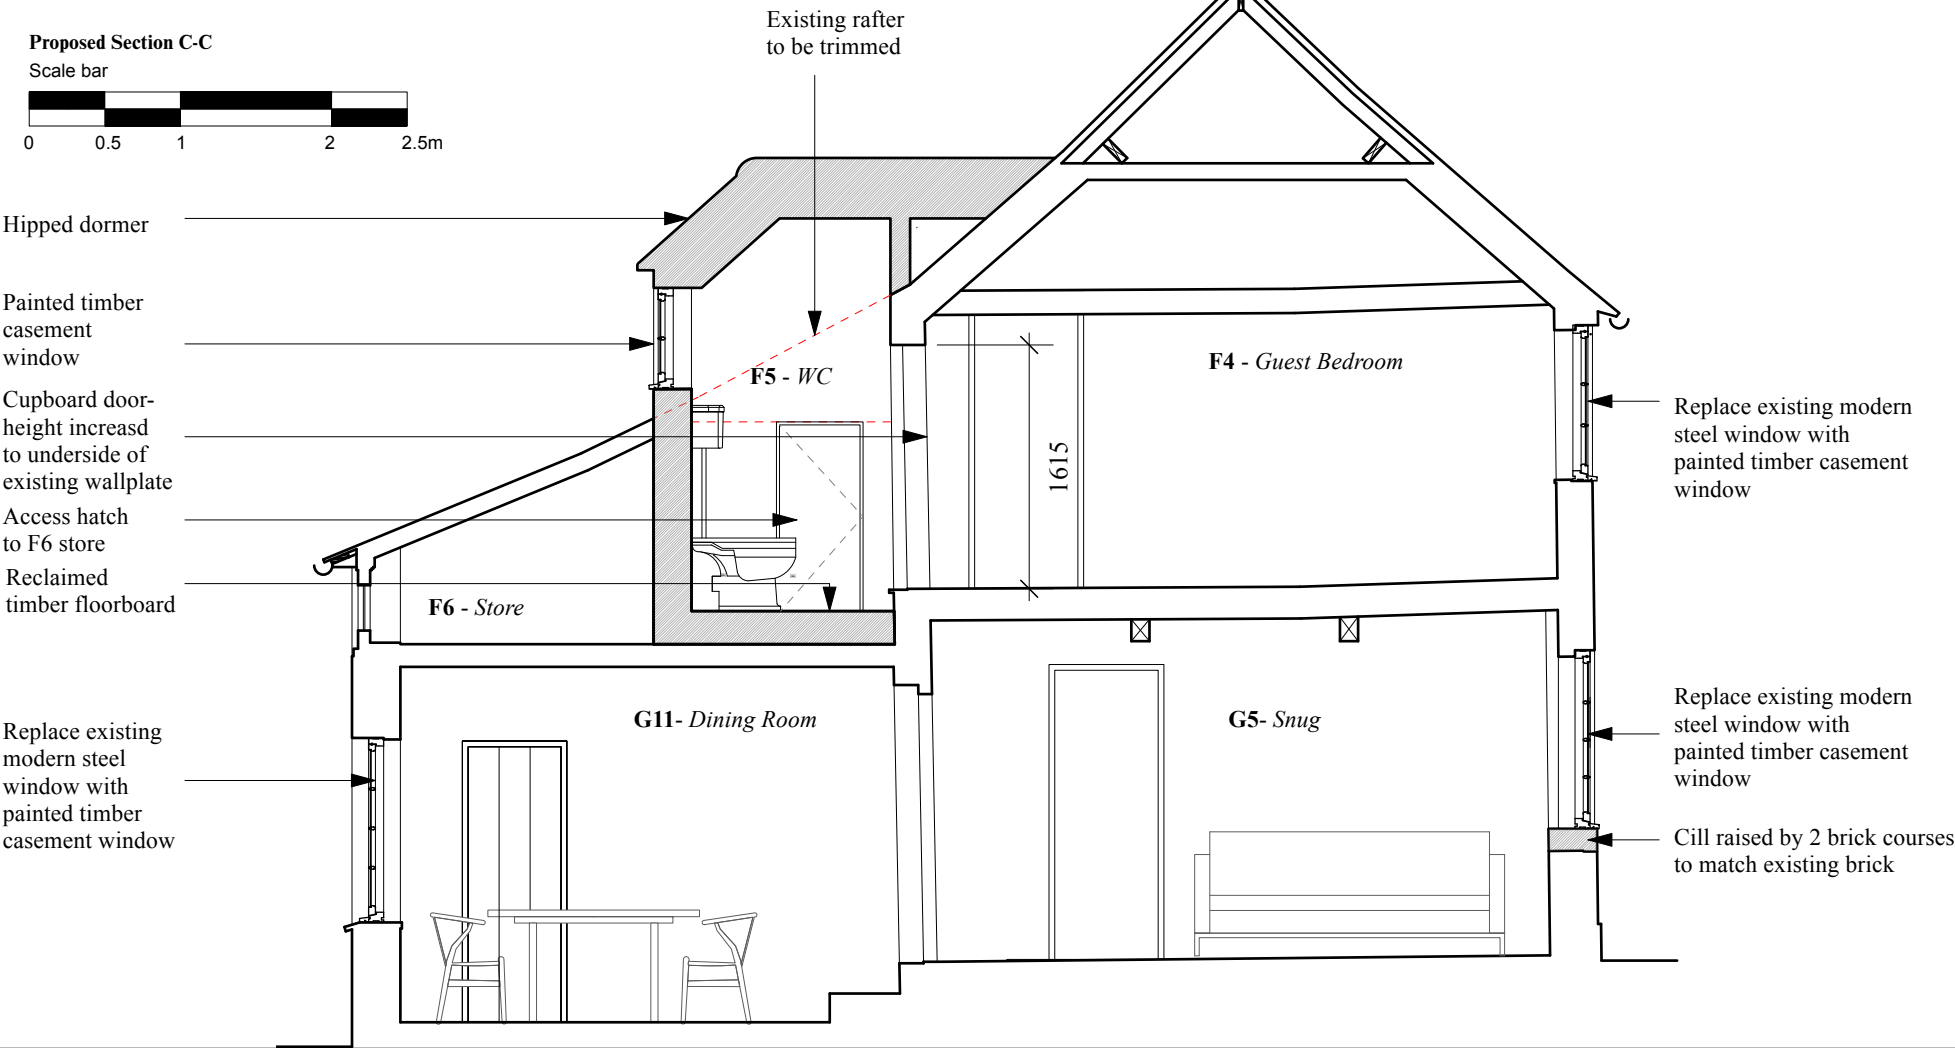

SOMMERER
Architecture & Living

55 Renfields, Haywards Heath, RH16 4UG, West Sussex

These drawings have been prepared for planning purposes and are **not** to be used as production or construction drawings. Do not scale from this drawing unless for planning application purposes.

© Sommerer Architecture & Living Limited 2025

General Notes

- Existing wall
- Proposed wall
- To be demolished



IM01 - F6 Store



IM02 - F4 Guest bedroom

Rev	Date	Description
-	24.03.25	First Issue

Planning

White House Farm Cottage
Staplefield Lane
RH17 6AU

Existing and proposed section CC

Scale: 1:50@A3
Revision: -

Drawing 2403-01-32