
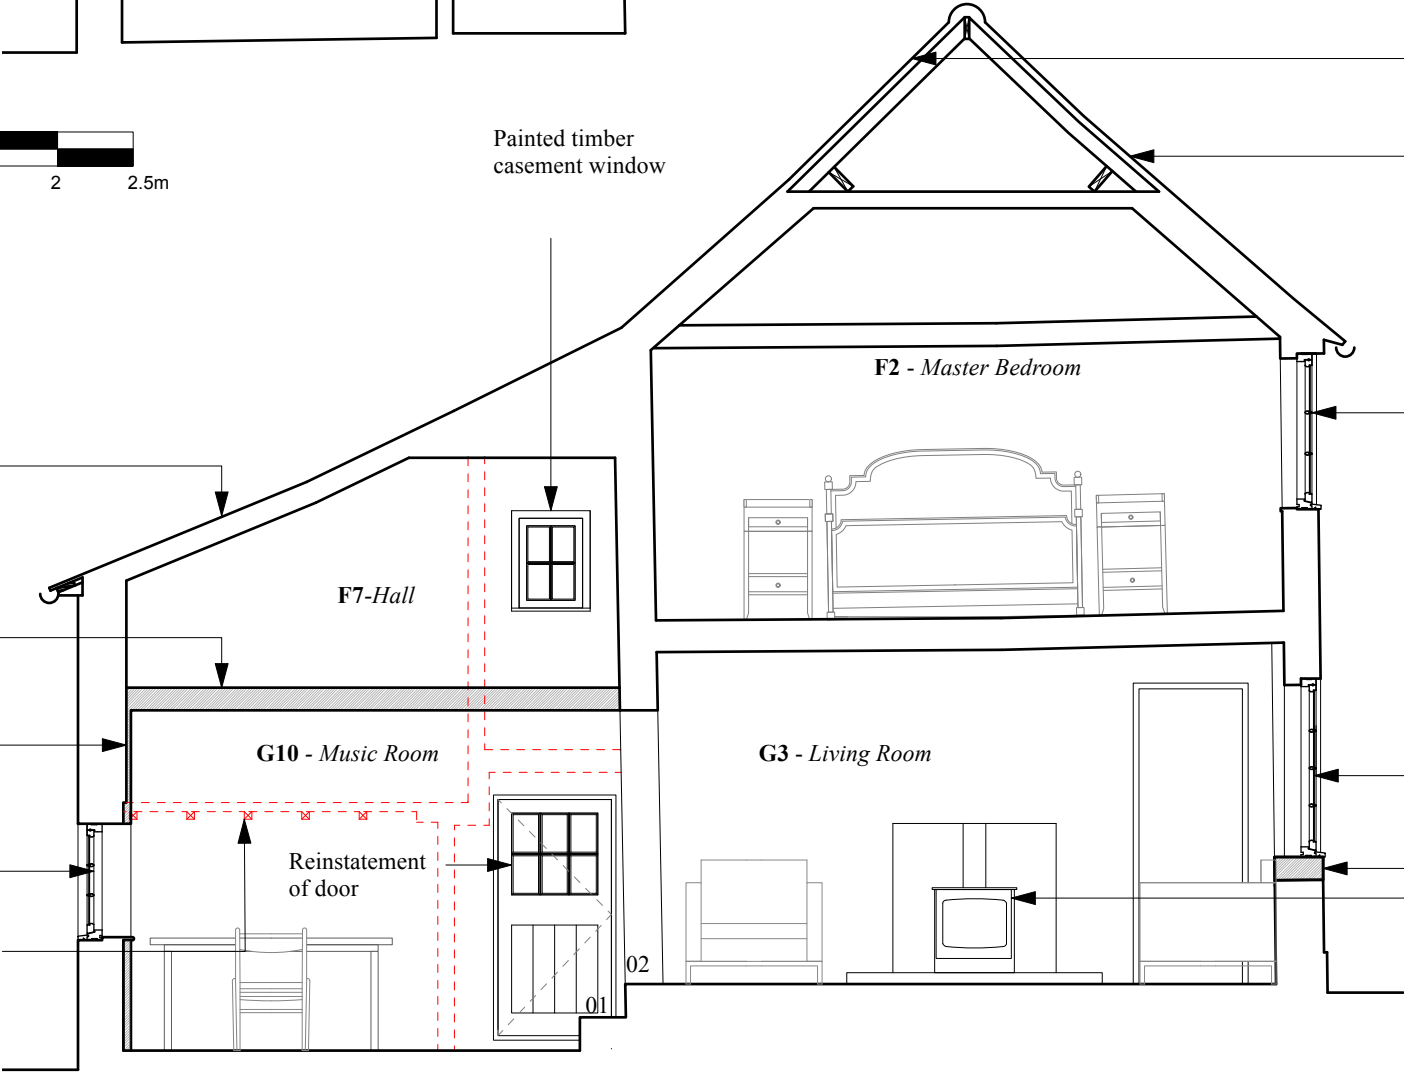
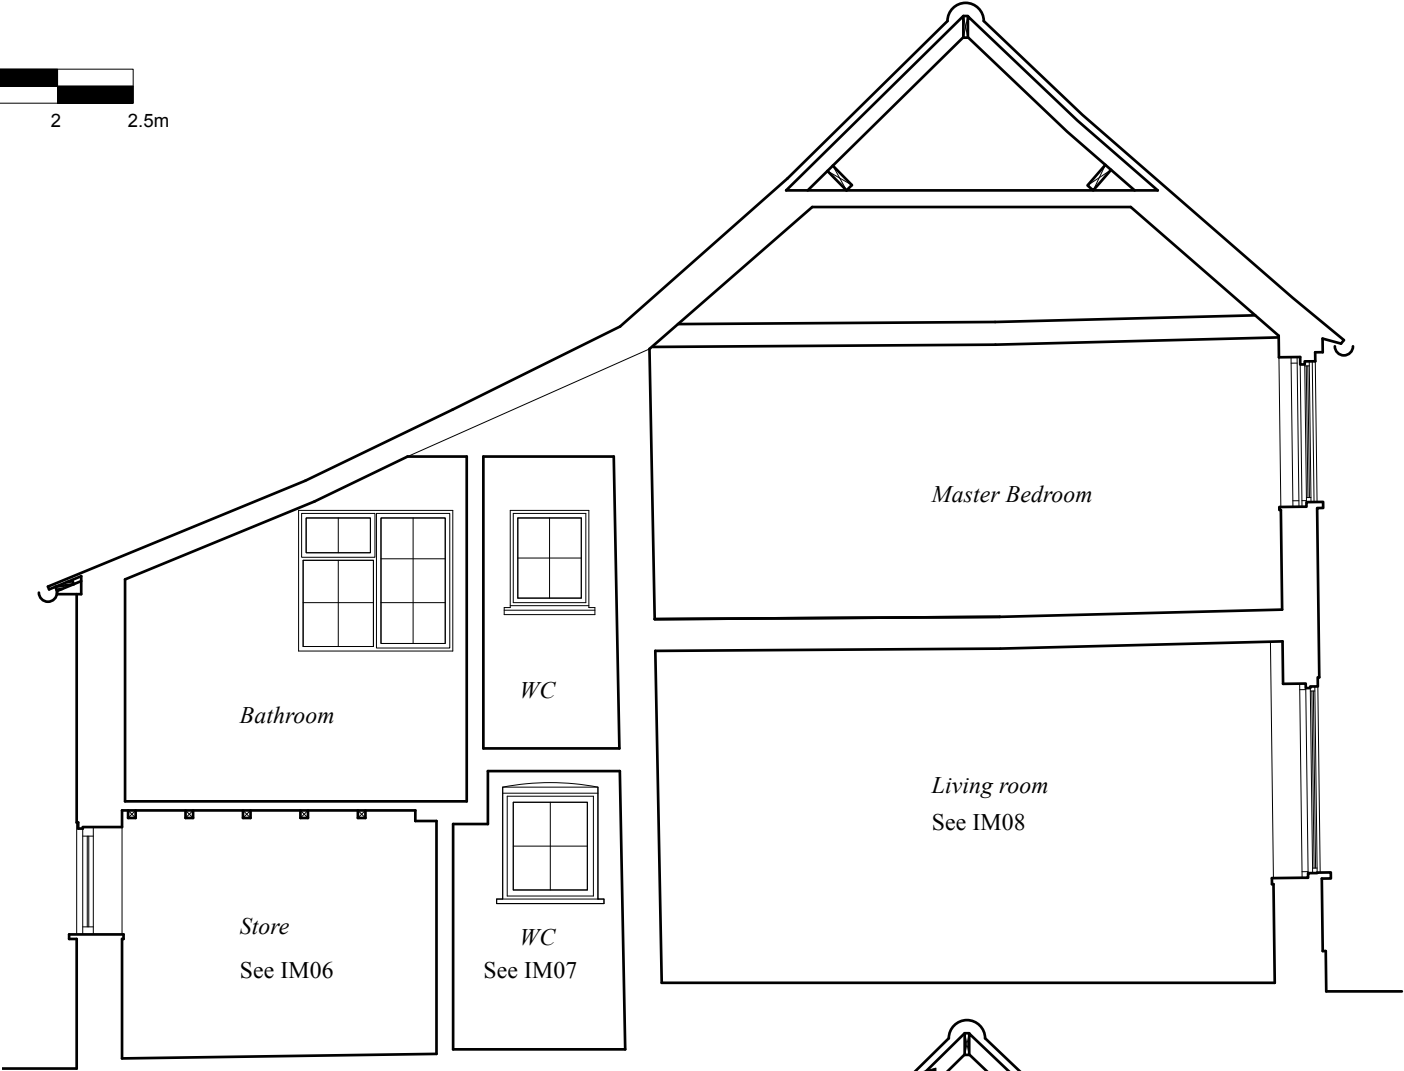


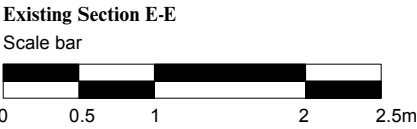

Modern slate roof replaced with new. Breathable insulation finished in lime plaster to improve thermal efficiency

Existing ceiling raised and existing floor boards re-used

Permeable insulation and lime render in G10 music room to external wall

Painted timber casement window

Remove modern ceiling and modern floor joists

Painted timber casement window

Replace existing clay tile roof to match existing. Salvage and re-use roof tiles if possible.

Existing Horsham slate roof retained. Repair works only if necessary following traditional methods by qualified conservation professional

Painted timber casement window

Painted timber casement window

Cill raised by 2 brick courses to match existing brick

Reinstate existing fire place & add stove with stone hearth



IM06 - Store



IM07 - WC



IM08 - Living Room

These drawings have been prepared for planning purposes and are **not** to be used as production or construction drawings. Do not scale from this drawing unless for planning application purposes.

© Sommerer Architecture & Living Limited 2025

General Notes

- Existing wall
- Proposed wall
- To be demolished

Rev	Date	Description
-	24.03.25	First Issue

Planning

White House Farm Cottage
Staplefield Lane
RH17 6AU

Existing and proposed section EE

Scale: 1:50@A3
Revision: -