


Planning Drawings

Existing Layout

Scale 1 : 100


2000mm

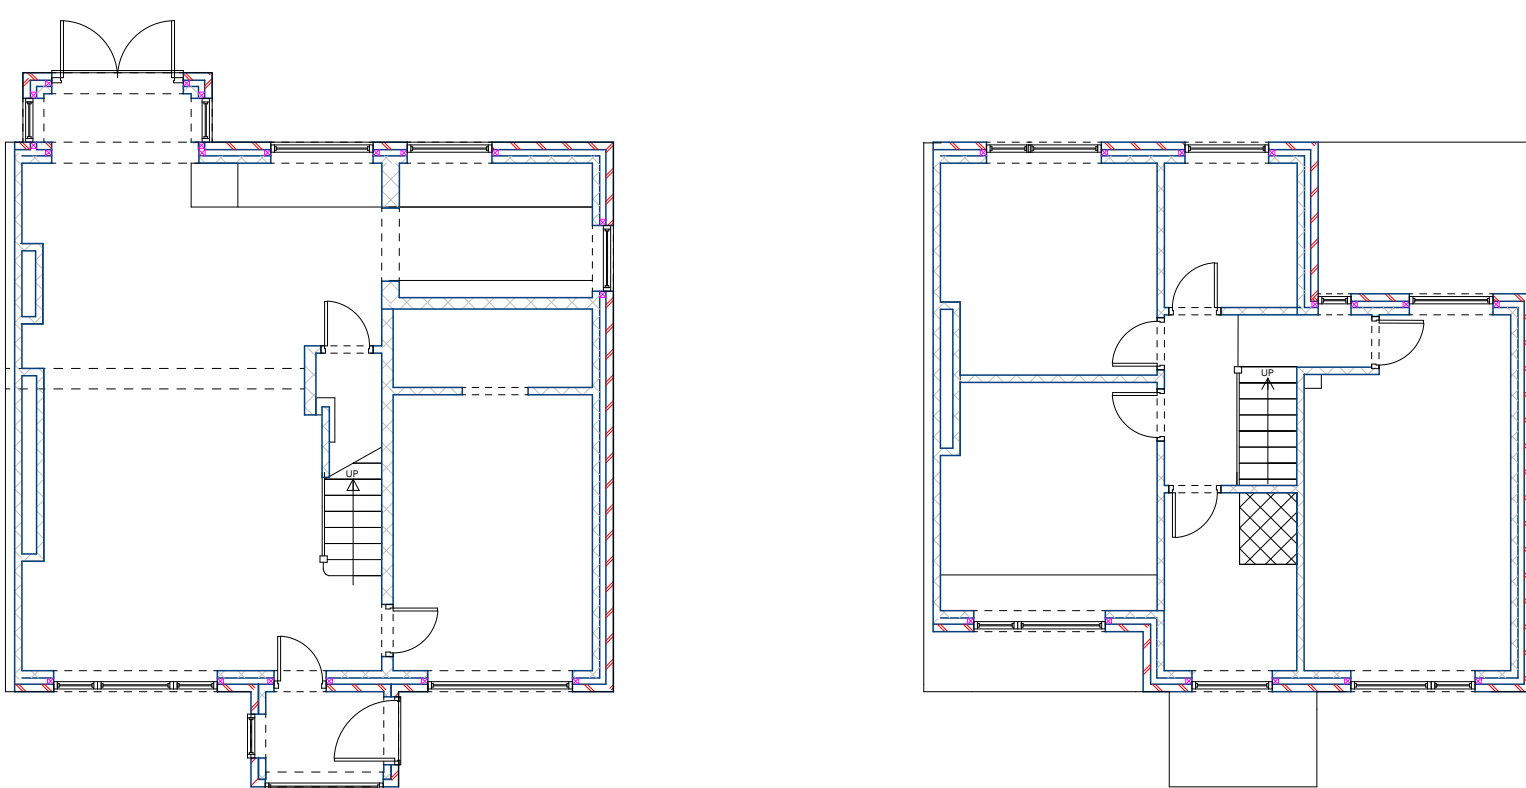

Elevations Existing

Scale 1 : 100

2000mm

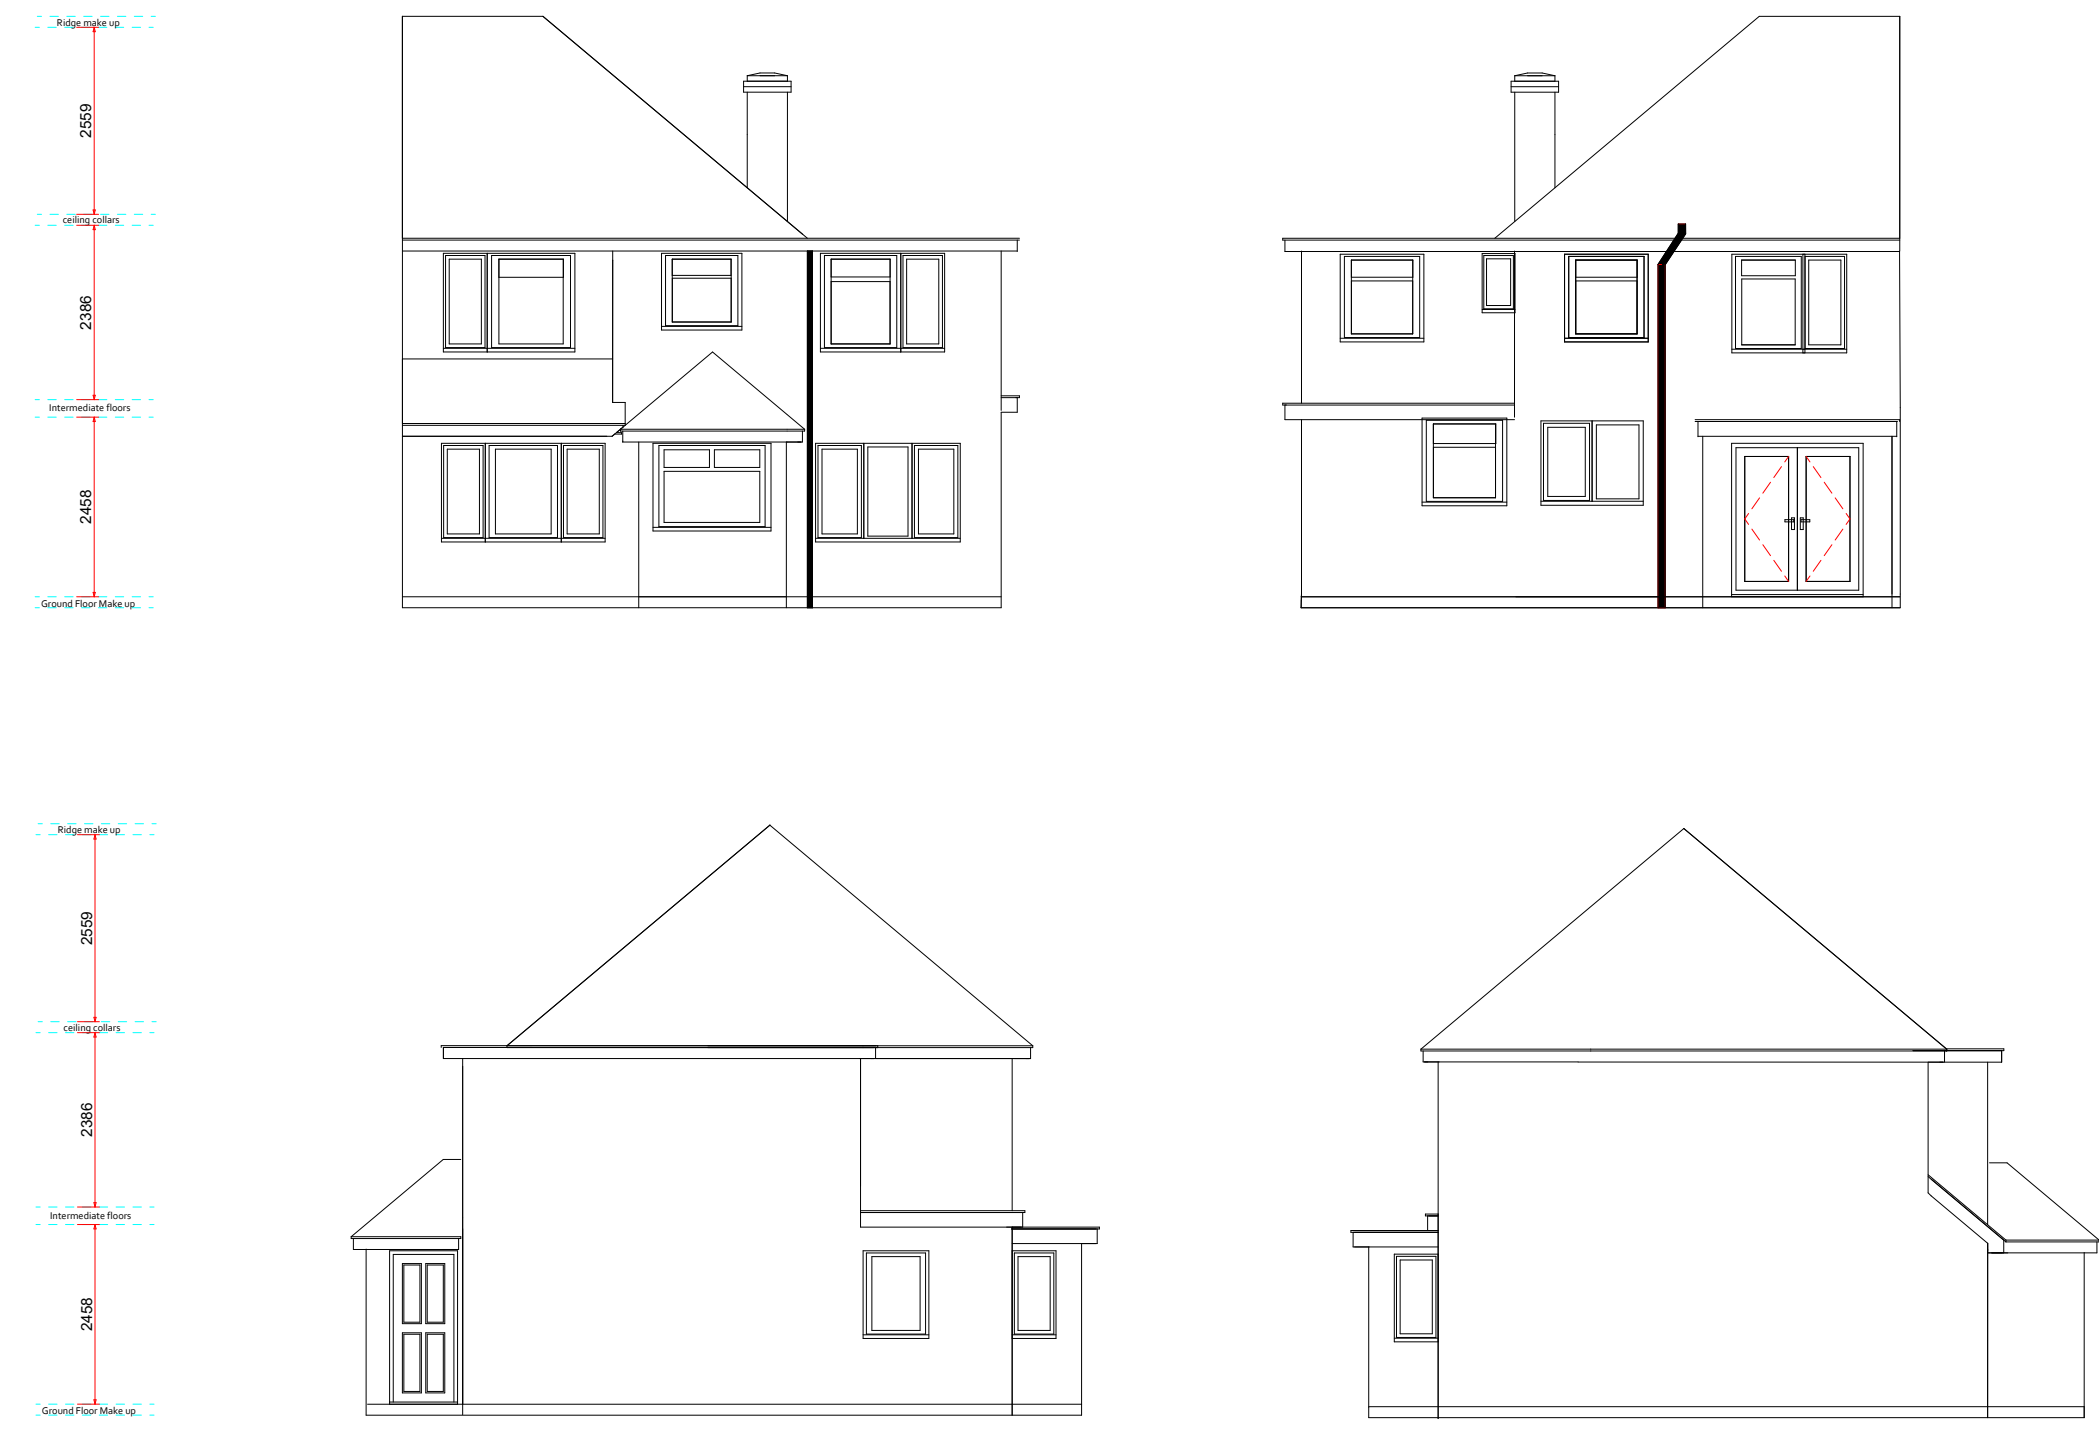

- 1. All Dimensions In Millimetres Unless Otherwise Stated
- 2. New Roof Tiles to match existing in type ,colour & face
- 3. Brickwork to be changed to white render
- 4. The requirements of the party wall act should be observed
- 5.No part of the proposed extension ,including Foundations and gutters, should encroach the property boundary


Photographic Survey



Proposed Layout

Scale 1 : 100


2000mm

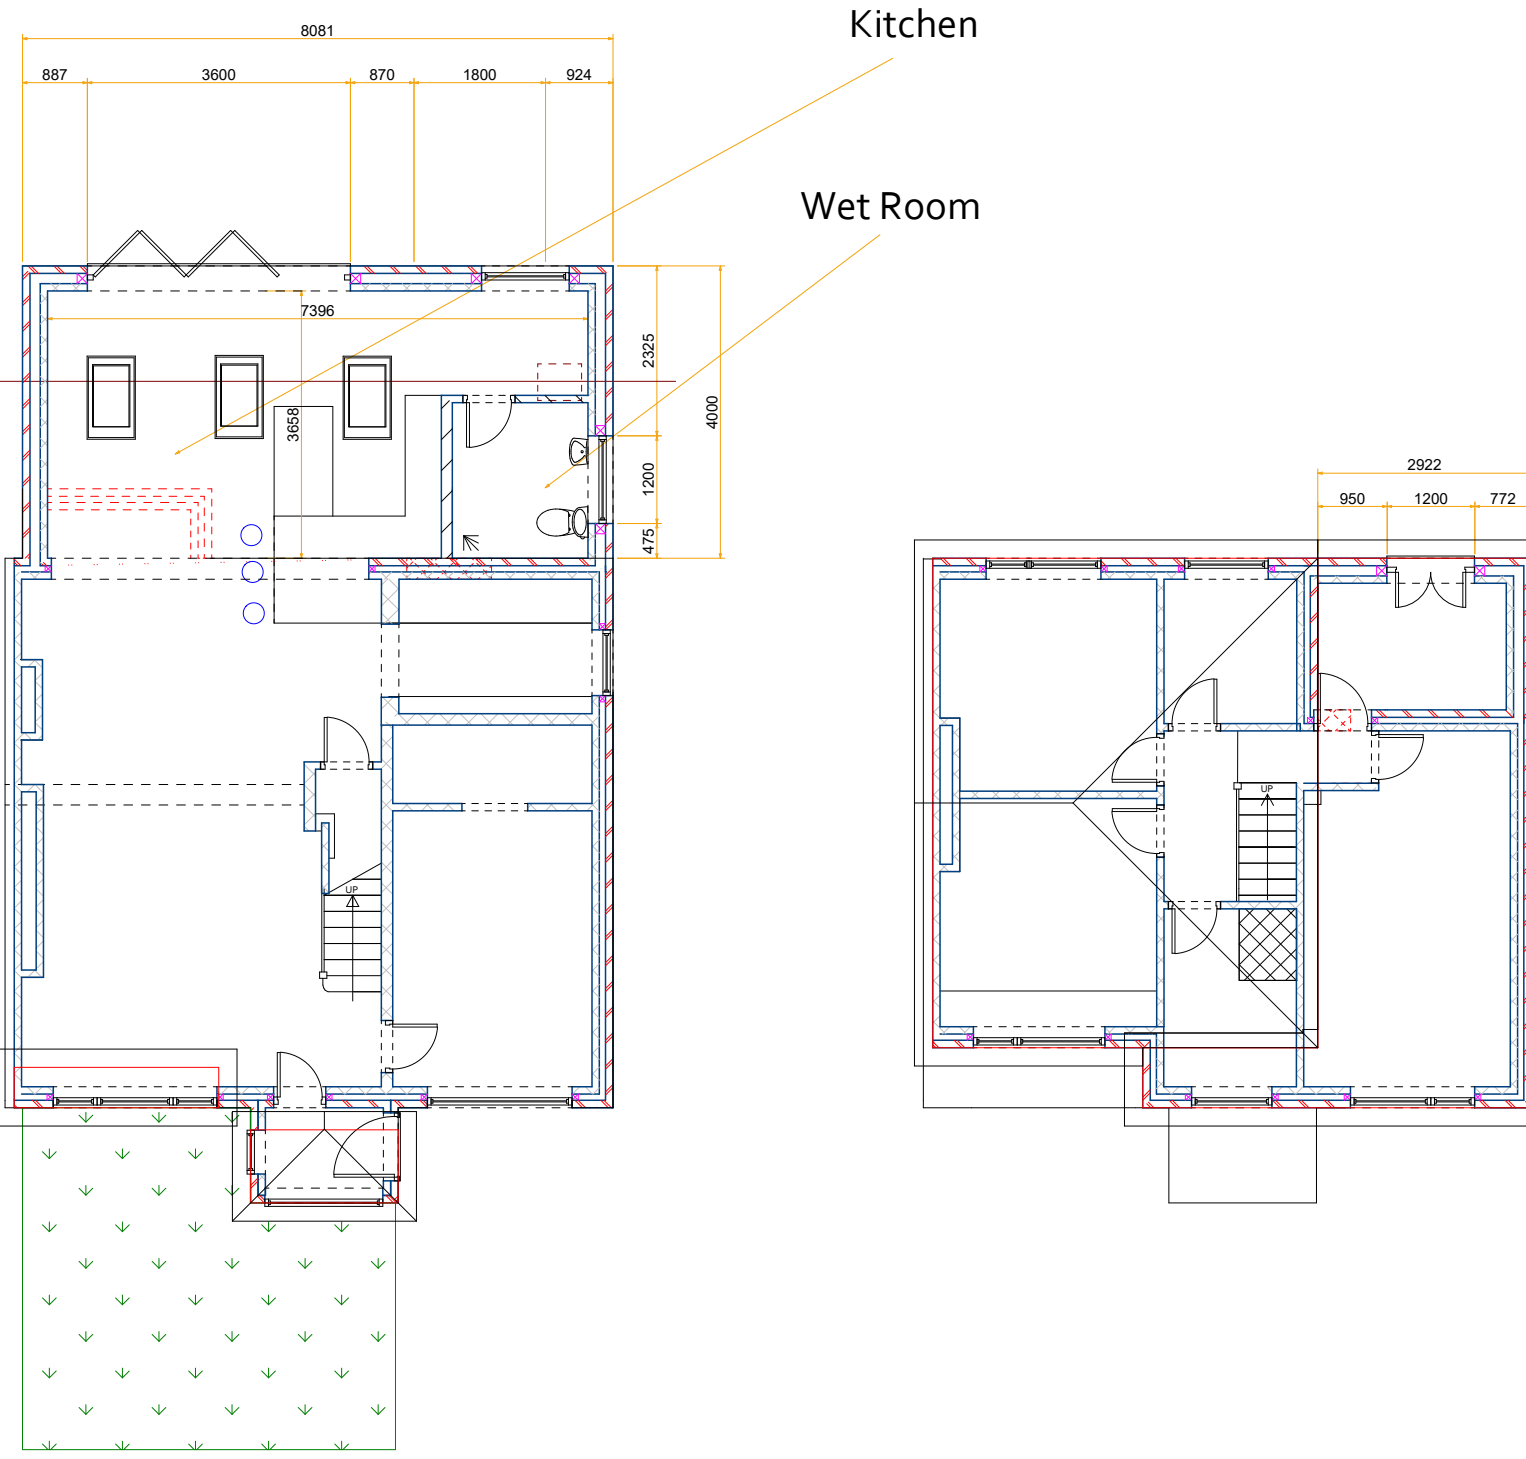

Elevations Proposed

Scale 1 : 100

2000mm

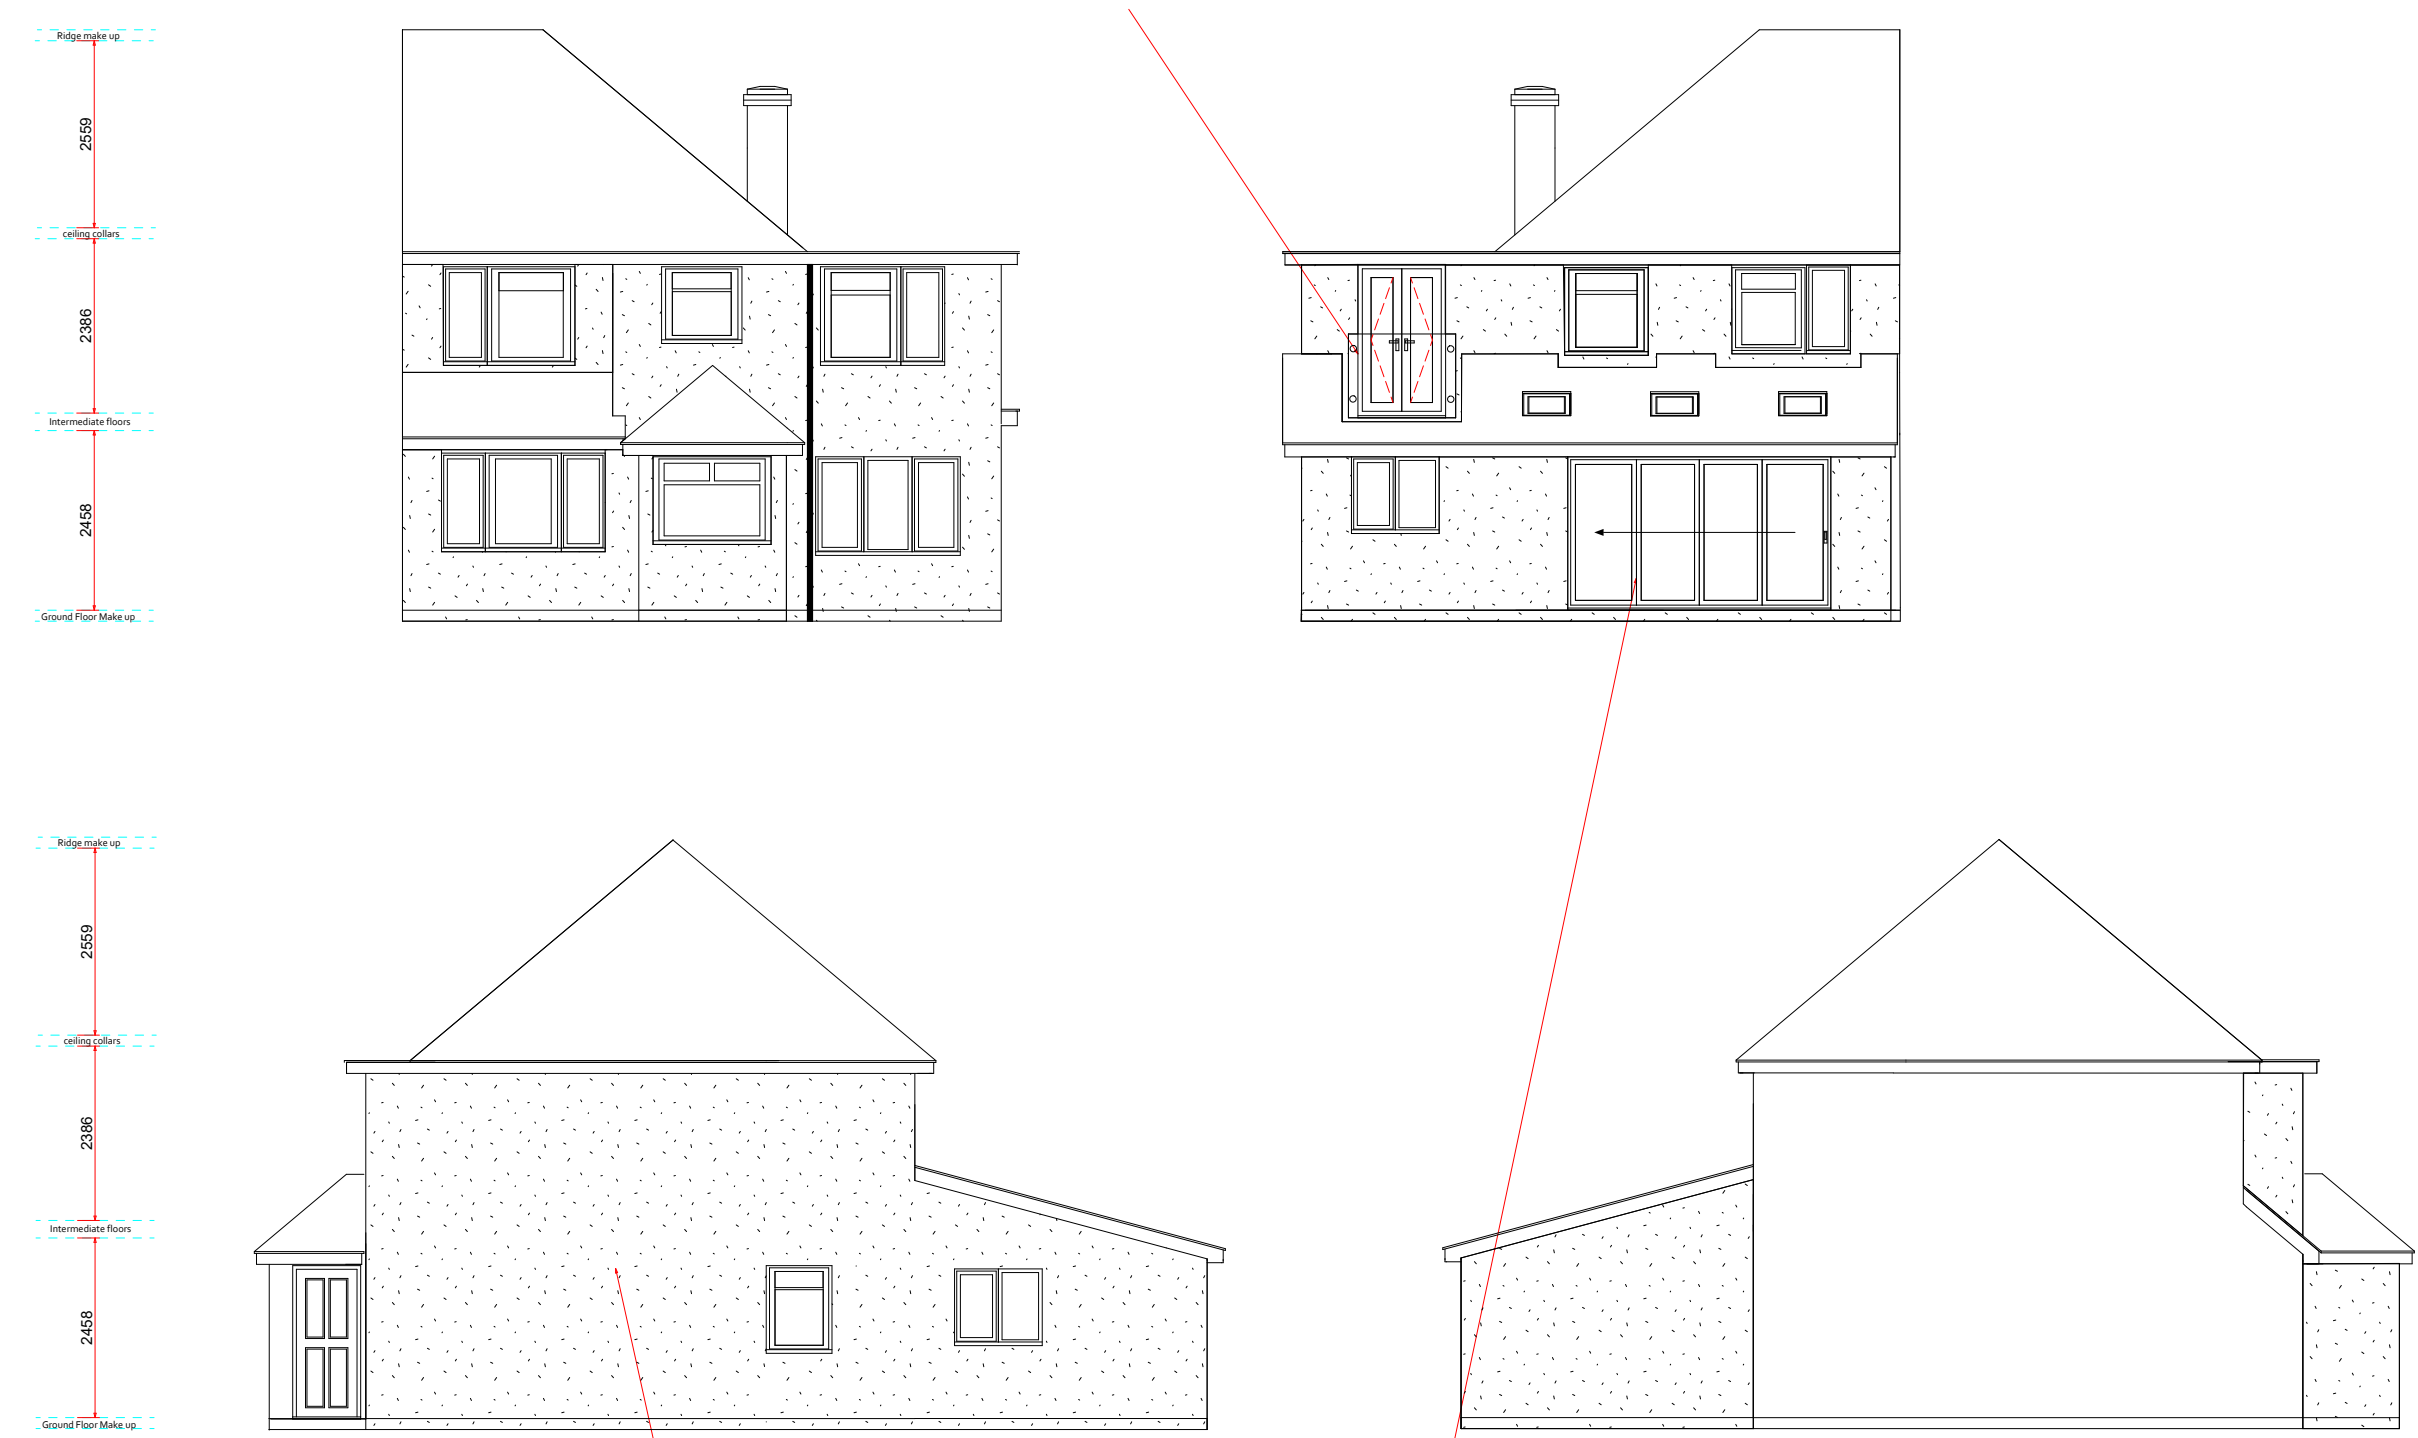

Glass Balustrade

THIS IS NOT A WORKING DRAWING.

The information provided is either for client information, planning consideration or shows compliance under the building regulations. It does not purport to provide all the information necessary to carry out construction works and could be subject to variation in detail.

ALL MEASUREMENTS TO BE CHECKED ON SITE
NOTE. FITMENT SUPPLIERS SHOULD TAKE SITE MEASUREMENTS

Prior to commencement of work on site, dimensions and particulars should be checked and any discrepancies reported immediately to Jones projects Architectural DO NOT SCALE.

Client - Richie Crane


Address - 19 Furzeland Way,
Sayers Common,
BN6 9JB

Page Size - A1

2000mm



Elevations Proposed

 

White Render



Anthracite Grey