

NOTES

Do not scale from this drawing.


Any discrepancies should be reported immediately.

This drawing is copyright. It must not be reproduced or disclosed to third parties without our prior permission.


This drawing is to be read in conjunction with all relevant consultants, specialist manufacturers drawings and specifications.

Any surveyed information incorporated within this drawing cannot be guaranteed as accurate unless confirmed by fixed dimension.


All dimensions are in millimetres unless noted otherwise.

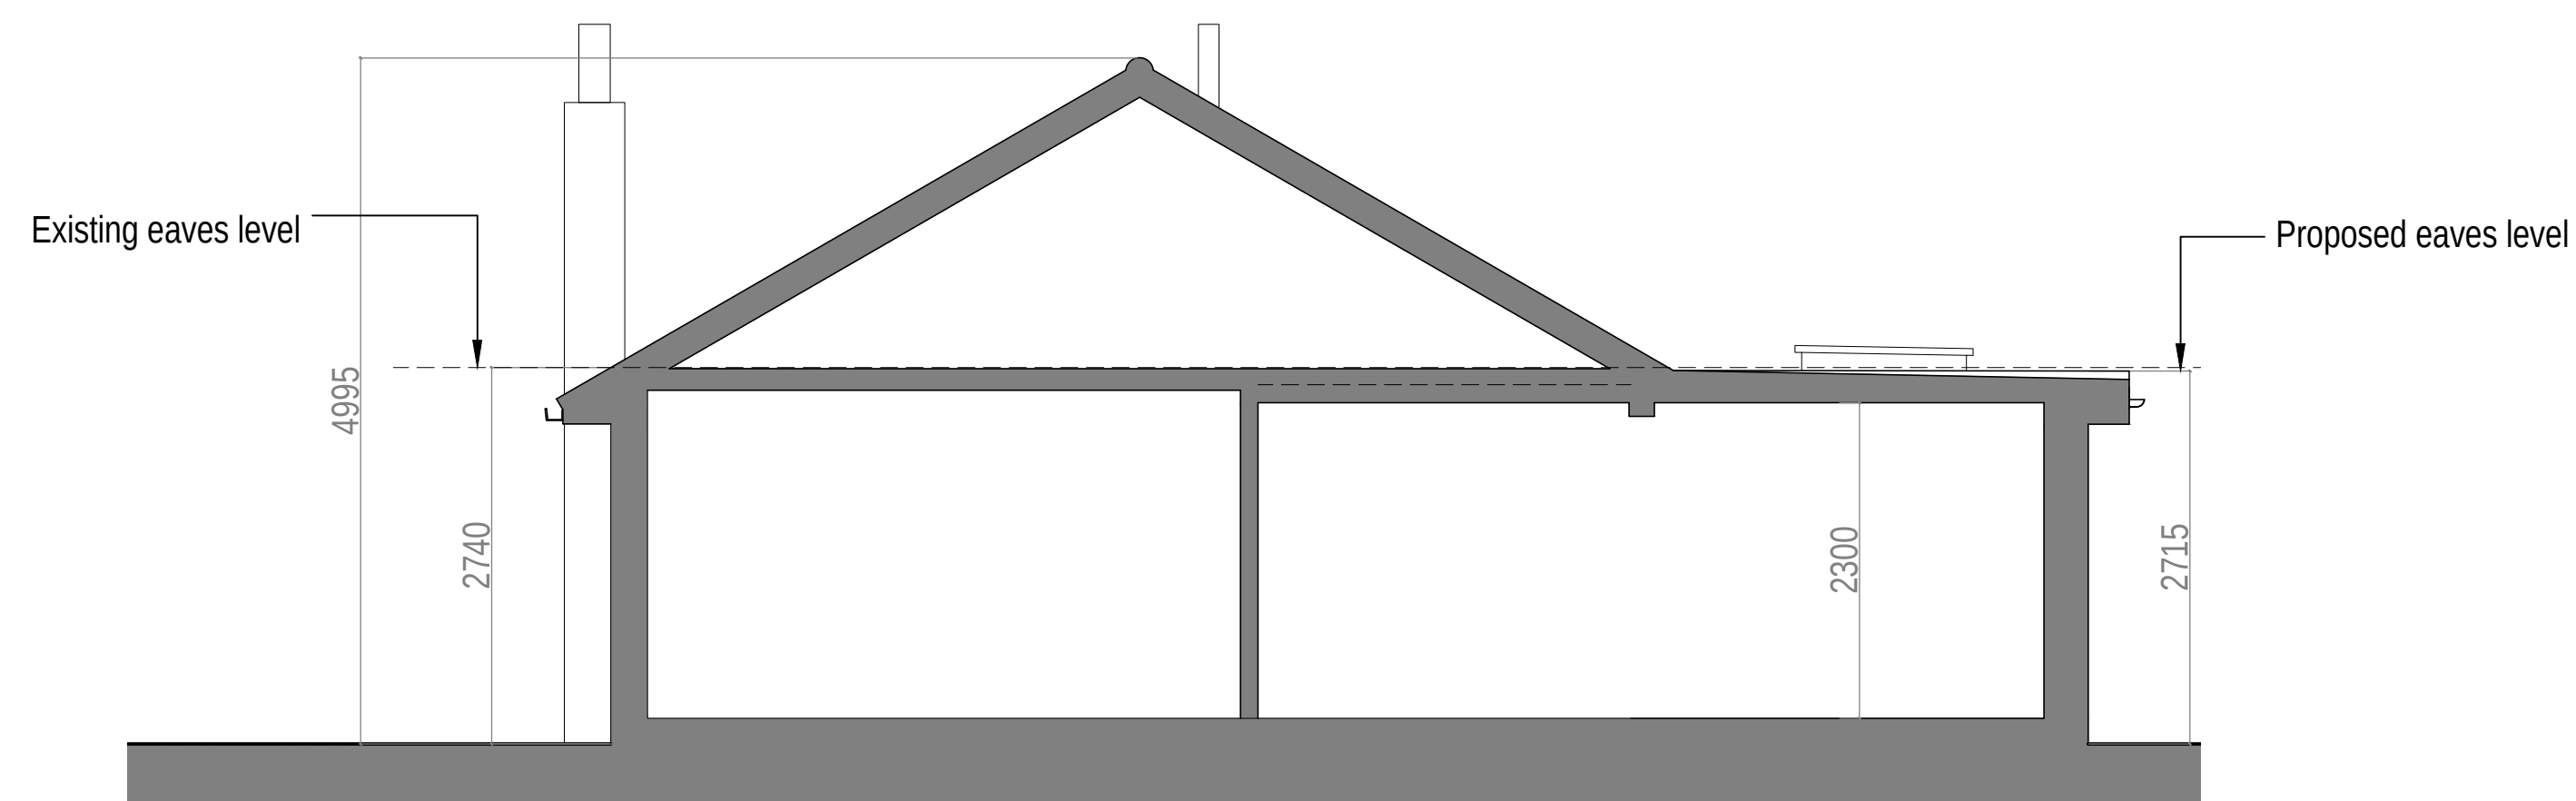

B-B Section

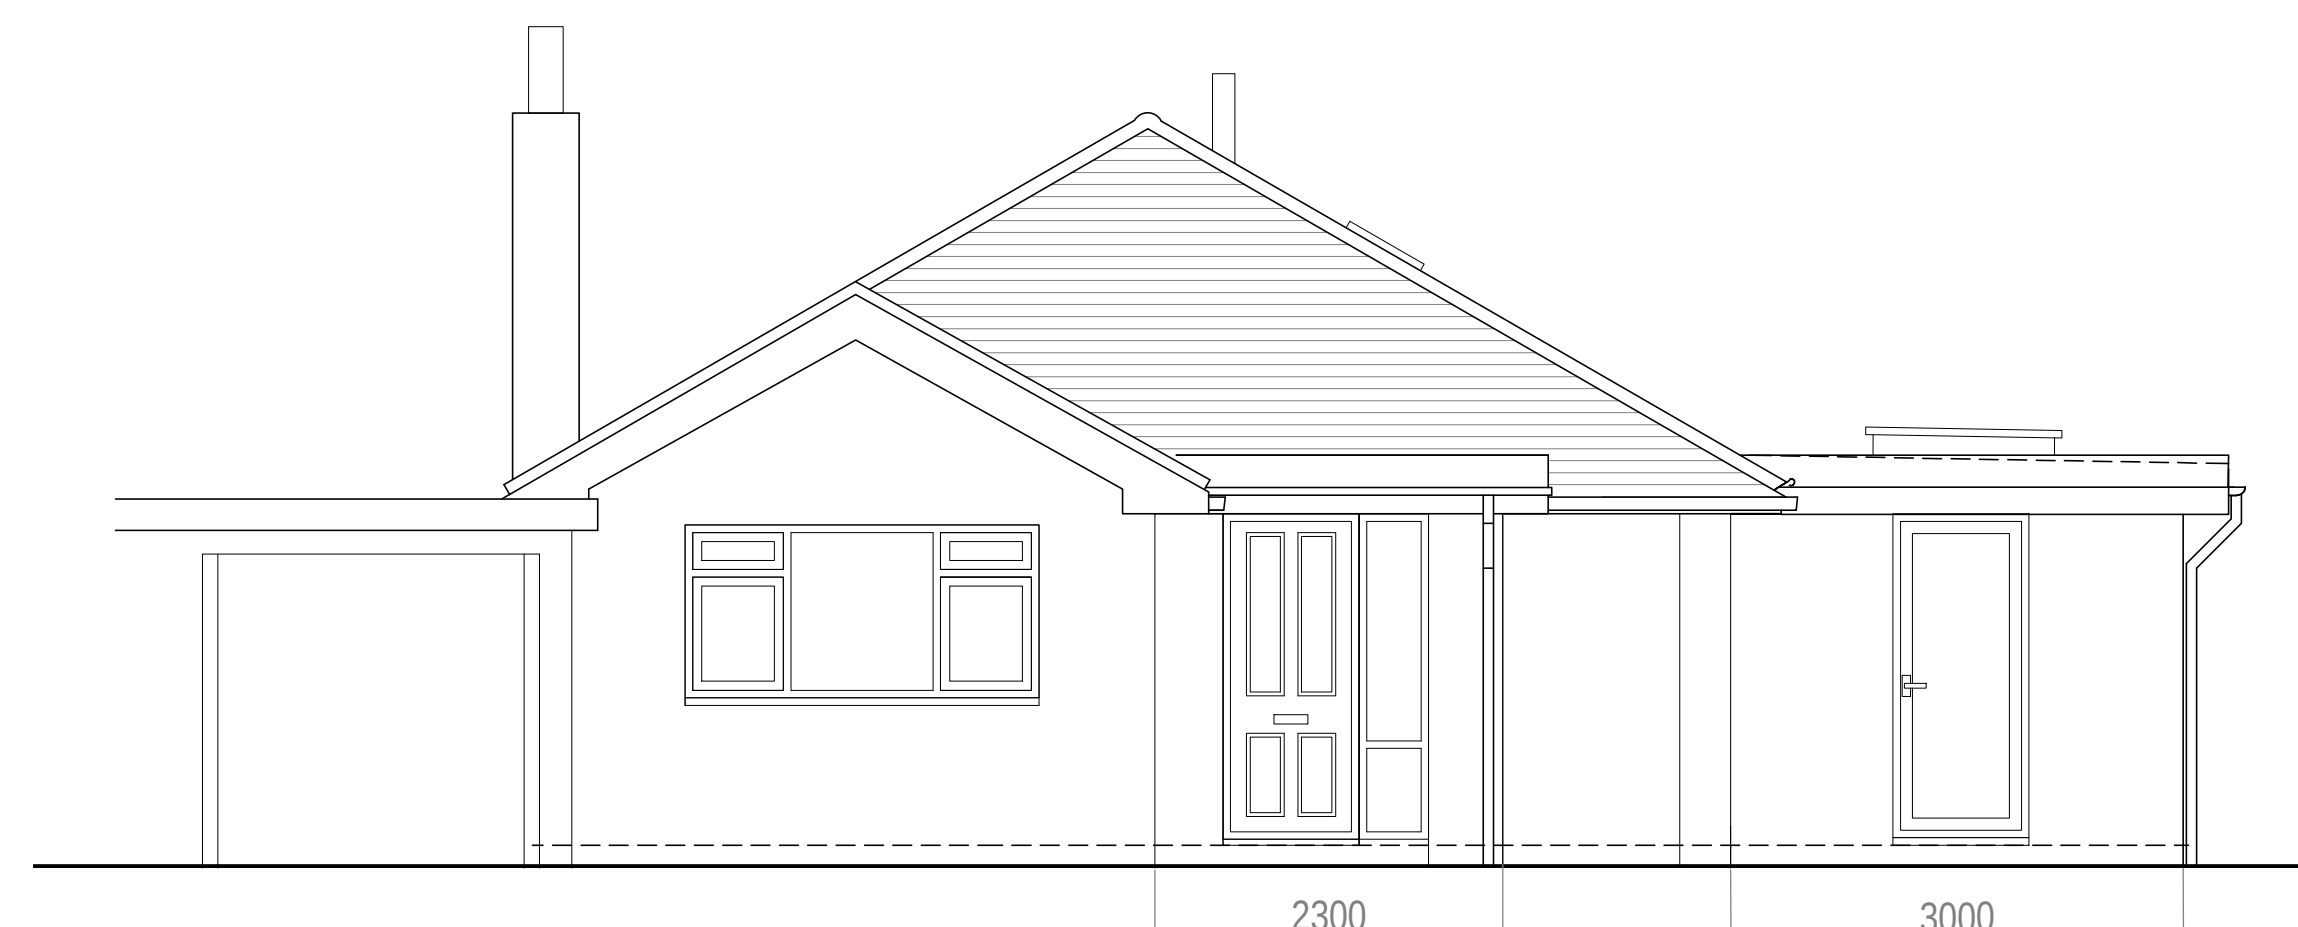



West Elevation (front)

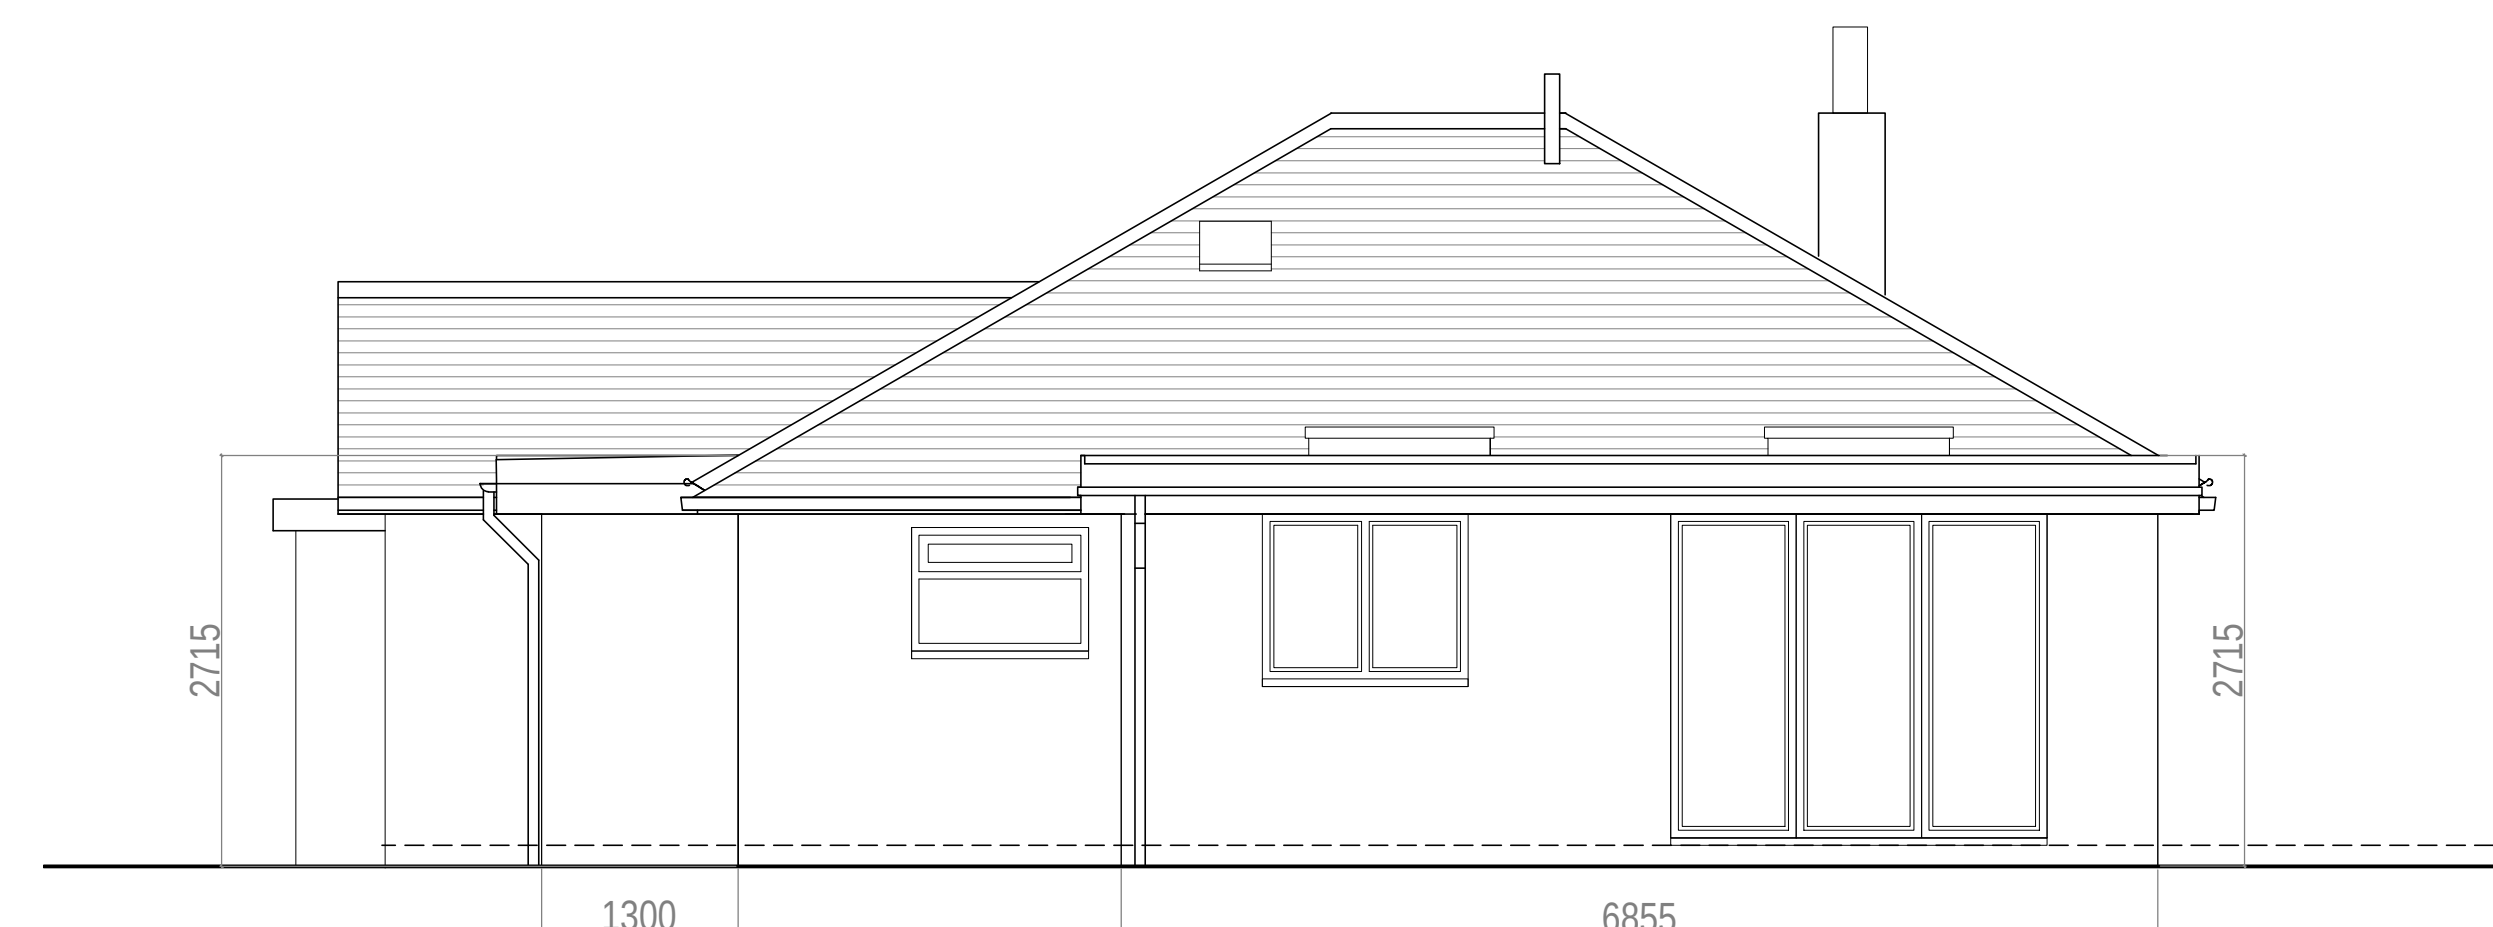


South Elevation



East Elevation (rear)

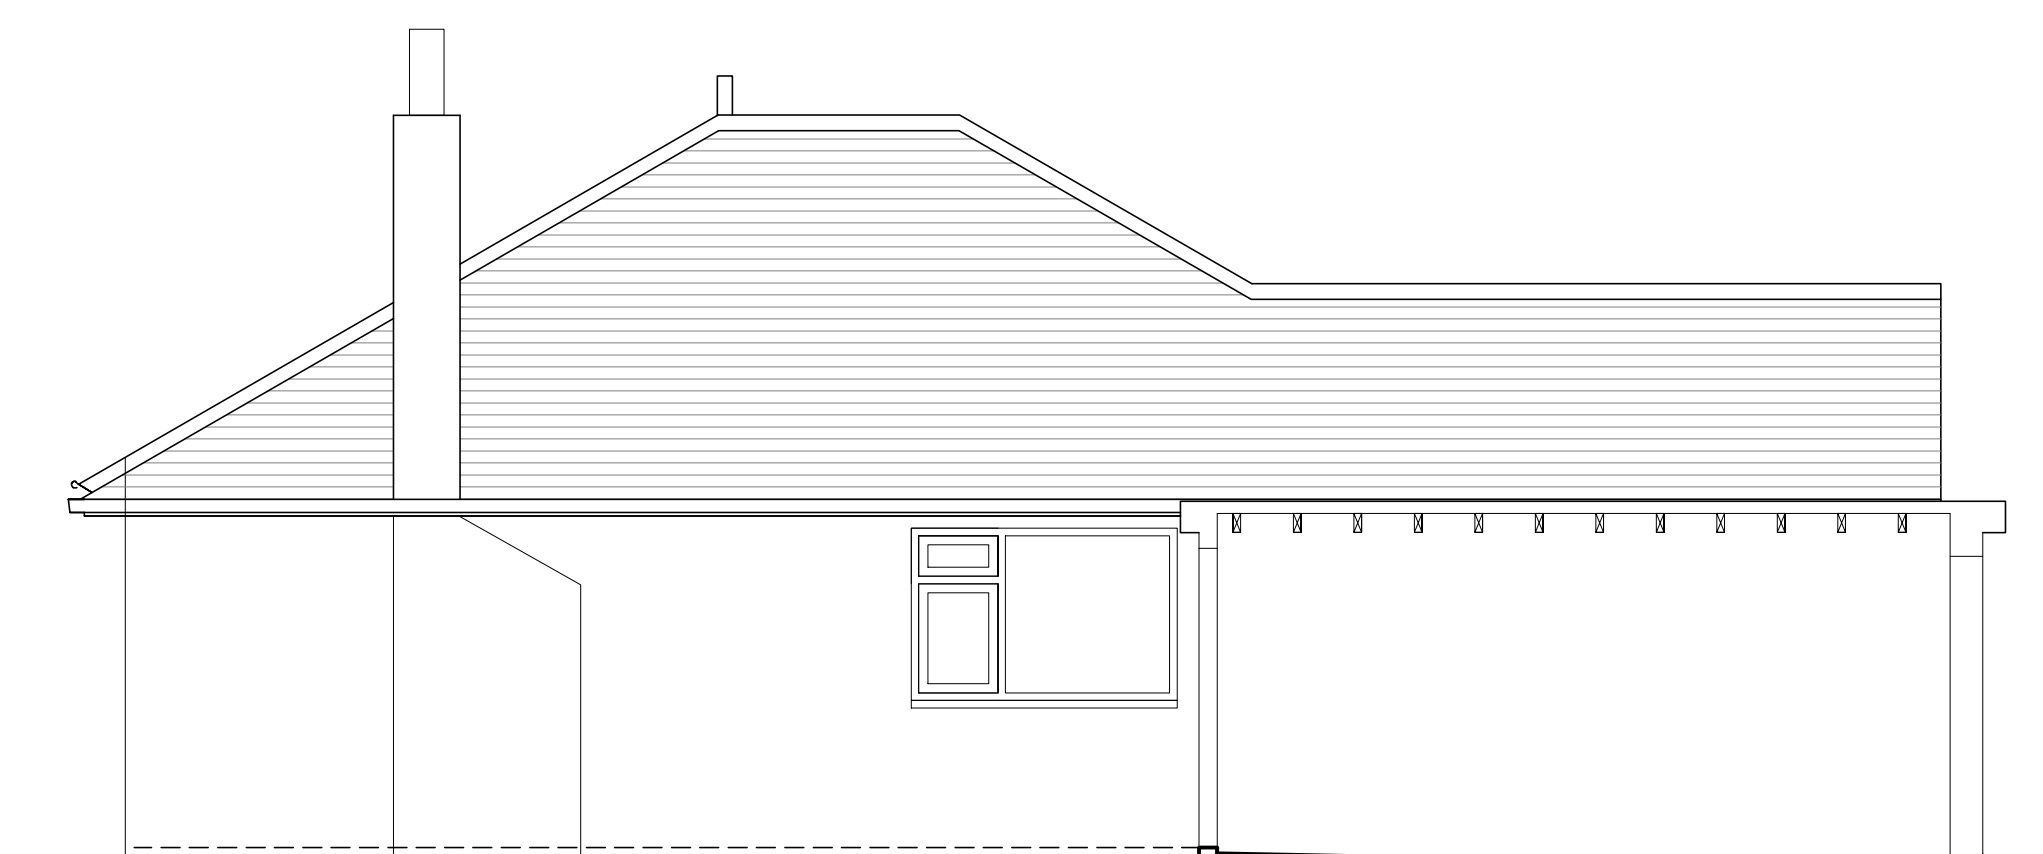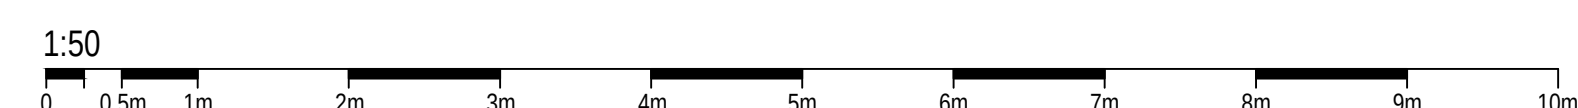

North Elevation

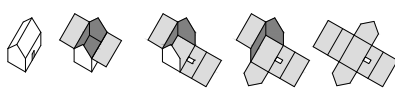A	17/03/25	SC	Prepared for planning
Rev	Date	Author	Description
			
			Tel: 01444 831 800 Fax: 01444 220 499
studio@dwellarchitecture.com www.dwellarchitecture.com			
Drawing Status			
PLANNING			
Client	Claudia Lyle & Brendan Graaf		
Project	Alterations and Extension 6 Hillcrest Close, Scaynes Hill, RH17 7PJ		
Title	Elevations as Proposed		
Orig.	1402 GA 11 A		Rev.
Job No.	1402	Date	28/02/25
		Scale	1:50 @ A1
		Drawn	SC
		Checked	