


Planning Drawings

- 1. All Dimensions In Millimetres Unless Otherwise Stated
- 2. New Roof Tiles to match existing in type ,colour & face
- 3. New facing brickwork to match existing
- 4. The requirements of the party wall act should be observed
- 5.No part of the existing extension ,including Foundations and gutters, should encroach the property boundary

Existing Layout

Scale 1 : 100

2000mm

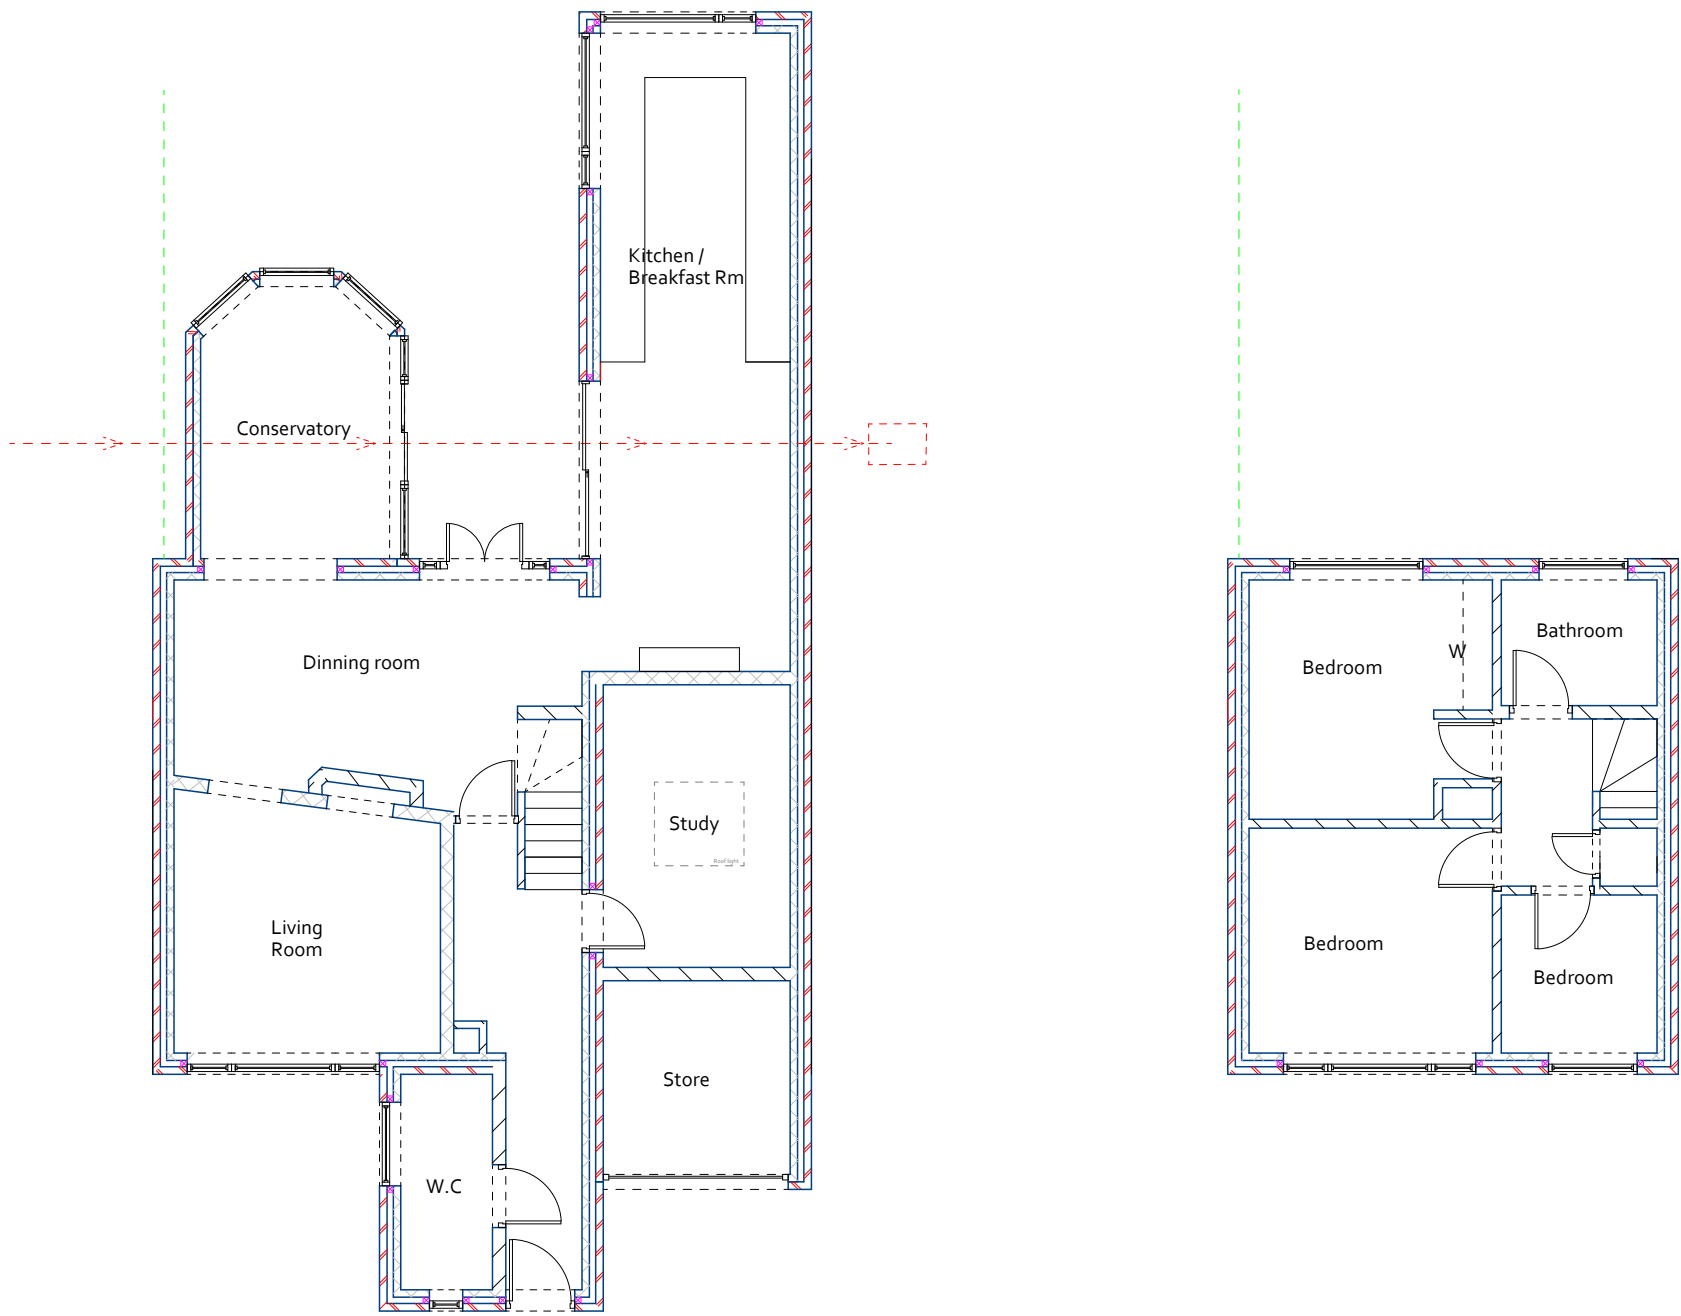

Elevations Existing

Scale 1 : 100


2000mm



Elevations Proposed

Scale 1 : 100


2000mm

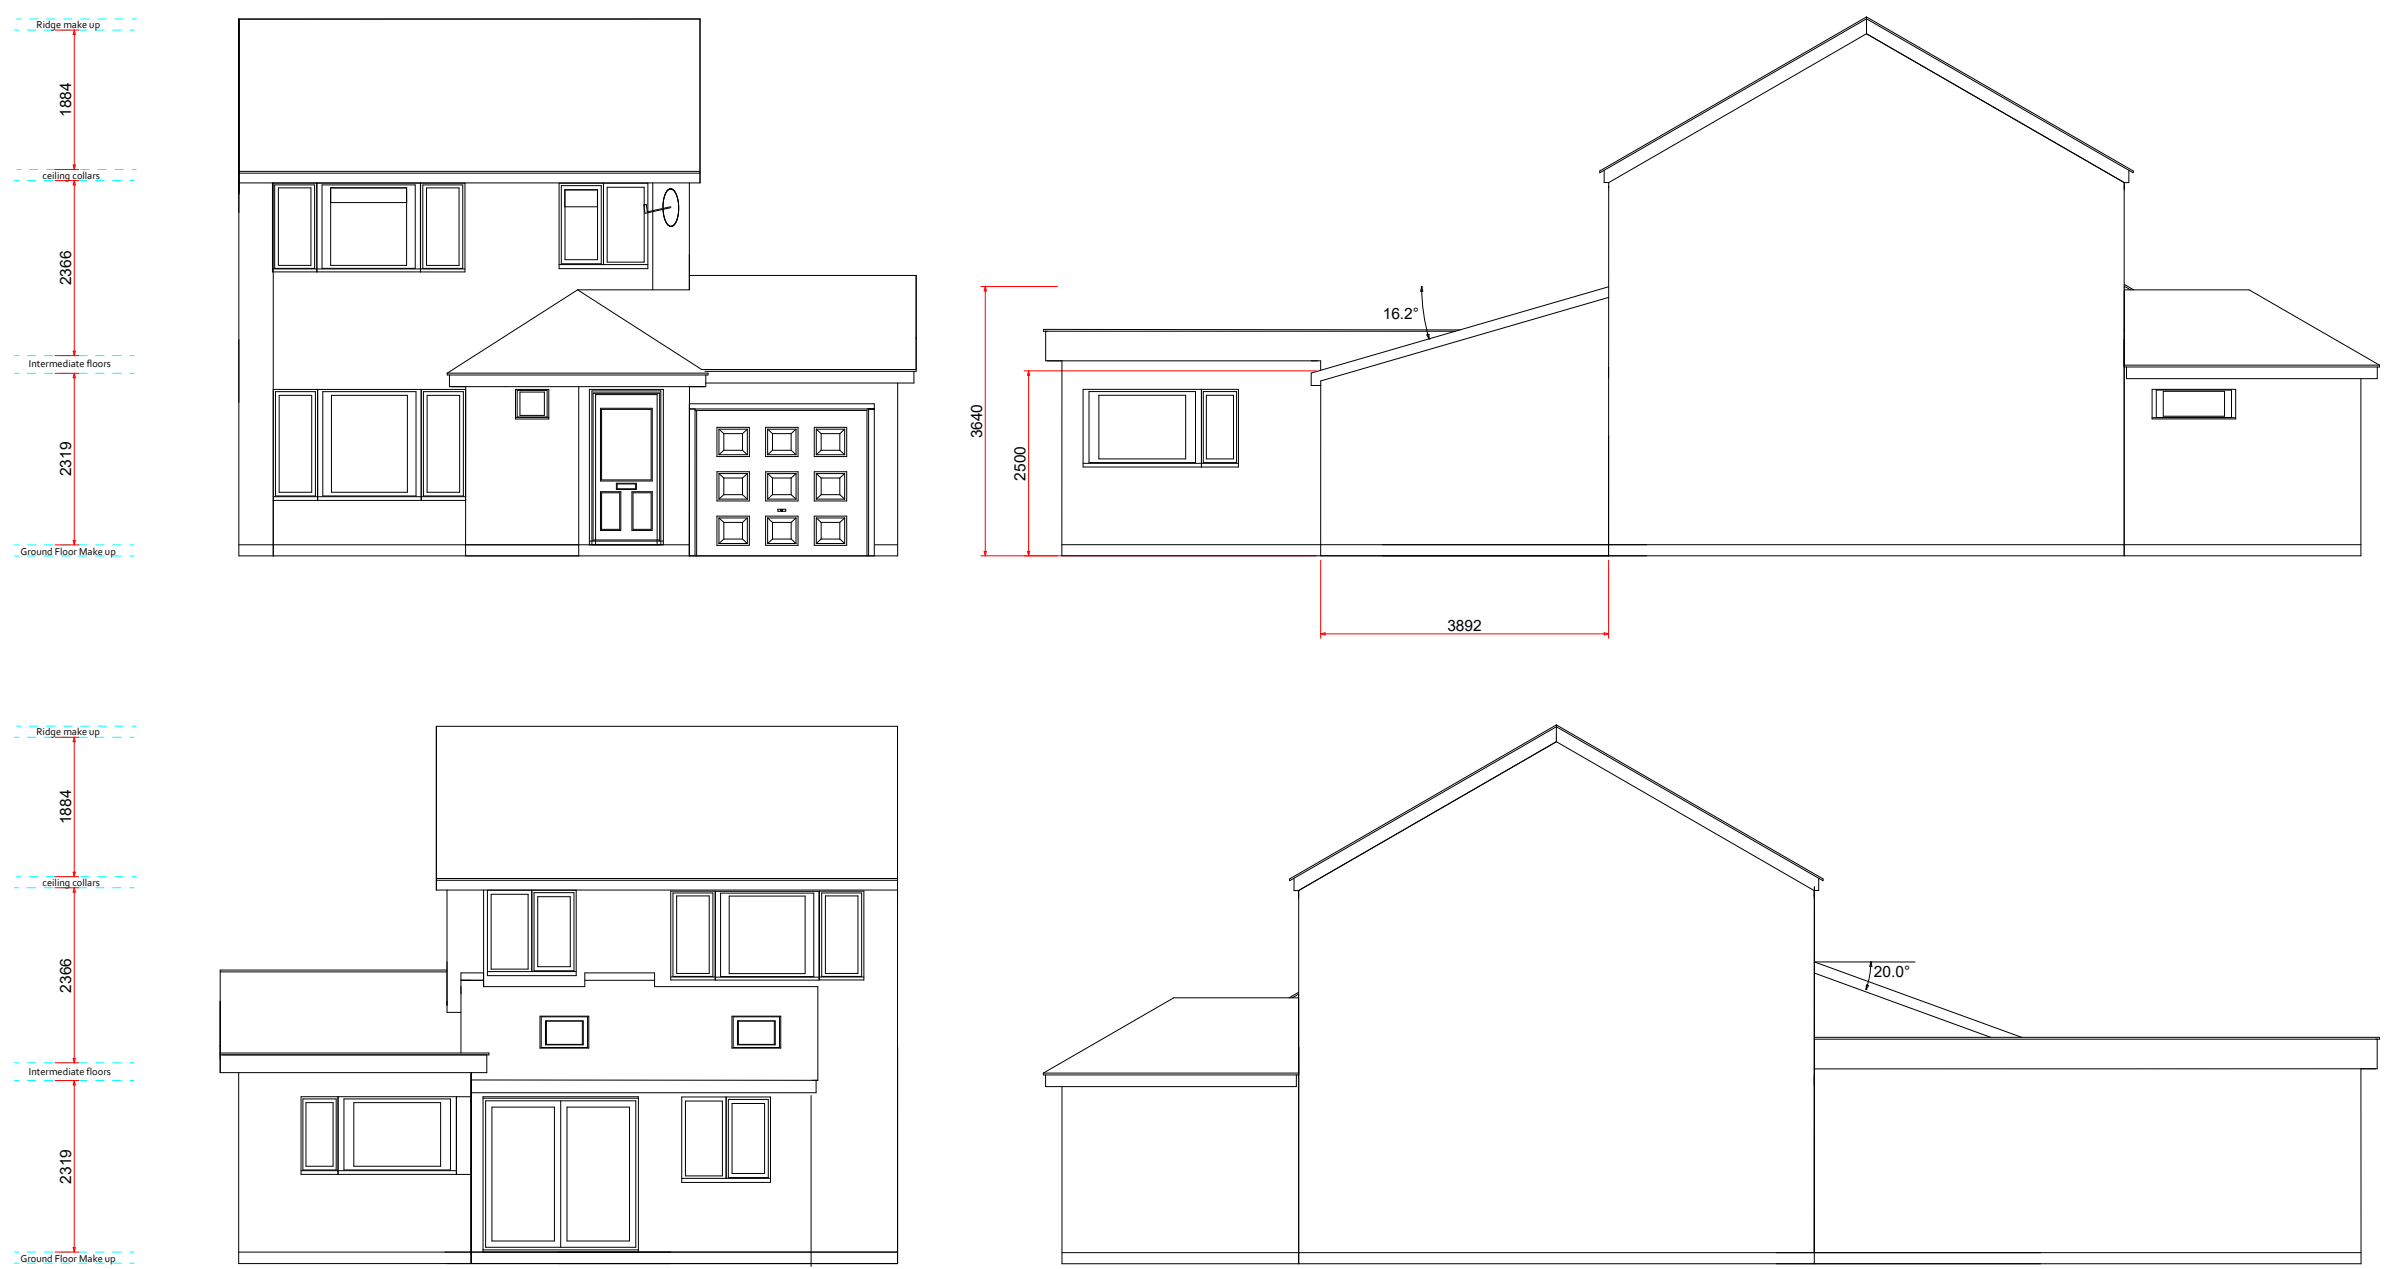

Proposed Layout

Scale 1 : 100

2000mm

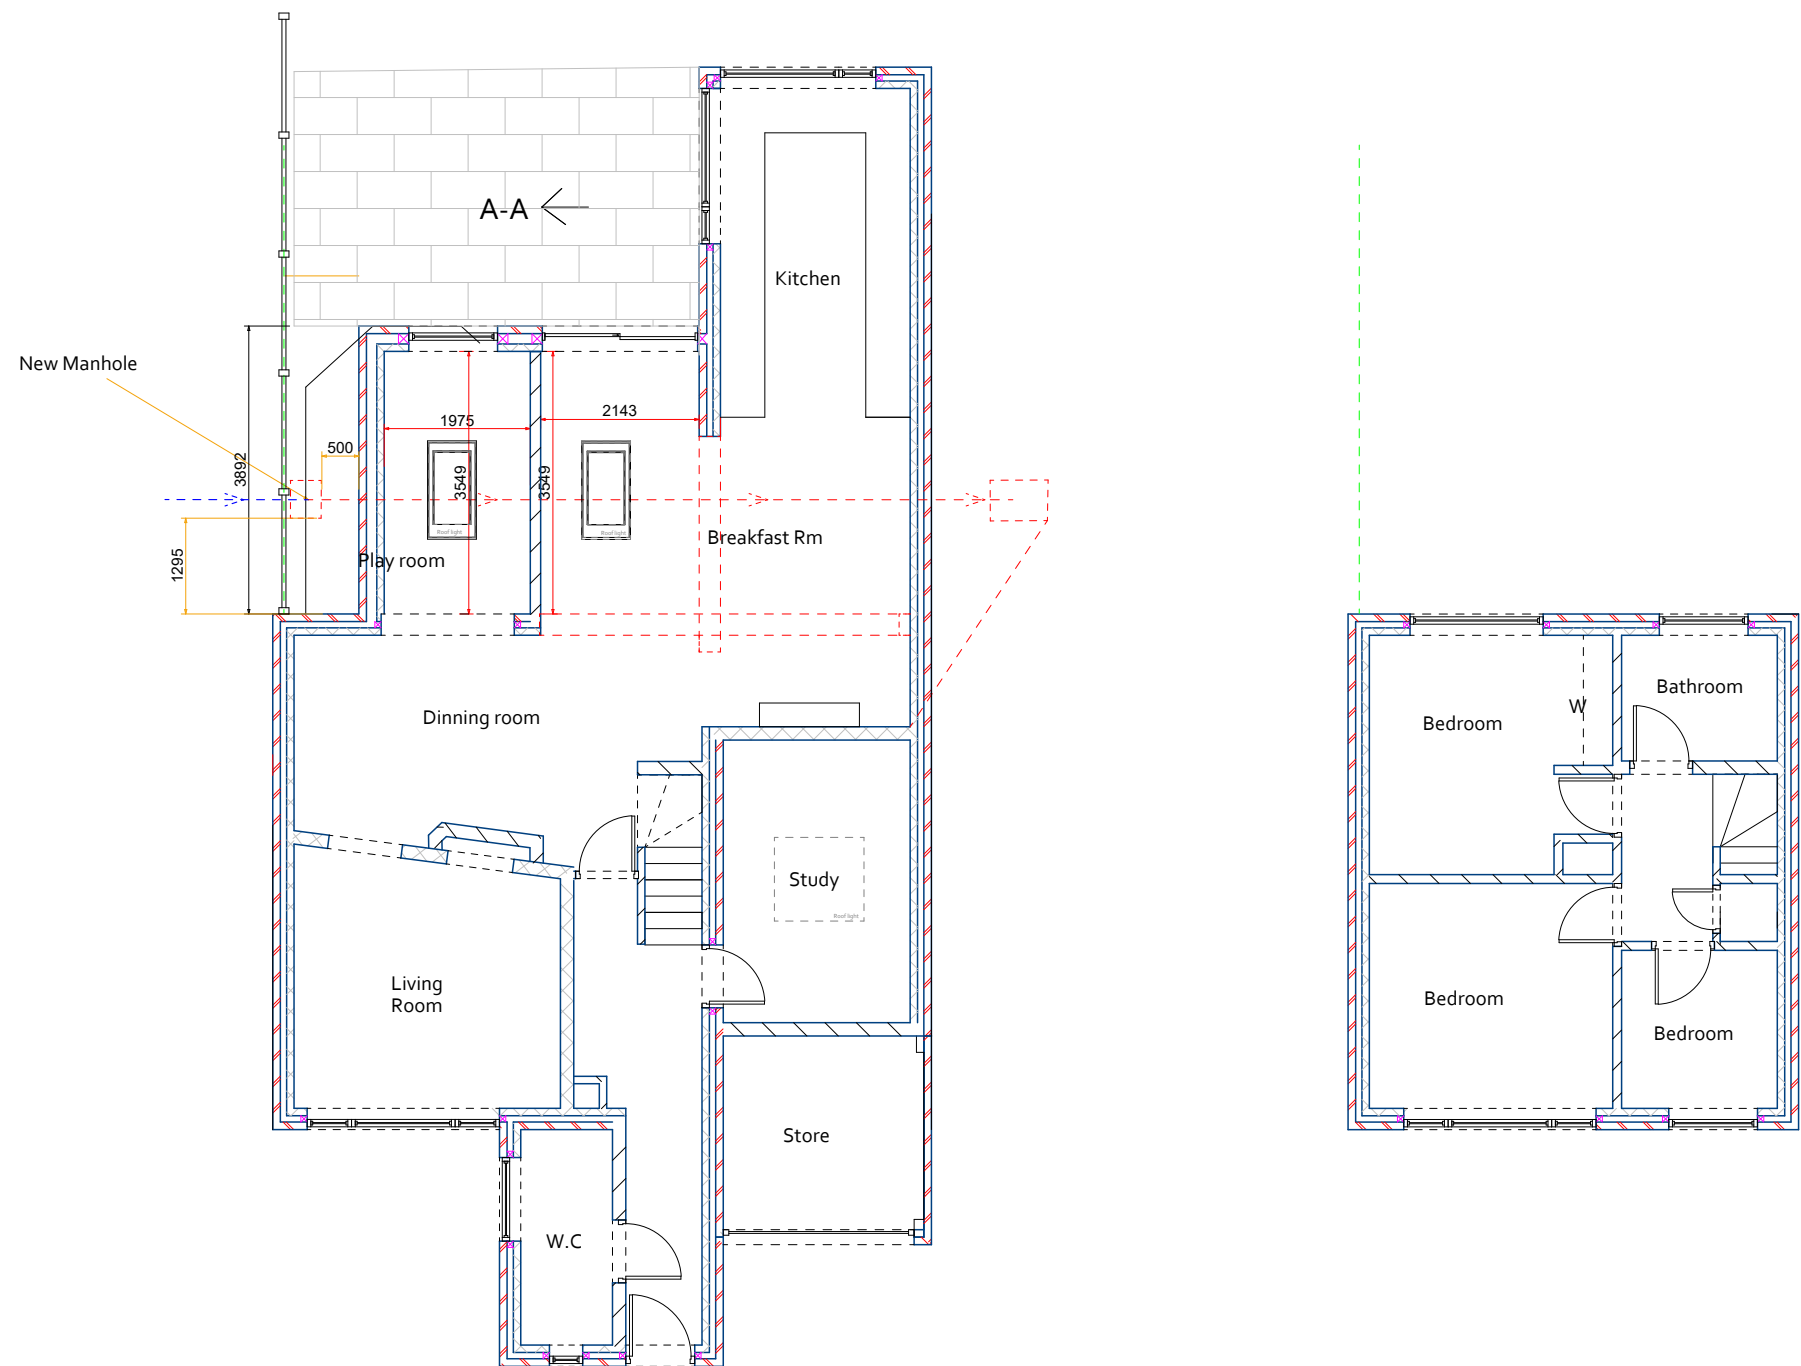

Photographic Survey



Client - Julian and Martina Eley

Address - 58 Potters Lane,
Burgess Hill,
RH15 9JS

Page Size - A1

2000mm

