


Location Plan

Site Address: 11, Orchard Close, Haywards Heath, RH16 1UU

Date Produced: 24-Feb-2025

Scale: 1:1250 @A4

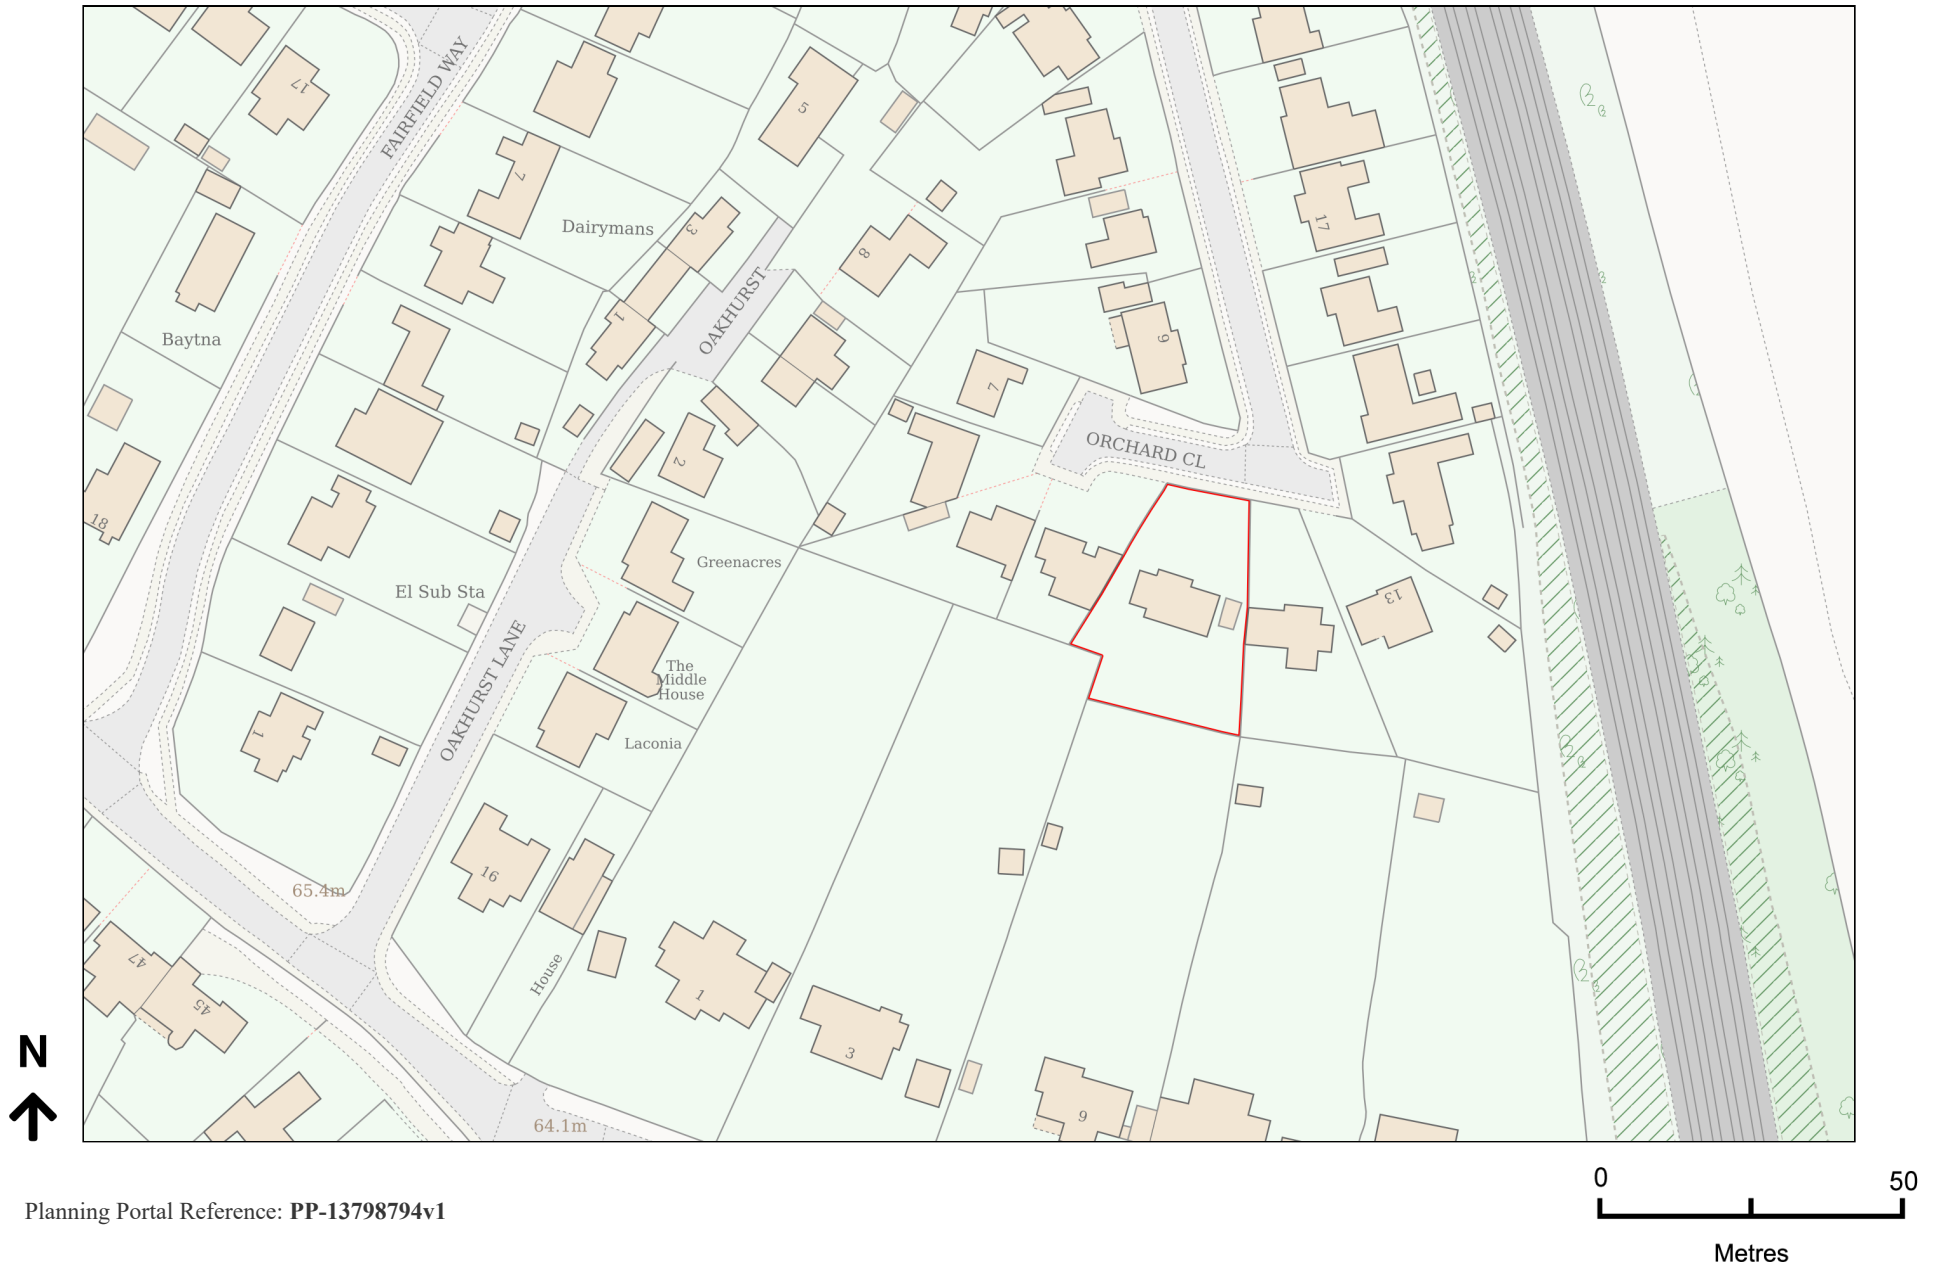

Planning Portal Reference: PP-13798794v1