
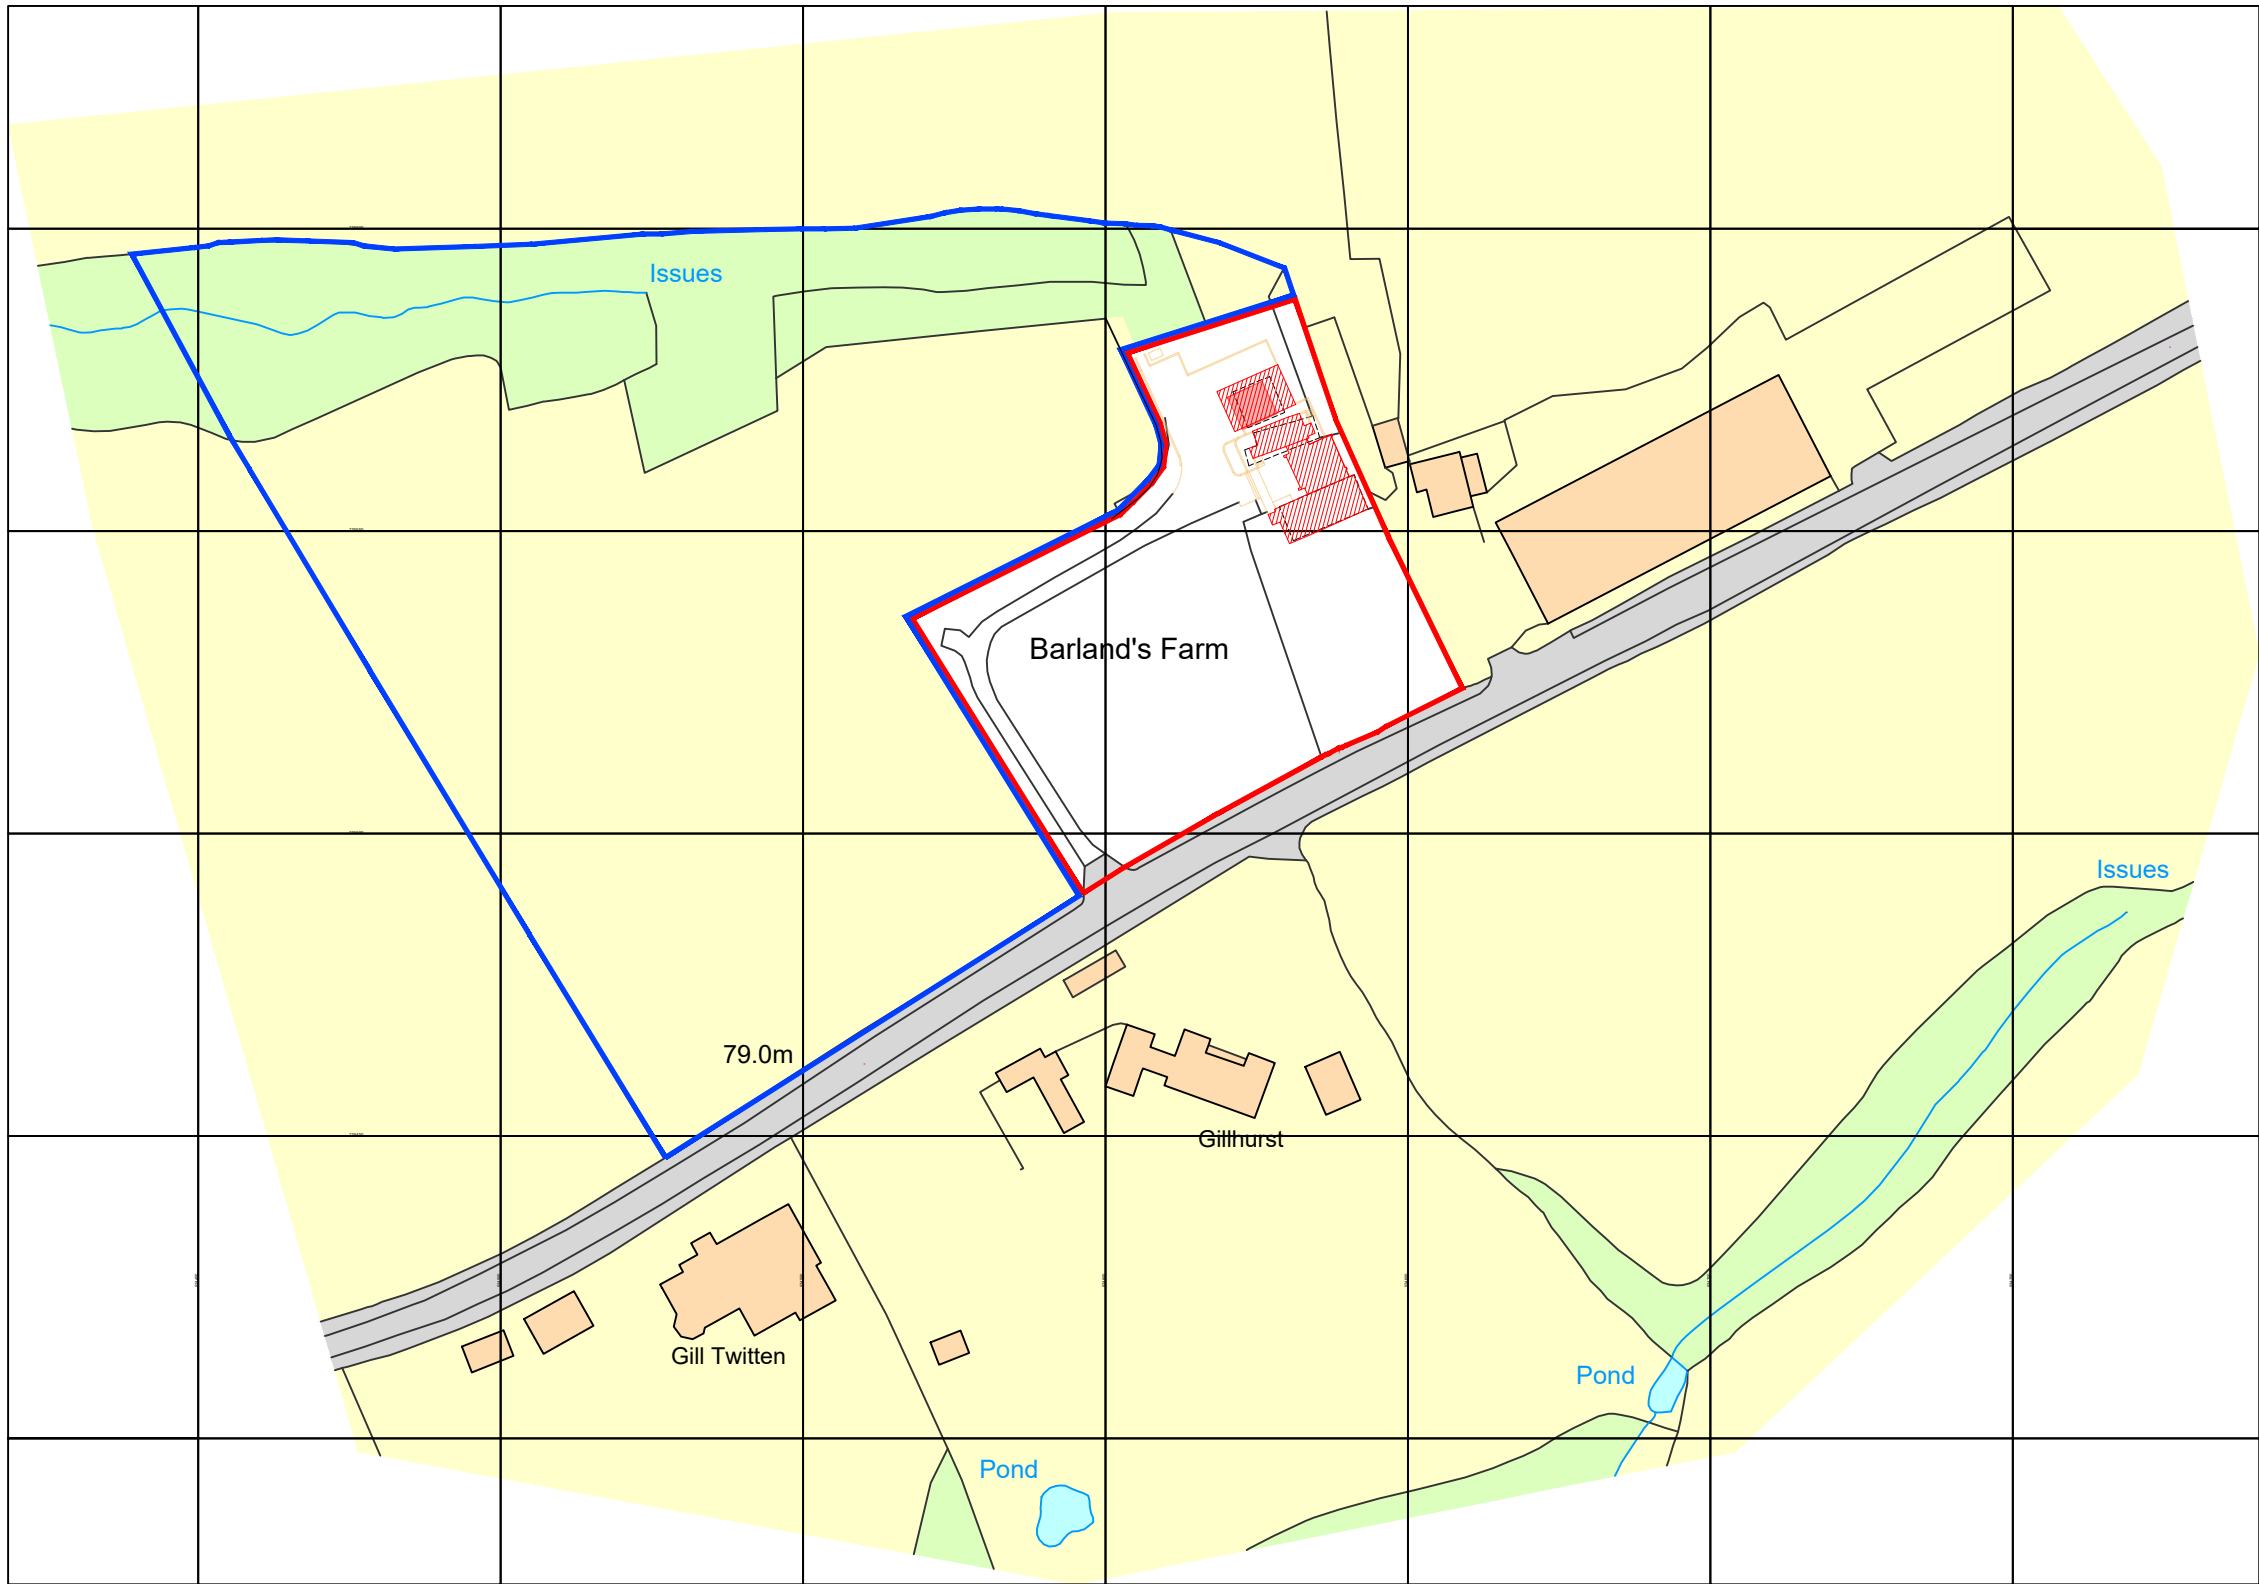



FOR PLANNING
AND LISTED
BUILDING CONSENT
PURPOSES ONLY

NOT FOR CONSTRUCTION

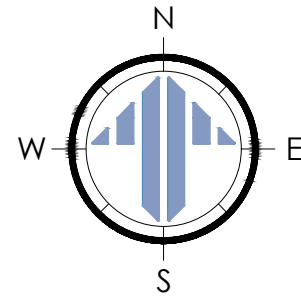

Ordnance Survey, (c) Crown Copyright 2024. All rights reserved. Licence number 100022432

SITE LOCATION PLAN - AS PROPOSED
SCALE @ 1:1250 ON AN A1 SHEET

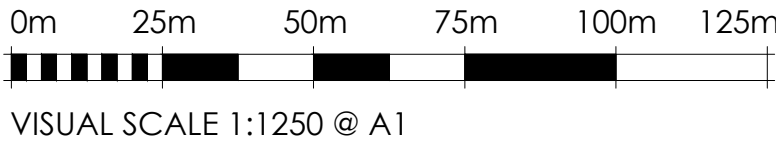

*	*	*	*	
REV.	DATE.	BY.	AMENDMENT.	CHK.
PLANNING				
2 Lucastes Mews, Paddockhall Road, Haywards Heath, West Sussex, RH16 1HE (01444) 452604 hh@gouldbaxter.co.uk www.gouldbaxter.co.uk				
NOTES: DO NOT SCALE OFF THIS DRAWING UNLESS FOR PLANNING PURPOSES. CHECK ALL DIMENSIONS ON SITE BEFORE ANY WORK IS COMMENCED. ALL GOODS MATERIALS AND WORKMANSHIP MUST CONFORM WITH CURRENT BUILDING REGULATIONS, BRITISH STANDARDS AND CODES OF PRACTICE. COPYRIGHT OF THIS DRAWING IS RETAINED BY GOULD PROPERTY CONSULTANTS LLP T/A GOULD BAXTER AND IT MUST NOT BE REPRODUCED WITHOUT WRITTEN CONSENT.				
CLIENT: Mr. & Mrs. Hillary				
PROJECT: Barlands The Street, Warminglid West Sussex RH17 5SZ				
DRAWING: Site Location Plan As Proposed				
DATE: 26.11.2024	SCALE AT A1: 1:1250	DRAWN BY: RH	CHECKED BY: MC	
JOB NO. GH553	DRAWING NO. PL.10	REV. *		