

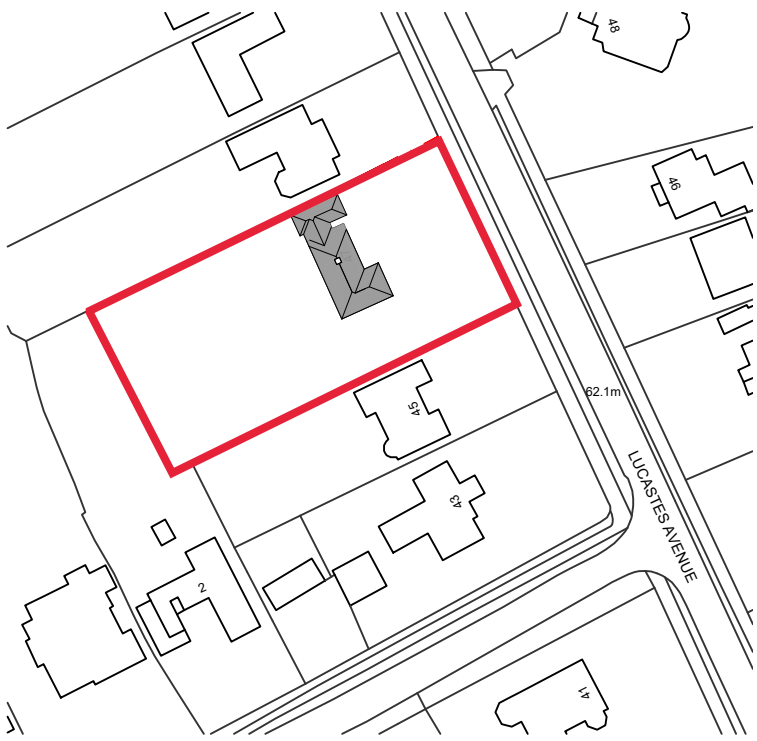


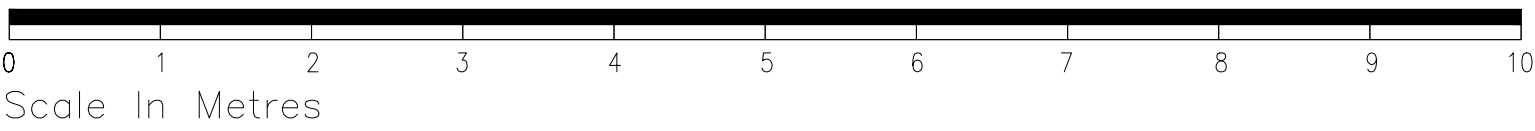

Location plan
1:1250

0 25 50 75 100

Scale In Metres

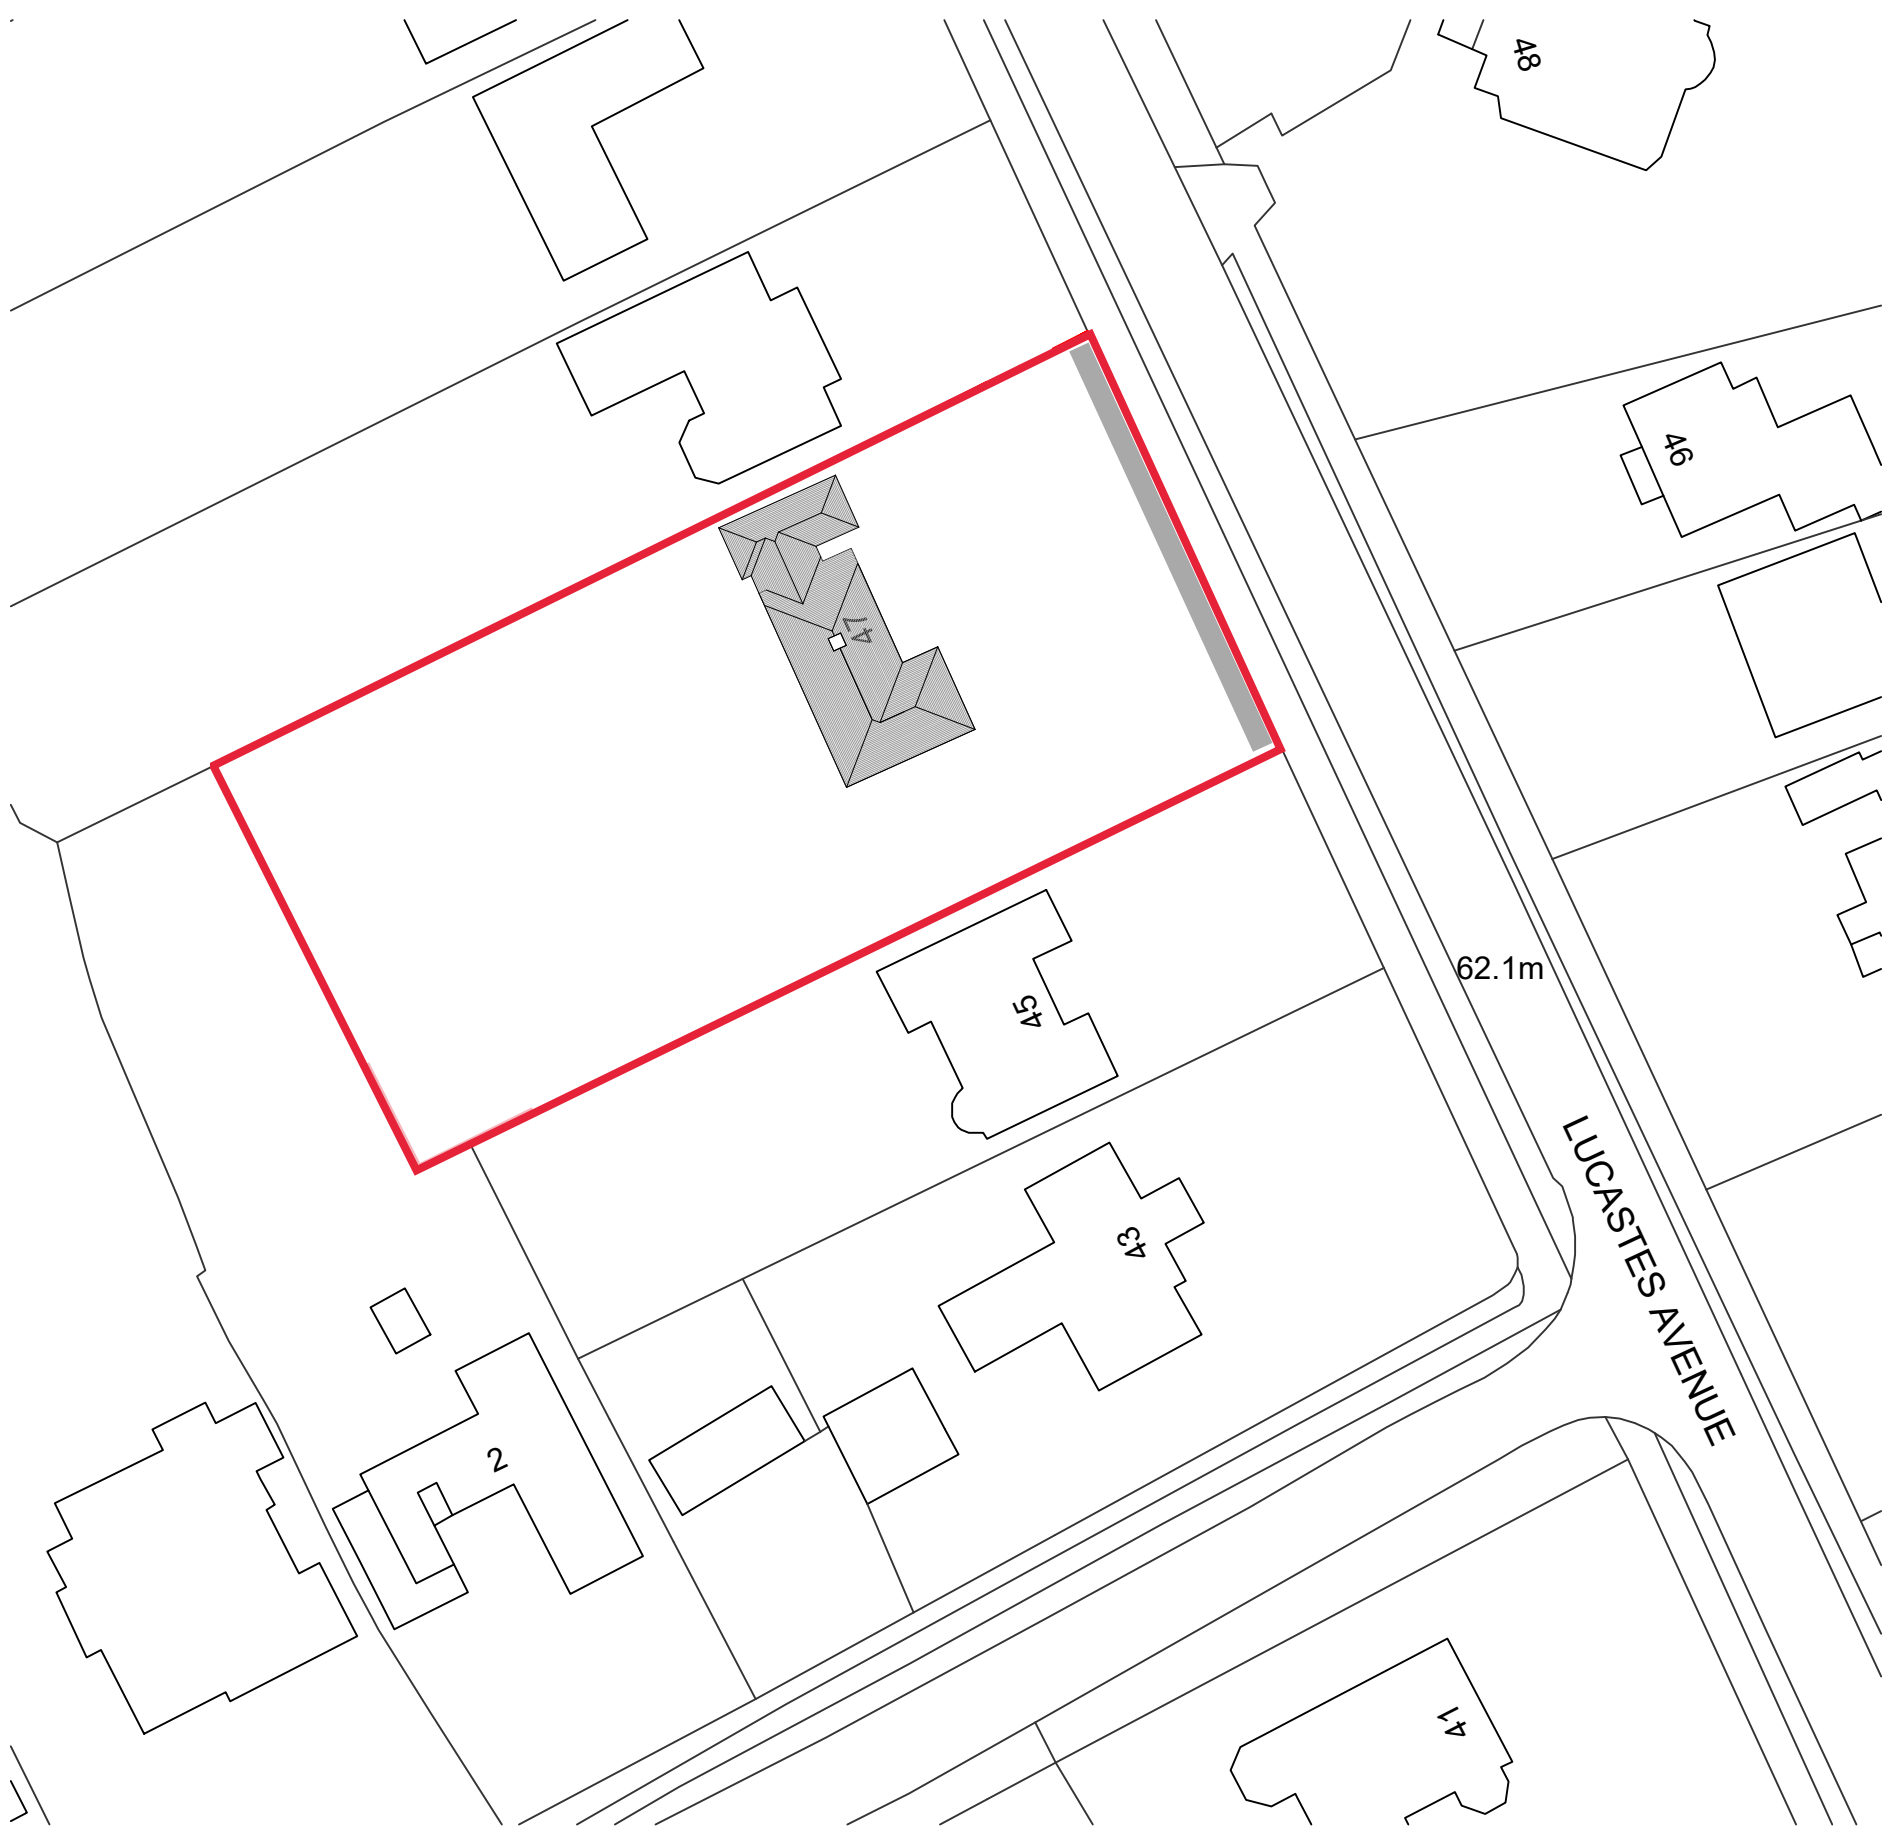

Ordinance Survey, (c) Crown Copyright 2019. All rights reserved. Licence number 100022432

Block plan 1:500

0 10 20 30 40

Scale In Metres

SKETCH
DRAWING

NOTES

~ e - Copyright of this drawing remains the property of Buchanan Rum Architects Ltd and should not be reproduced in full or parts or re-used without written permission from Buchanan Rum Architects

~ These drawings must be read in conjunction with the structural engineers drawings & details, and with all other consultations, sub-contractor and specialist's drawings & details.

~ All dimensions are in millimetres, unless stated otherwise.

~ All goods materials workmanship to conform with current building regulations BS8 and COPI.

~ All dimensions must be checked on site, and any discrepancies verified with the architect.

~ Do not scale from the drawing.

~ Any discrepancies between the drawings, details and specification must be reported to the architect immediately before work is put in hand.

~ All works to be carried out in full accordance with current Building Regulations, British Standards and all Health & Safety Regulations

~ If in doubt please ask.

rev.	date	comment
amendments		
Date		
Mr Altazi		
Site address		
47 Lucastes Avenue Haywards Heath		
Job Title		

Existing and proposed
block and location plan

buchan rum

9 SAVILL ROAD
LINDFIELD
WEST SUSSEX RH162NY
E : emma@buchanrumarchitects.co.uk
T : 07967814690

Scale	Size
1:100	A3
Dm By	
10/2022	EB
Drawing number	
PL_001	Rev.
	01