


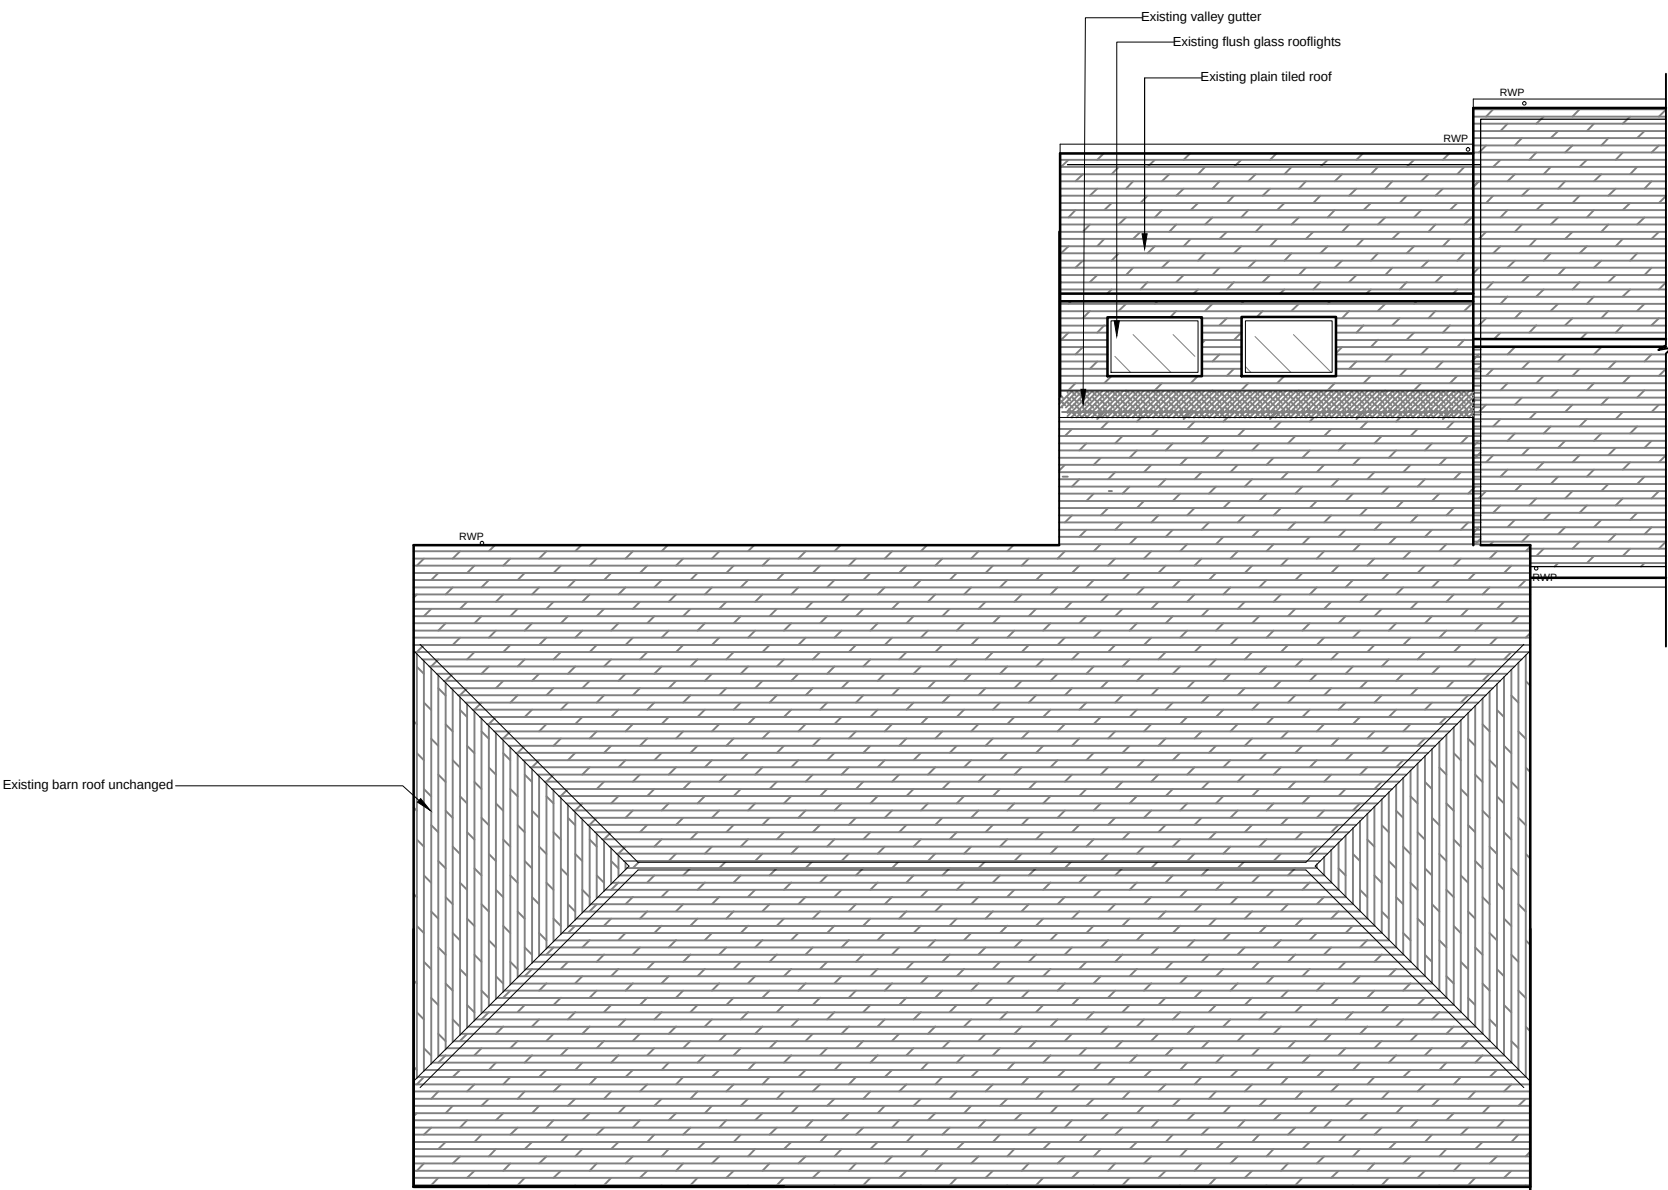
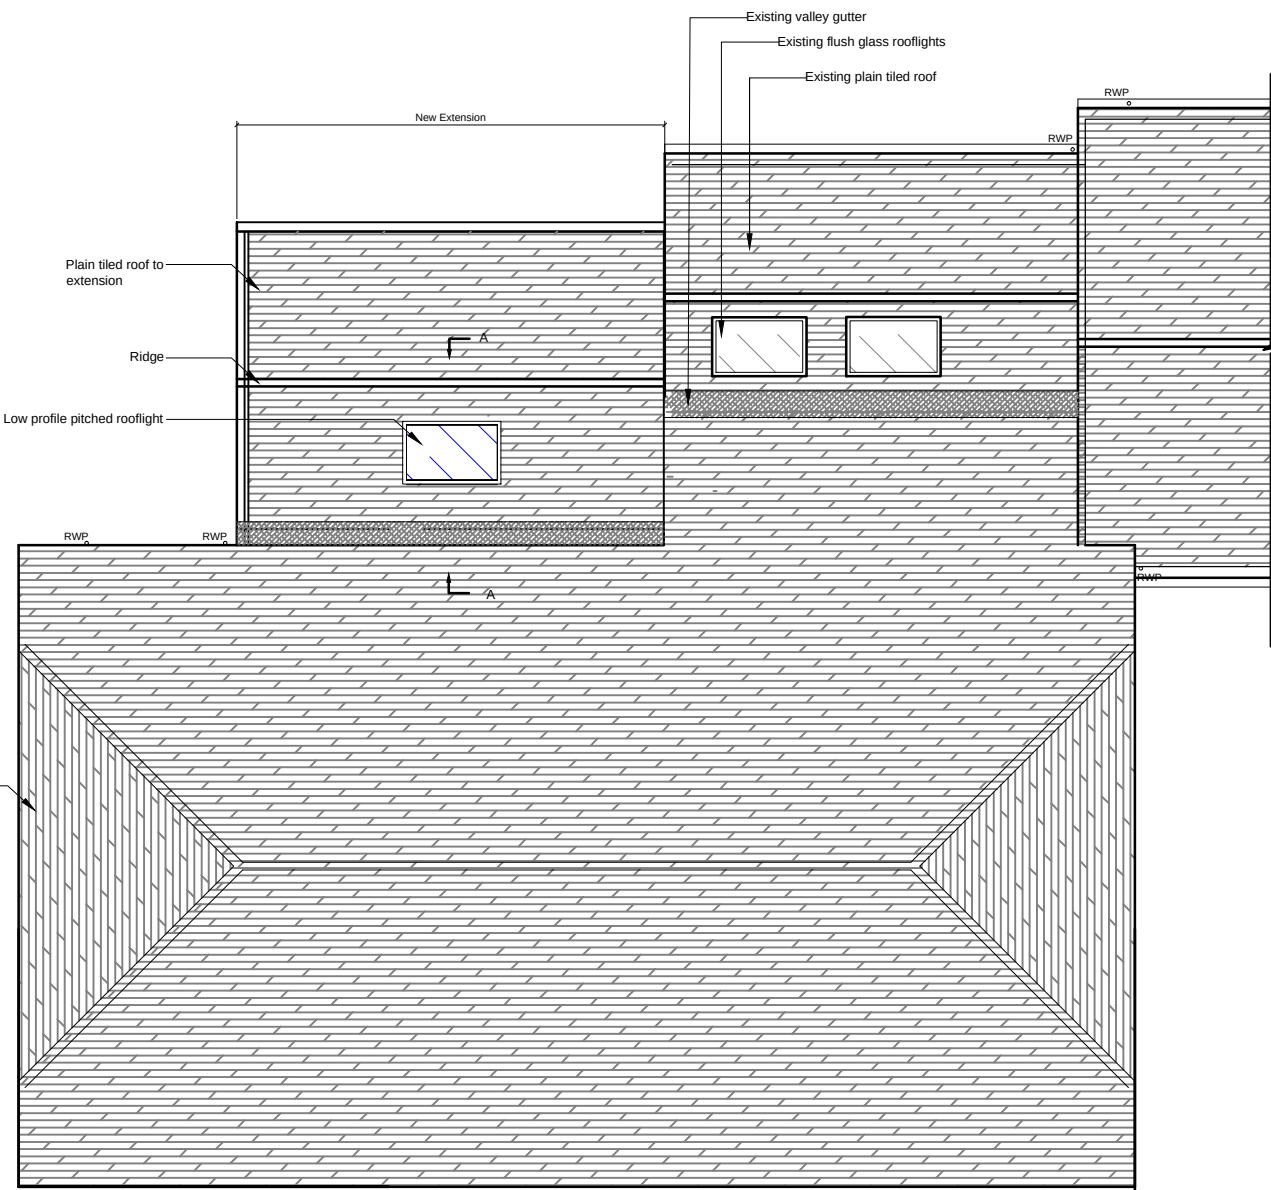


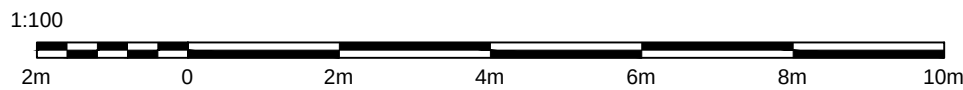

ROOF PLAN AS EXISTING

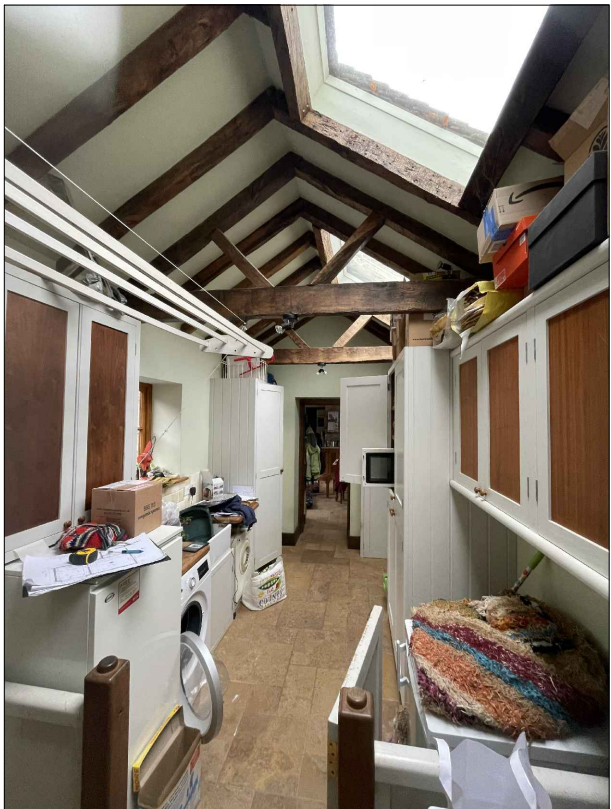


ROOF PLAN AS PROPOSED

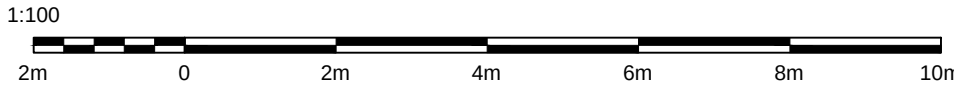


PHOTOS OF EXISTING
ROOFLIGHTS IN UTILITY



EXAMPLE OF PROPOSED
ROOFLIGHT SHOWING
FLUSH GLASS

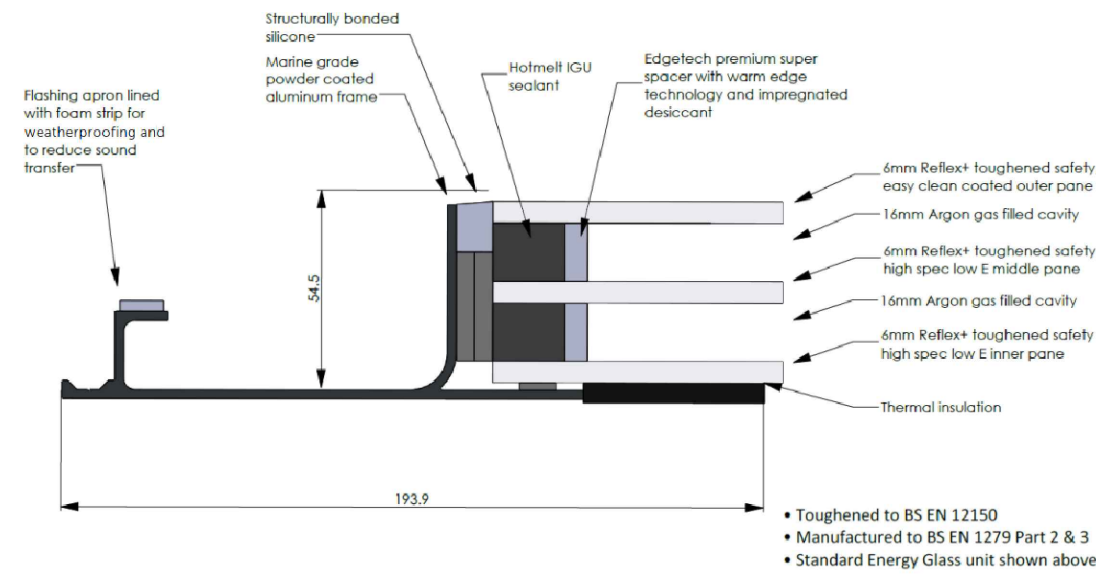

PROPOSED ROOFLIGHT
GLAZING / SECTION

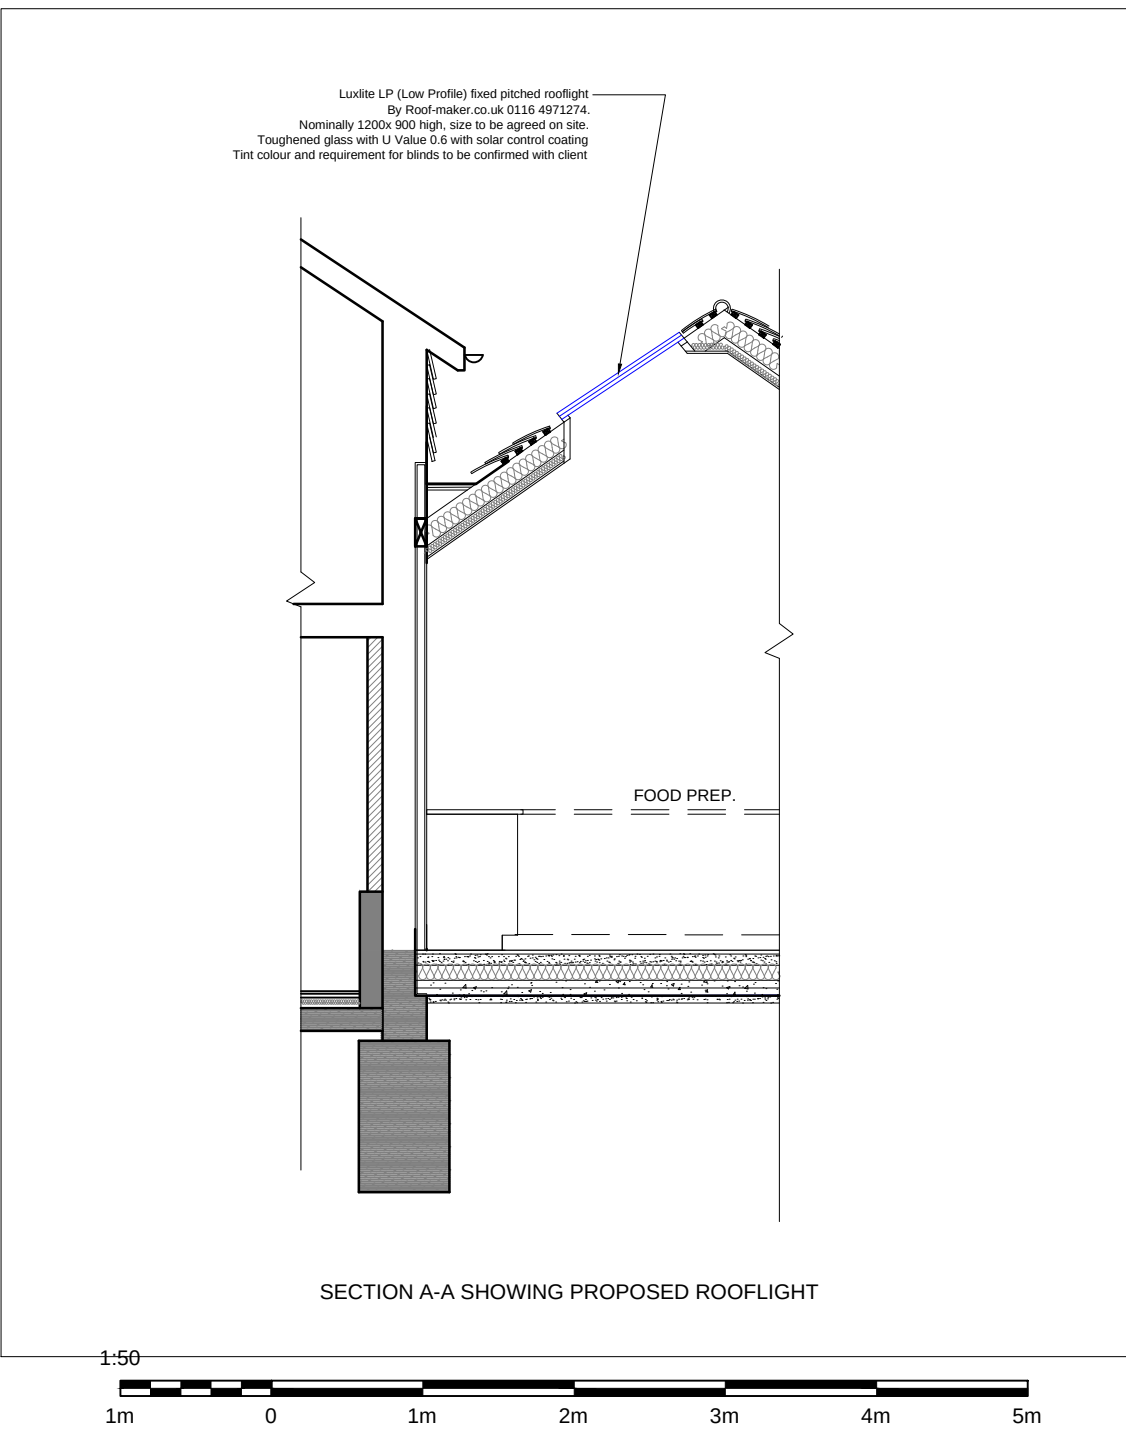

SECTION A-A SHOWING PROPOSED ROOFLIGHT

