


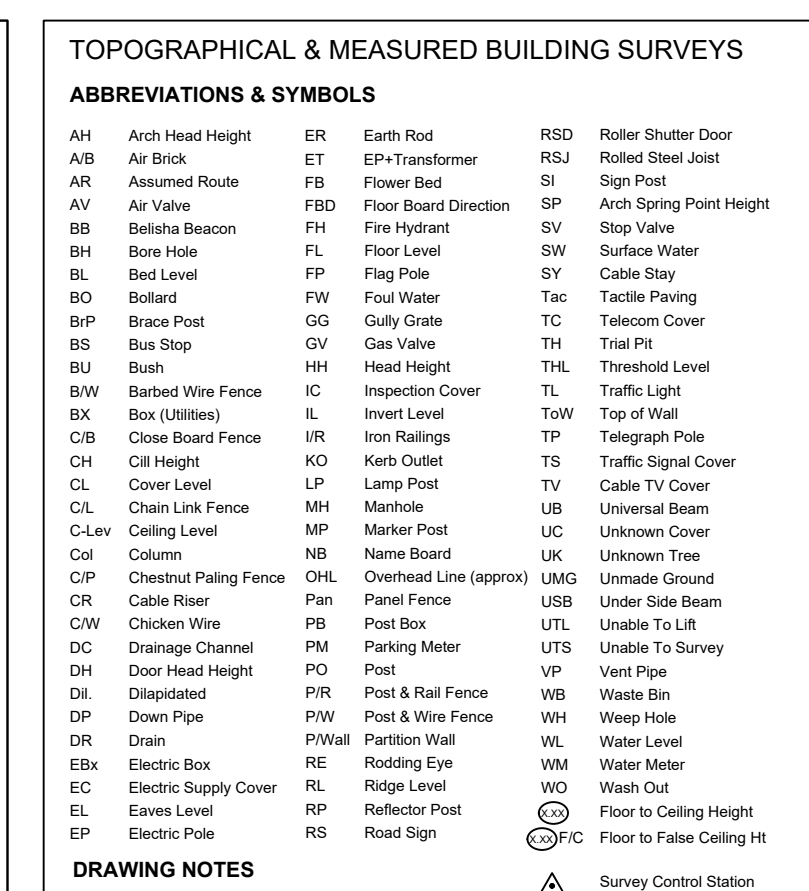

Do not scale from this drawing.

must be derived directly from this control data.



SURVEY SOLUTIONS

LAND SURVEYING
BUILDING SURVEYING
UNDERGROUND SURVEYING
SITE ENGINEERING
MONITORING

0845 040 5969
survey-solutions.co.uk

PERMICH BIFORD COVENTRY GLASGOW LONDON MANCHESTER NORMICH
NOTTINGHAM WYOL

PROJECT TITLE LAND NORTH COLWELL FARM, HAYWARDS HEATH SUSSEX, RH11 7SX				
DRAWING DETAIL TOPOGRAPHICAL SURVEY Sheet 6 of 6				
CLIENT MILLER HOMES				SCALE 1:200
SURVEYOR AK	SURVEY DATE 06/12/2023	CHECKED BY MS	APPROVED BY ADK	DWG STATUS FINAL
DRAWING NUMBER 62713BWLVS-06			REVISION	ISSUE DATE 12/12/2023

